



AS EXISTING ELEVATIONS

Note:
Contractor is to verify all dimensions and levels on site prior to site works commencement. Under no circumstances are any dimensions or levels to be scaled from this drawing number for the purpose of manufacturing components. Contractor to report any discrepancies to the Designer.

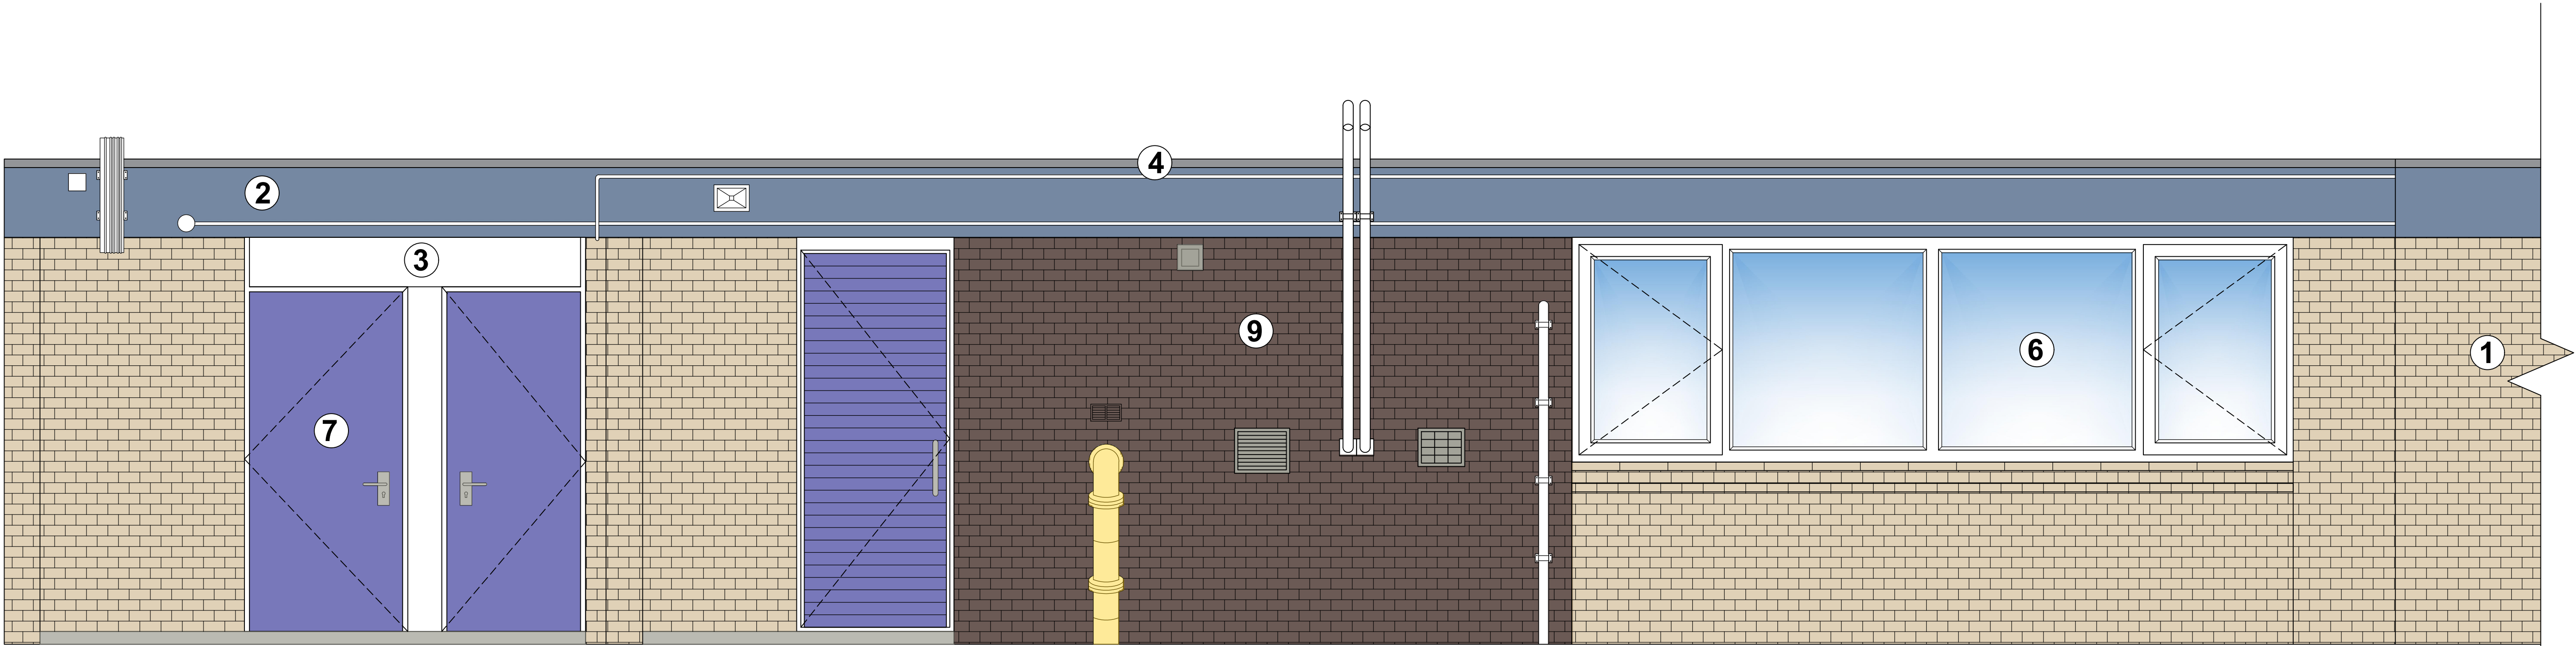

EXISTING ELEVATION A

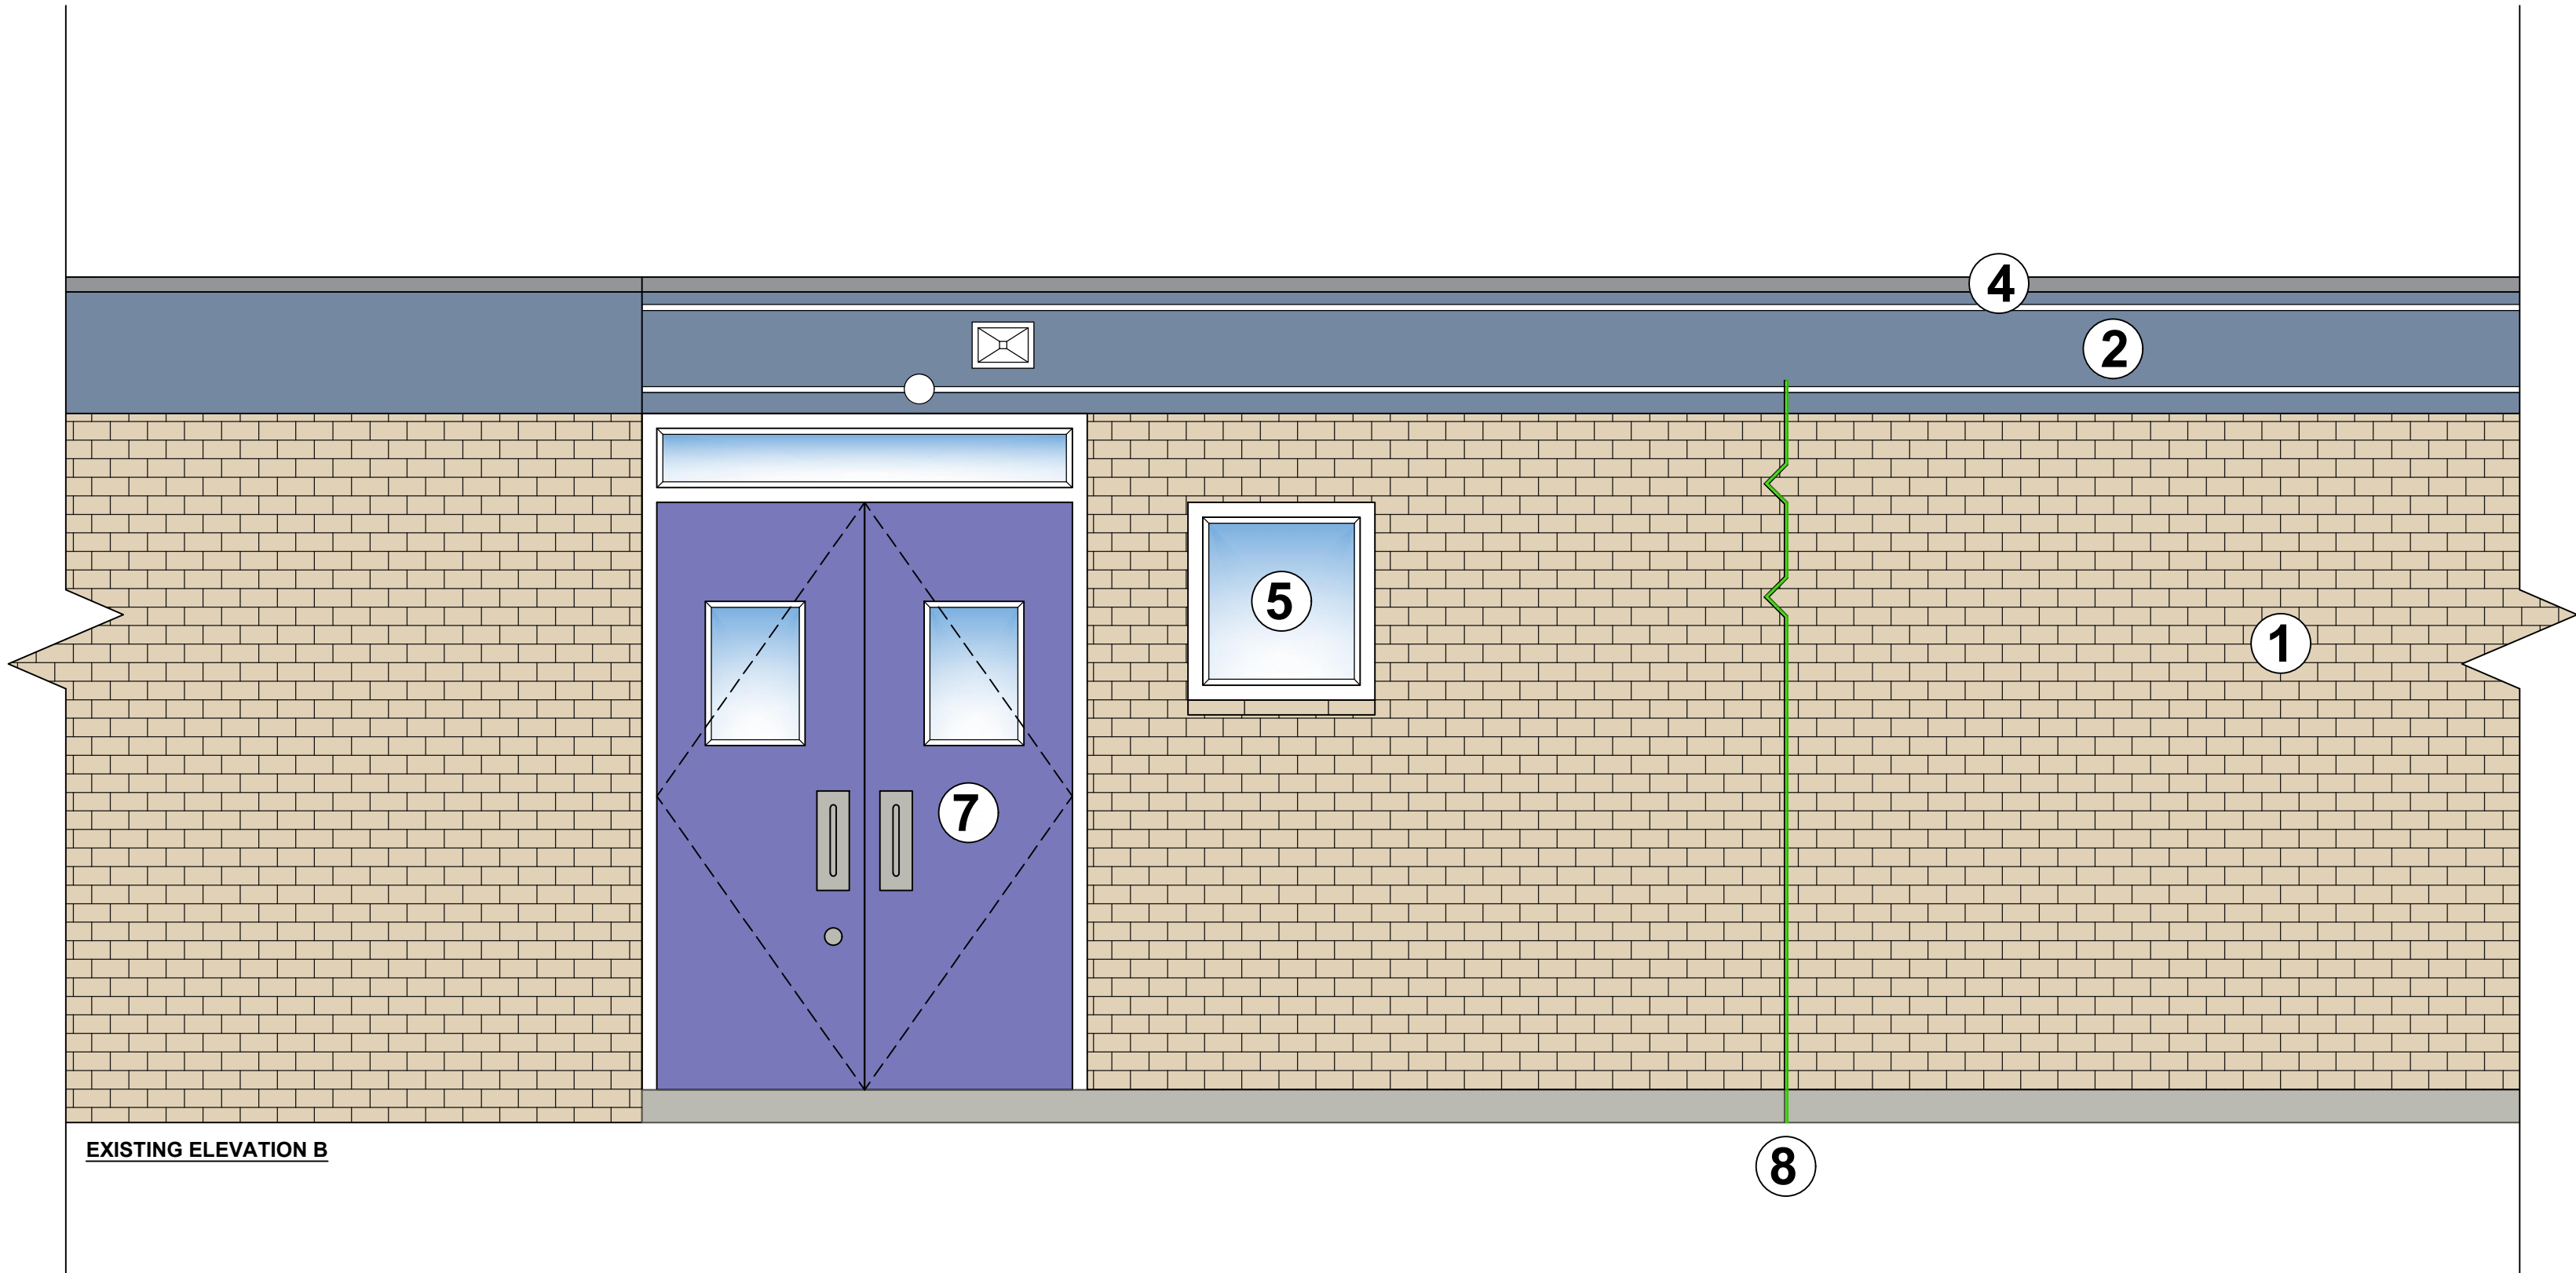

EXISTING ELEVATION B

EXISTING MATERIALS KEY

- ① External masonry brickwork (Buff)
- ② uPVC fascia (Blue)
- ③ Timber cladding (White)
- ④ Felted flat roof (Grey)
- ⑤ Timber double glazed window (White)
- ⑥ uPVC double glazed window (White)
- ⑦ Timber external door (White / Blue)
- ⑧ Security fencing (Green)
- ⑨ External masonry brickwork (Brown)

REVISION		DESCRIPTION		DATE
--		PLANNING		SEPT 22
SCALE	1:20		SIGNATURE	DATE
ORIGINAL SIZE	A1	DRAWN	LP	SEPT 22
		CHECKED	MB	SEPT 22
		APPROVED	MB	SEPT 22
This drawing is copyright and may not be reproduced or made use of unless expressly agreed by M Bradbury Consulting Ltd				
CLIENT				
St Anne's RC Primary School Moss Bank Crumpsall M8 5AB				
PROJECT				
Kitchen Extension				
 59 Wilmslow Road, Handforth, Cheshire, SK9 3EN WEB: www.bradbury-consulting.co.uk TEL: 01625 522 209				
TITLE				
AS EXISTING ELEVATIONS				
JOB NUMBER				
2022.011				
DRAWING NUMBER				
PL04				