




DO NOT SCALE FROM THIS DRAWING.
ALL DIMENSIONS TO BE CHECKED ON SITE.
(DRAWINGS MAYBE SCALED FOR LOCAL AUTHORITY & PLANNING PURPOSE ONLY)
COPYRIGHT PROTECTED.

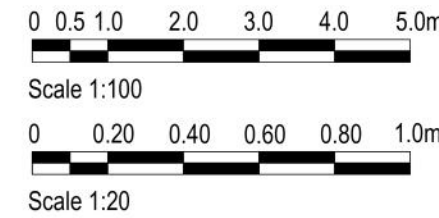


FOR PLANNING
DO NOT USE FOR CONSTRUCTION

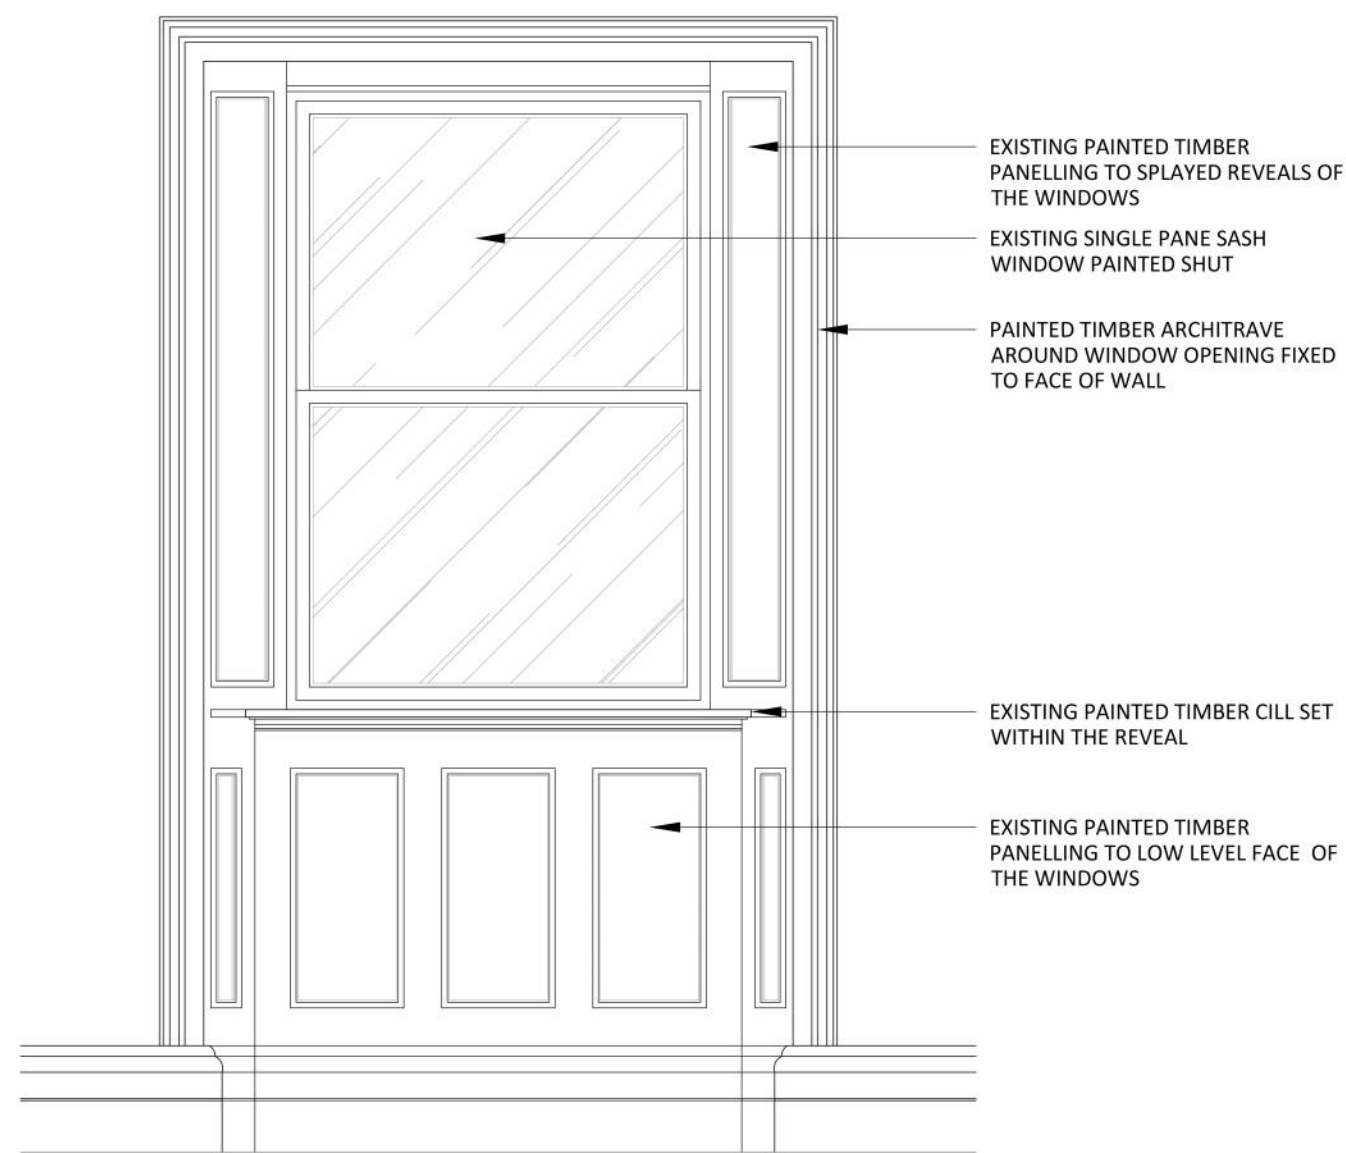

01 THIRD FLOOR EXISTING WINDOW ELEVATION
573 SCALE - 1:20 @ A1 DETAIL ELEVATION

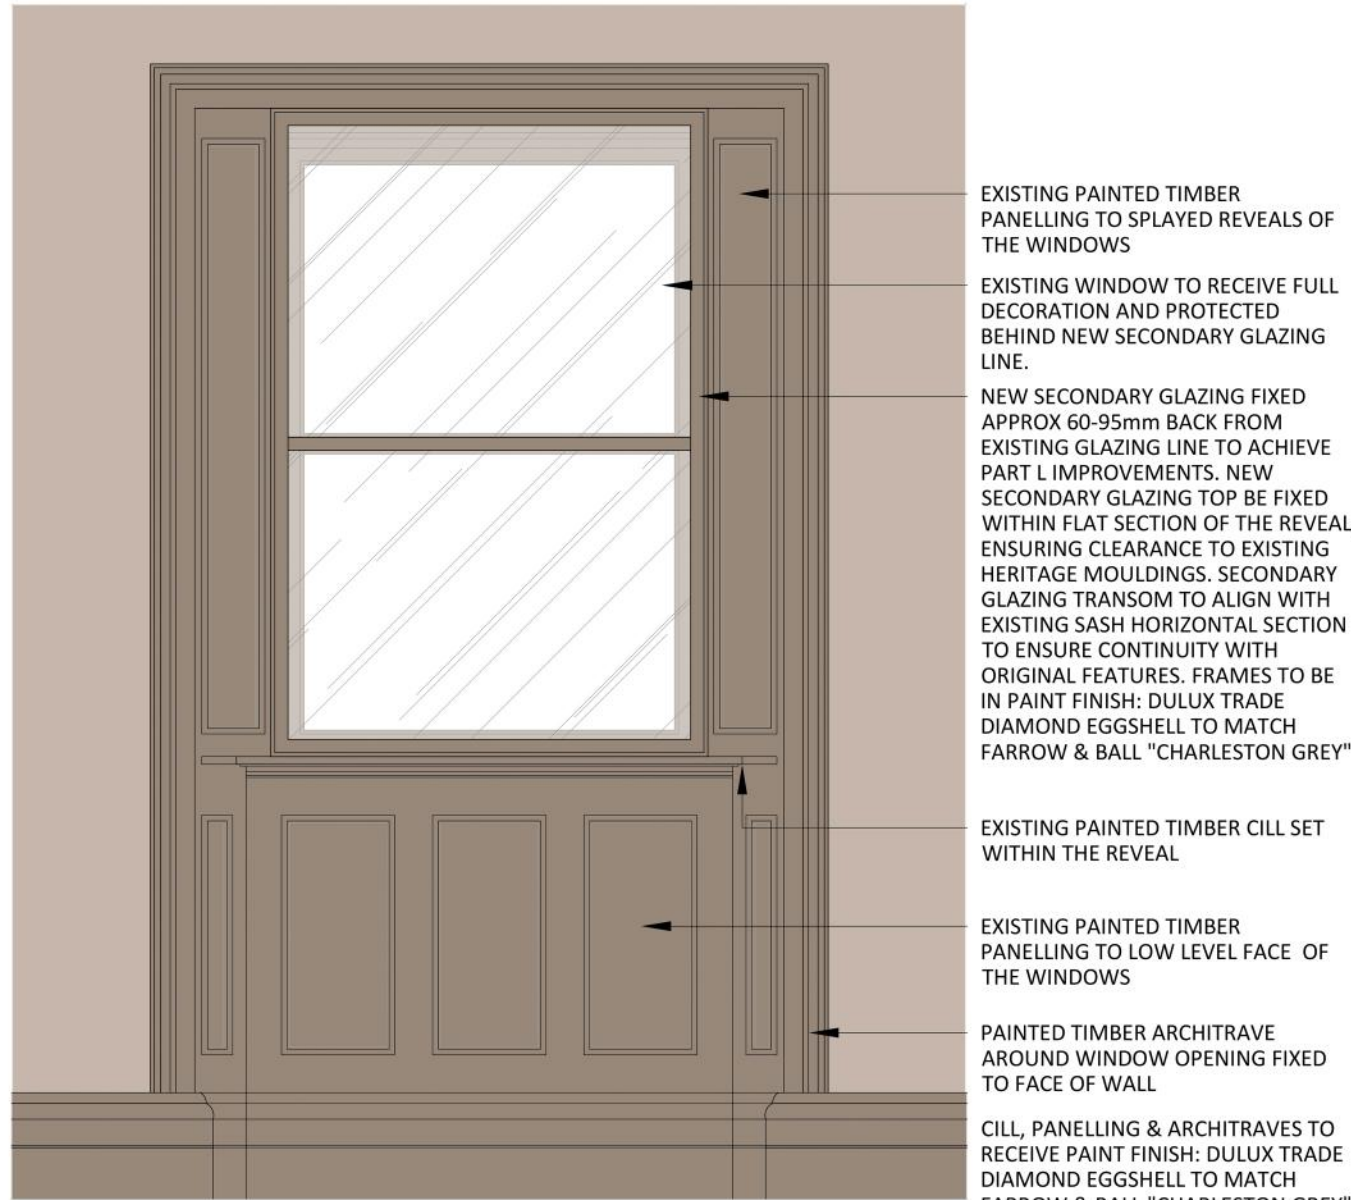


04 THIRD FLOOR PROPOSED WINDOW
573 SCALE - 1:20 @ A1 DETAIL ELEVATION

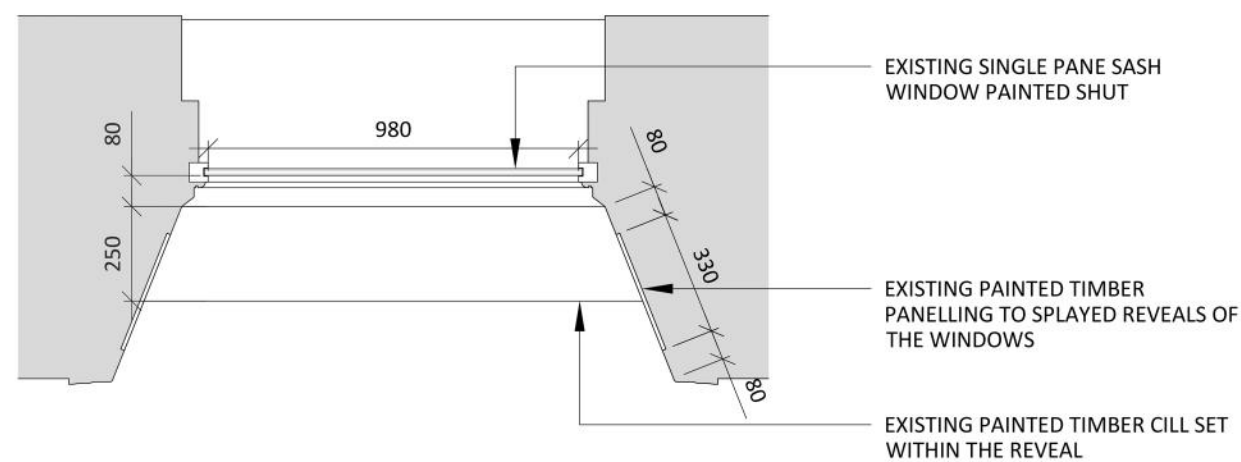

02 THIRD FLOOR EXISTING WINDOW PLAN
573 SCALE - 1:20 @ A1 DETAIL PLAN



03 THIRD FLOOR EXISTING WINDOW PHOTO
573 SCALE - N/A PHOTOGRAPH

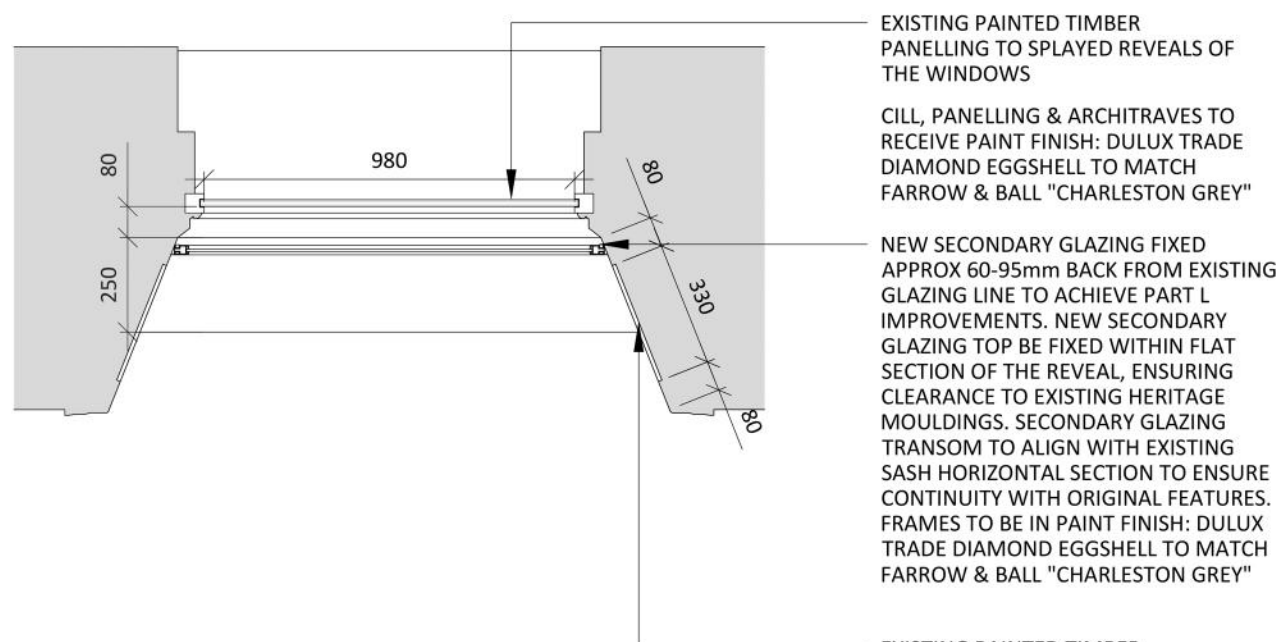

05 THIRD FLOOR PROPOSED WINDOW
573 SCALE - 1:20 @ A1 DETAIL PLAN




06

573

THIRD FLOOR PROPOSED WINDOW

SCALE - N/A

PHOTOGRAPH

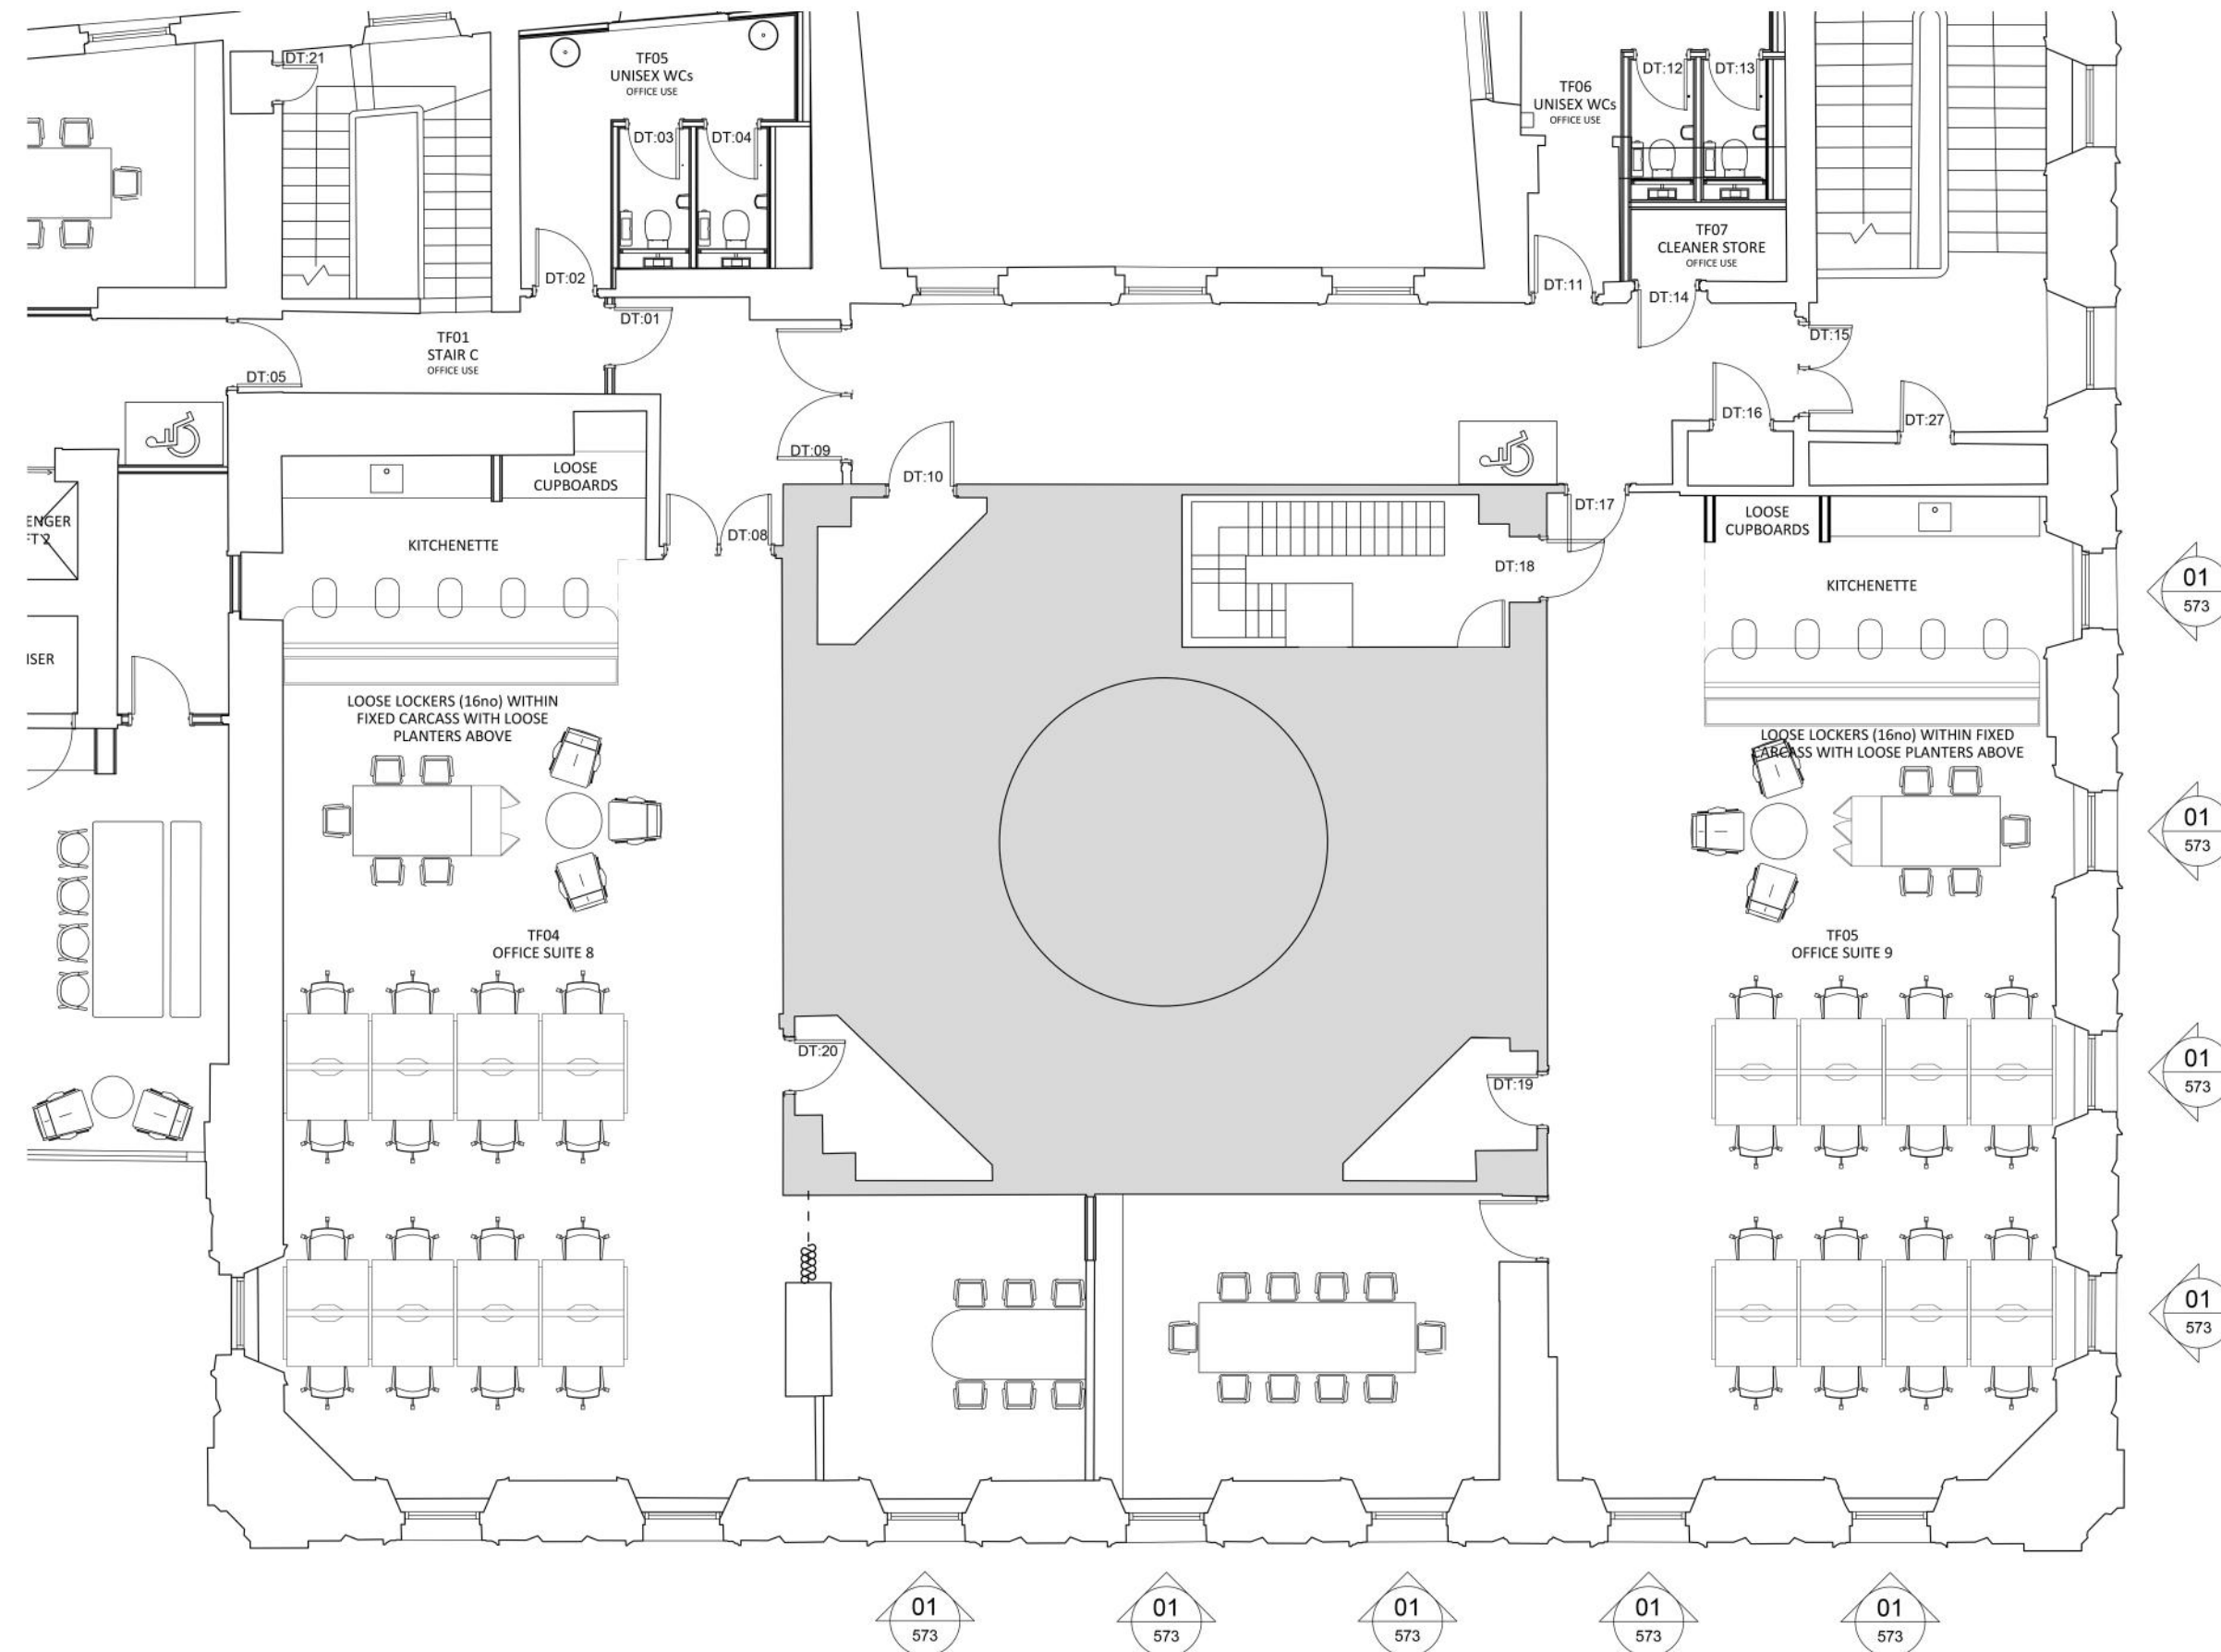

07 THIRD FLOOR SECONDARY GLAZING TYPE 1
573 SCALE - 1:100 @ A1 LOCATION PLAN

3.00	15.09.22	ISSUED FOR PLANNING	SO	ARB
REV	DATE	DESCRIPTION	DRAWN	CHECKED

A x I

ADDRESS : 41 SOUTH KING STREET, MANCHESTER, M2 6DB
TELEPHONE : +44 (0)161 879 7357
EMAIL : www.axi.studio
COMPANY No : 11847325

CUENT

bruntwood

PROJECT

BRUNTWOOD
38 MOSLEY STREET
MANCHESTER M2 3AZ

DRAWING REFERENCE

THIRD FLOOR
SECONDARY GLAZING TYPE 1
AS PROPOSED

JOB REFERENCE	DRAWING SCALE	DATE	DRAWN	CHECKED
20 - 059	varies@A1	14.01.22	ARB	SO
DRAWING No			STAGE	REV
AXI - B573			3	00