

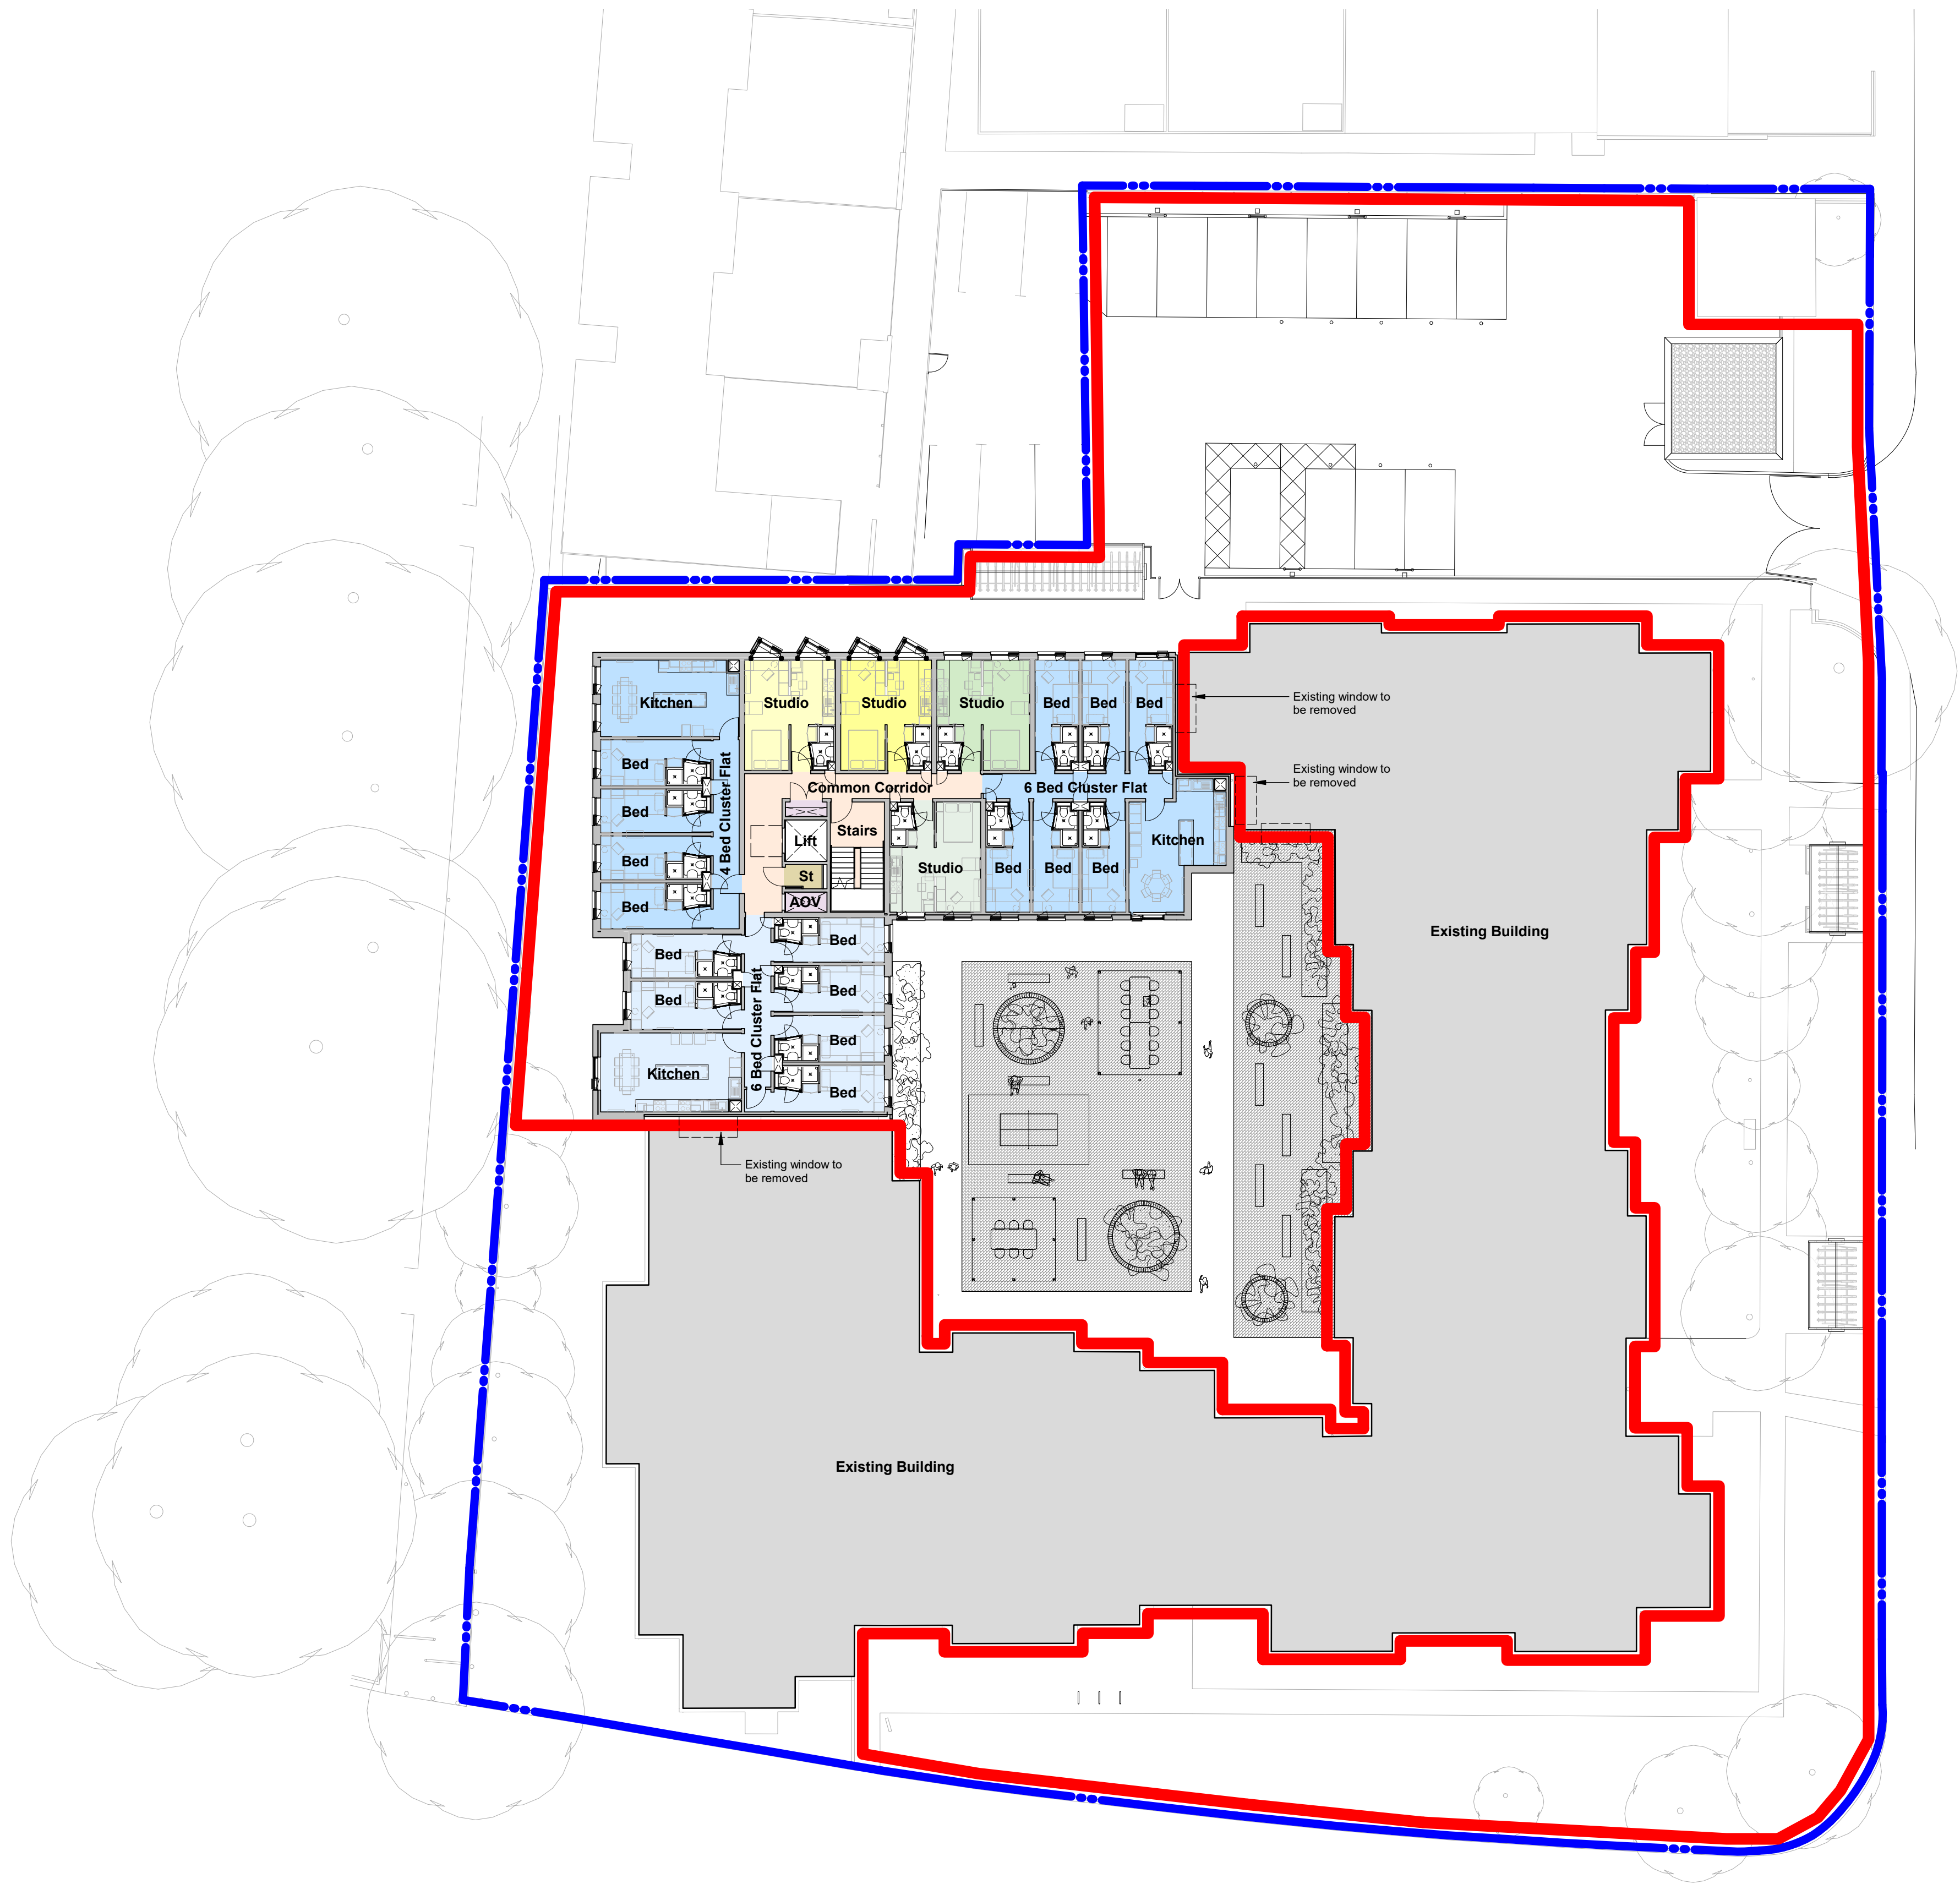


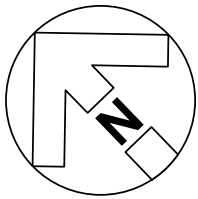

NOTES

DO NOT SCALE FROM THIS DRAWING.
VERIFY ALL DIMENSIONS AND SETTING OUT ON SITE.
NOTIFY ANY DISCREPANCIES TO THE ARCHITECT.
FOR STRUCTURAL INFORMATION, REFER TO
STRUCTURAL ENGINEER'S DRAWINGS.
FOR M&E INFORMATION, REFER TO M&E ENGINEER'S
AND SUB-CONTRACTORS' DRAWINGS.
FOR HEALTH & SAFETY INFORMATION, REFER TO
HEALTH & SAFETY RISK ASSESSMENTS.

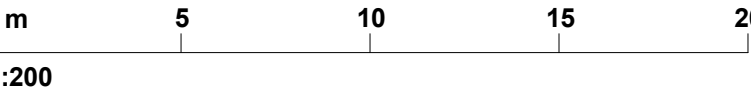

Accommodation Schedule							
Level	4-Bed	5-Bed	6-Bed	7-Bed	10-Bed	Studio	Total
00	-	5	6	-	-	1	12
01	4	-	12	-	-	4	20
02	4	-	12	-	-	4	20
03	4	-	12	-	-	4	20
04	4	5	-	-	-	3	12
05	-	5	-	-	-	3	8
Total	16	15	42	-	-	19	92
%	17	16	46	-	-	21	

REVISION P07 BY DJV CHECKED - DATE: 12/07/2022
drawing issued for planning

REVISION P06 BY DJV CHECKED - DATE: 19/05/2022
Courtyard landscape design revised other changes noted on plan. Drawing reissued for planning

REVISION P05 BY DJV CHECKED - DATE: 03/12/2021
Courtyard landscape design revised other changes noted on plan

REVISION P04 BY NH CHECKED APS DATE: 19/11/2019
Electrical charging points added to the 3no. additional parking bays. 2no. cycle hoops added in front of existing entrance.

REVISION P03 BY NH CHECKED JRP DATE: 24/10/2019
Car parking and cycle storage provisions revised following initial feedback from MCC. Red line amended. Re-issued for planning.

REVISION P02 BY MDH CHECKED APS DATE: 13/06/2019
Planning Issue.

REVISION P01 BY MDH CHECKED APS DATE: 21/05/2019
First issue.

S4a | FOR PLANNING

UNITE STUDENTS Bowmer & Kirkland

Kincardine Court
Manchester

Proposed Level 02 GA plan

Hadfield Cawkwell Davidson

Broomgrove Lodge, 13 Broomgrove Rd, Sheffield, S10 2LZ T 0114 266 8181 www.hcd.co.uk

HCD PROJECT NO. 2017-044 SCALE 1 : 200 @ REV. P07

PROJECT NO. 500991 ORIGINATOR HCD VOLUME A0 LEVEL 02 TYPE DR SCALE NUMBER A-04-002

C:\temp\17044-HCD-A0-ZZ-M5-A-20-001_Building_W521_dan.vdder.rvt | © HCD