

NOTES


DO NOT SCALE FROM THIS DRAWING.
ALL DIMENSIONS TO BE CHECKED ON SITE.
(DRAWINGS MAYBE SCALED FOR LOCAL AUTHORITY & PLANNING PURPOSE ONLY)
COPYRIGHT PROTECTED.

FOR PLANNING
DO NOT USE FOR CONSTRUCTION


CONSULTANT REFERENCES IN DRAWING:
STRUCTURAL - REF/REVISION

GENERAL NOTE: DETAILS TO BE READ
IN CONJUNCTION WITH WINDOW
SCHEDULE & EXTERNAL ELEVATIONS


ALL DIMENSIONS SHOWN ARE
APPROXIMATE AND TO BE
CONFIRMED BY FABRICATOR FOR
EACH INDIVIDUAL WINDOW

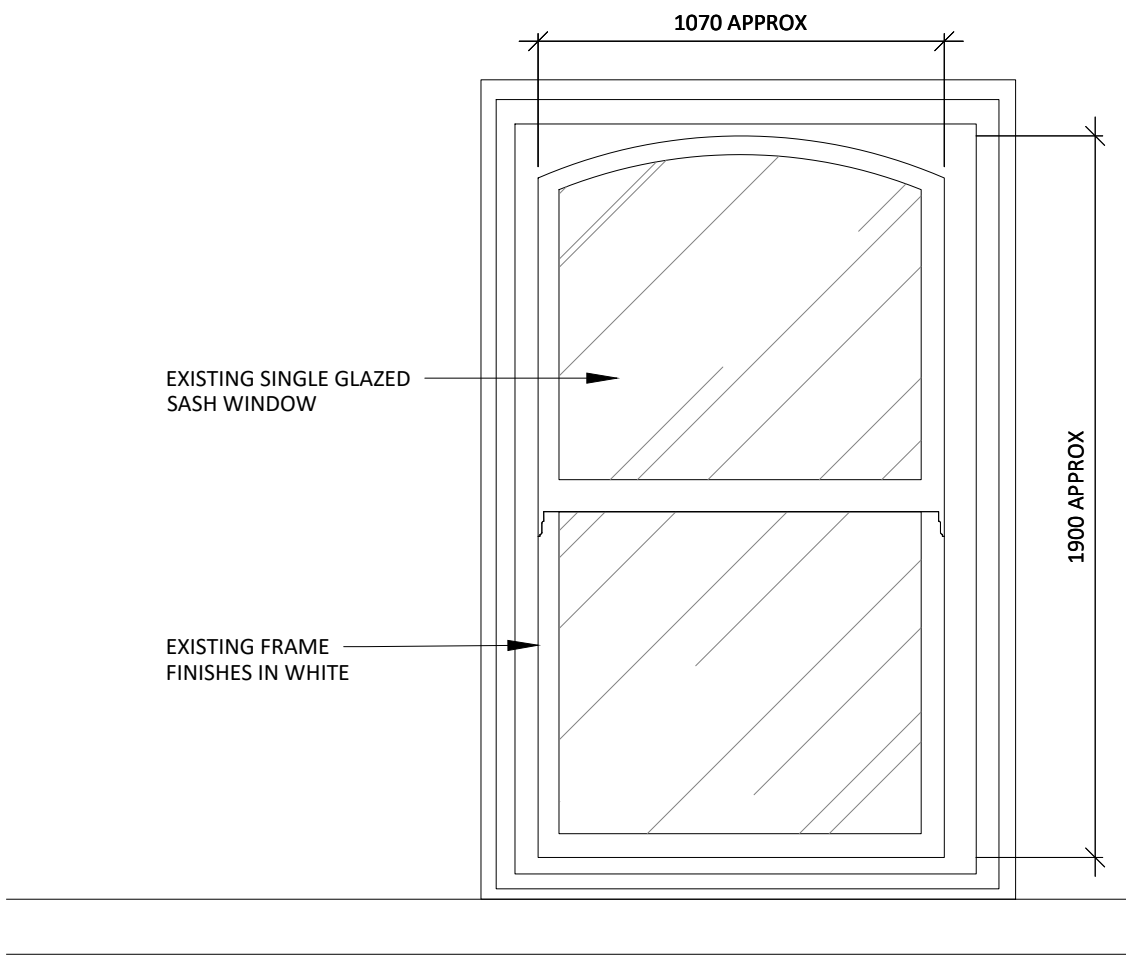


01 2nd FLOOR SASH WINDOW - TYPE B
511 SCALE 1:20 EXISTING ELEVATION

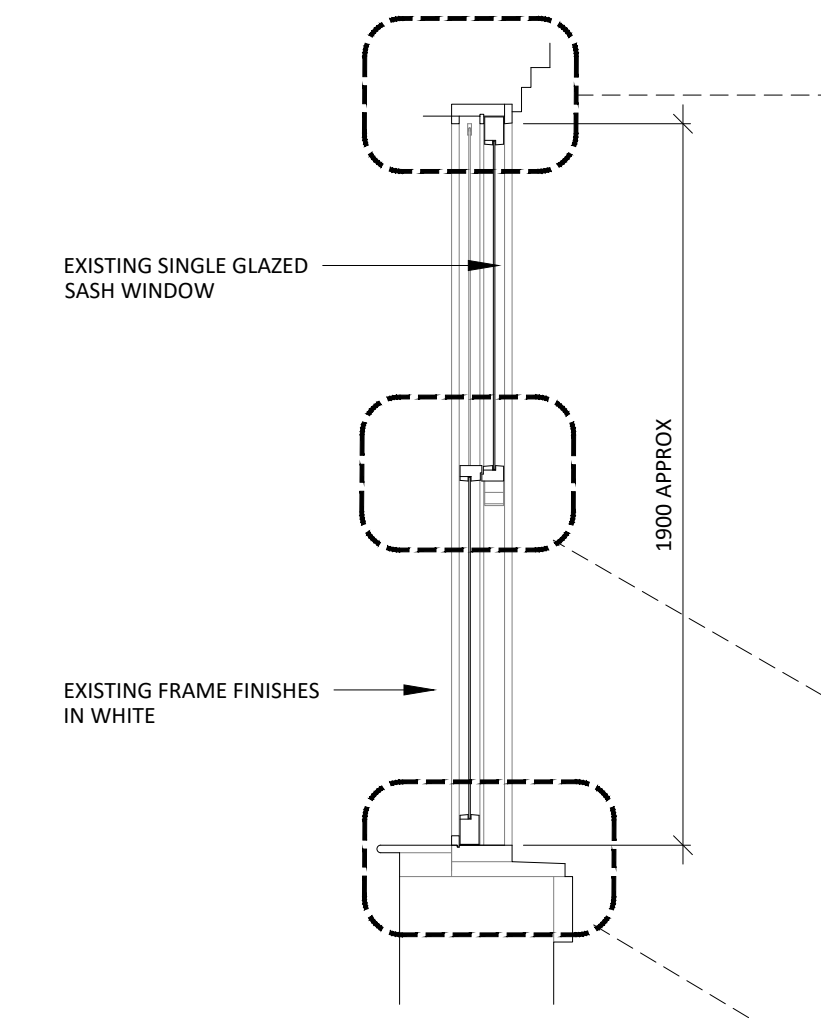


02 2nd FLOOR SASH WINDOW - TYPE B
511 SCALE 1:20 EXISTING SECTION

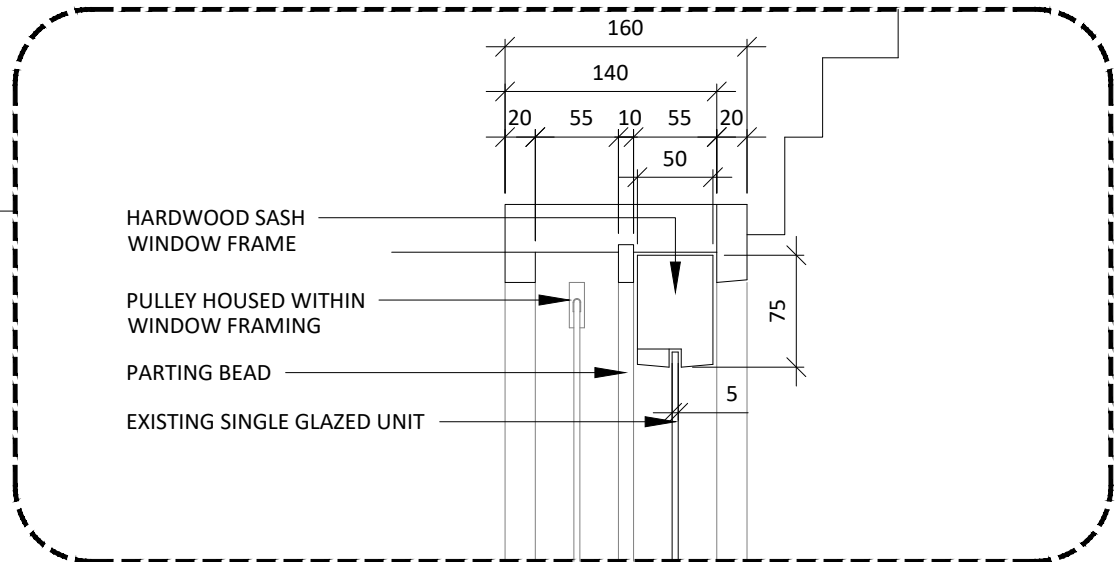


03a TYPE B WINDOW HEAD
511 SCALE 1:5 EXISTING SECTION

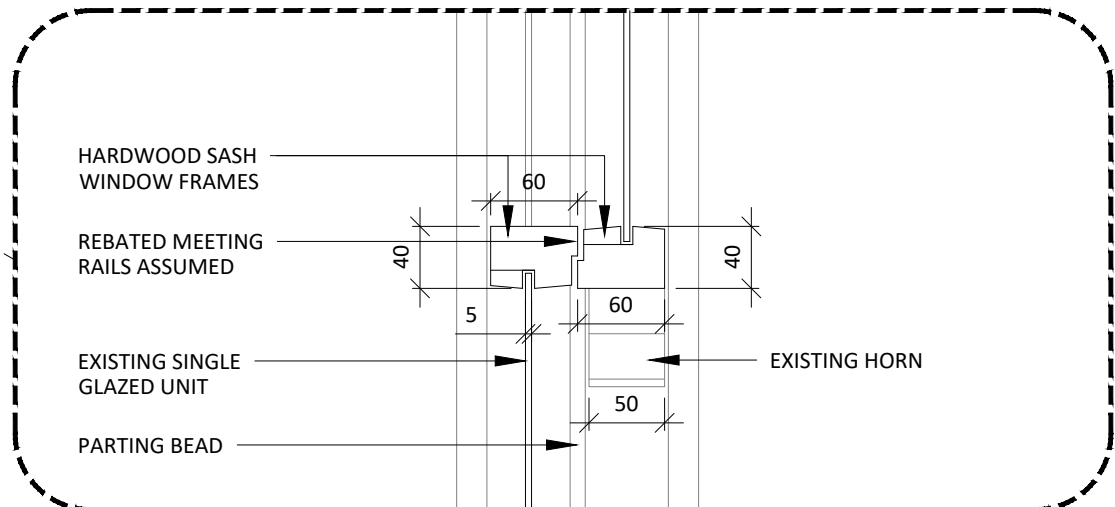


03b TYPE B WINDOW JOINT
511 SCALE 1:5 EXISTING SECTION

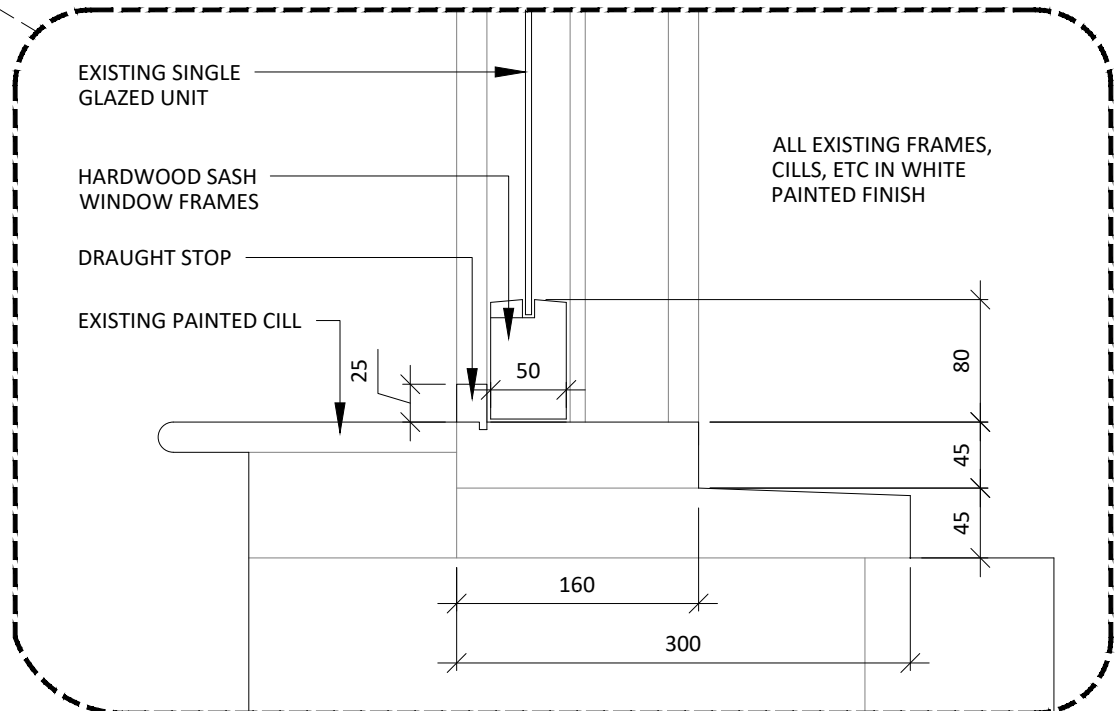


03c TYPE B WINDOW CILL
511 SCALE 1:5 EXISTING SECTION

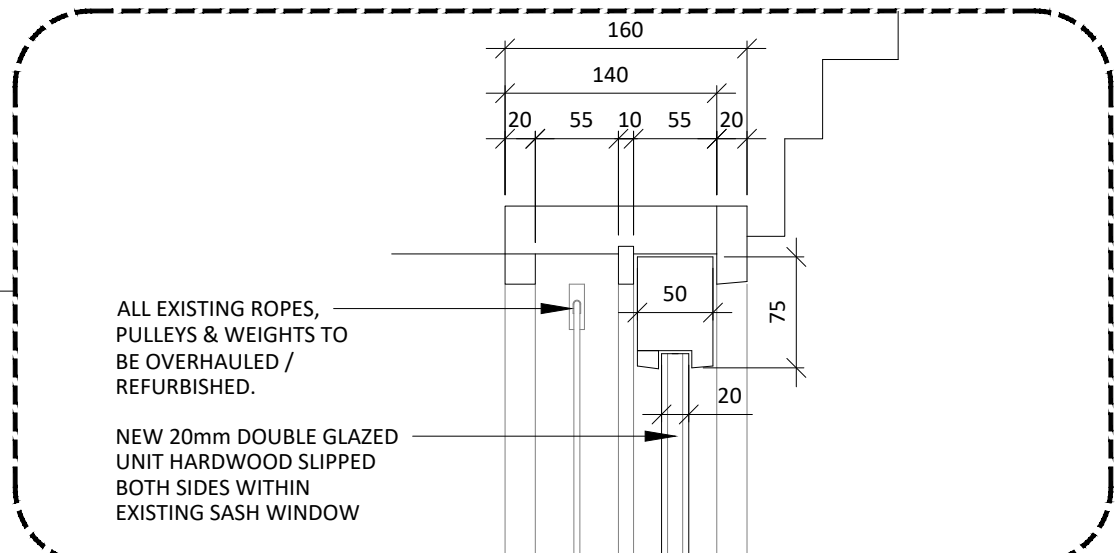


07a TYPE B WINDOW HEAD
511 SCALE 1:5 PROPOSED SECTION

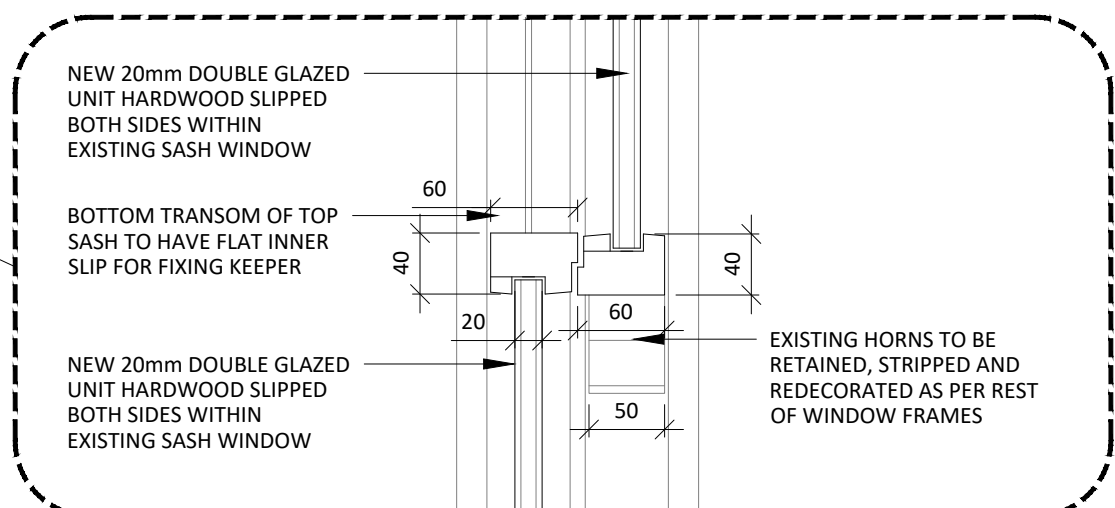


07b TYPE B WINDOW JOINT
511 SCALE 1:5 PROPOSED SECTION

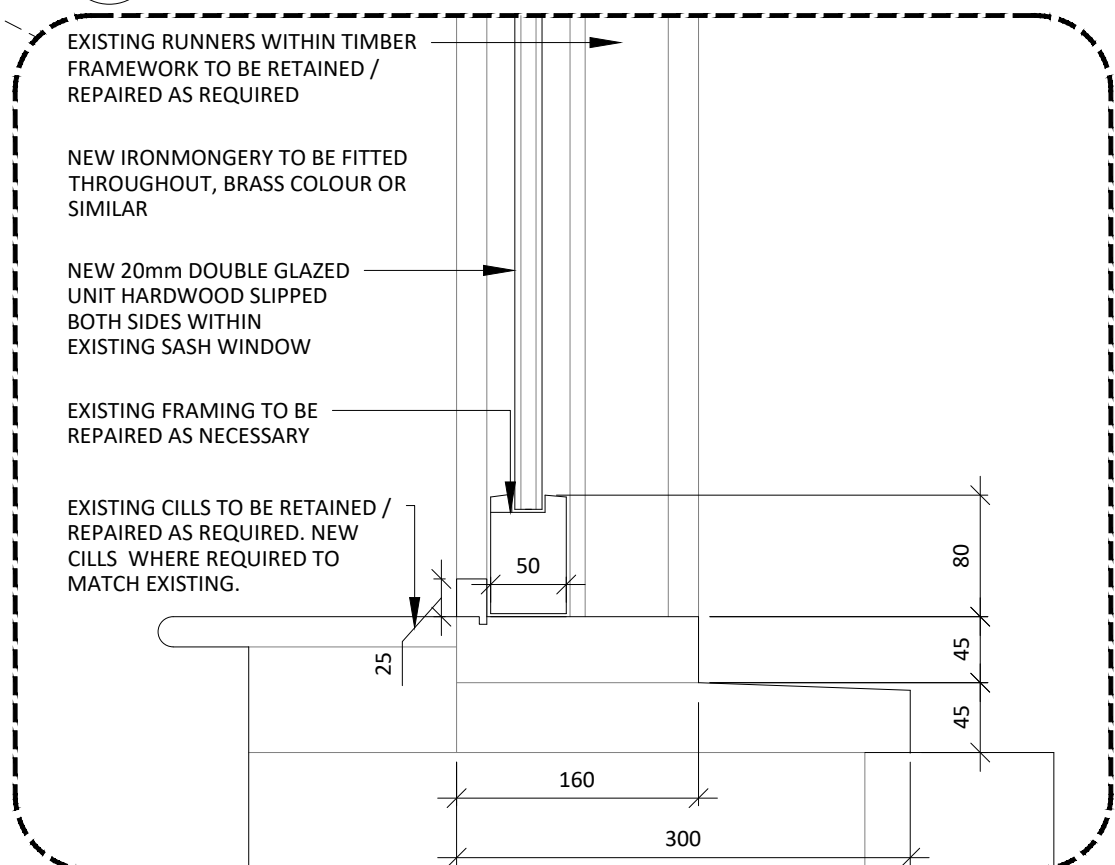


07c TYPE B WINDOW CILL
511 SCALE 1:5 PROPOSED SECTION

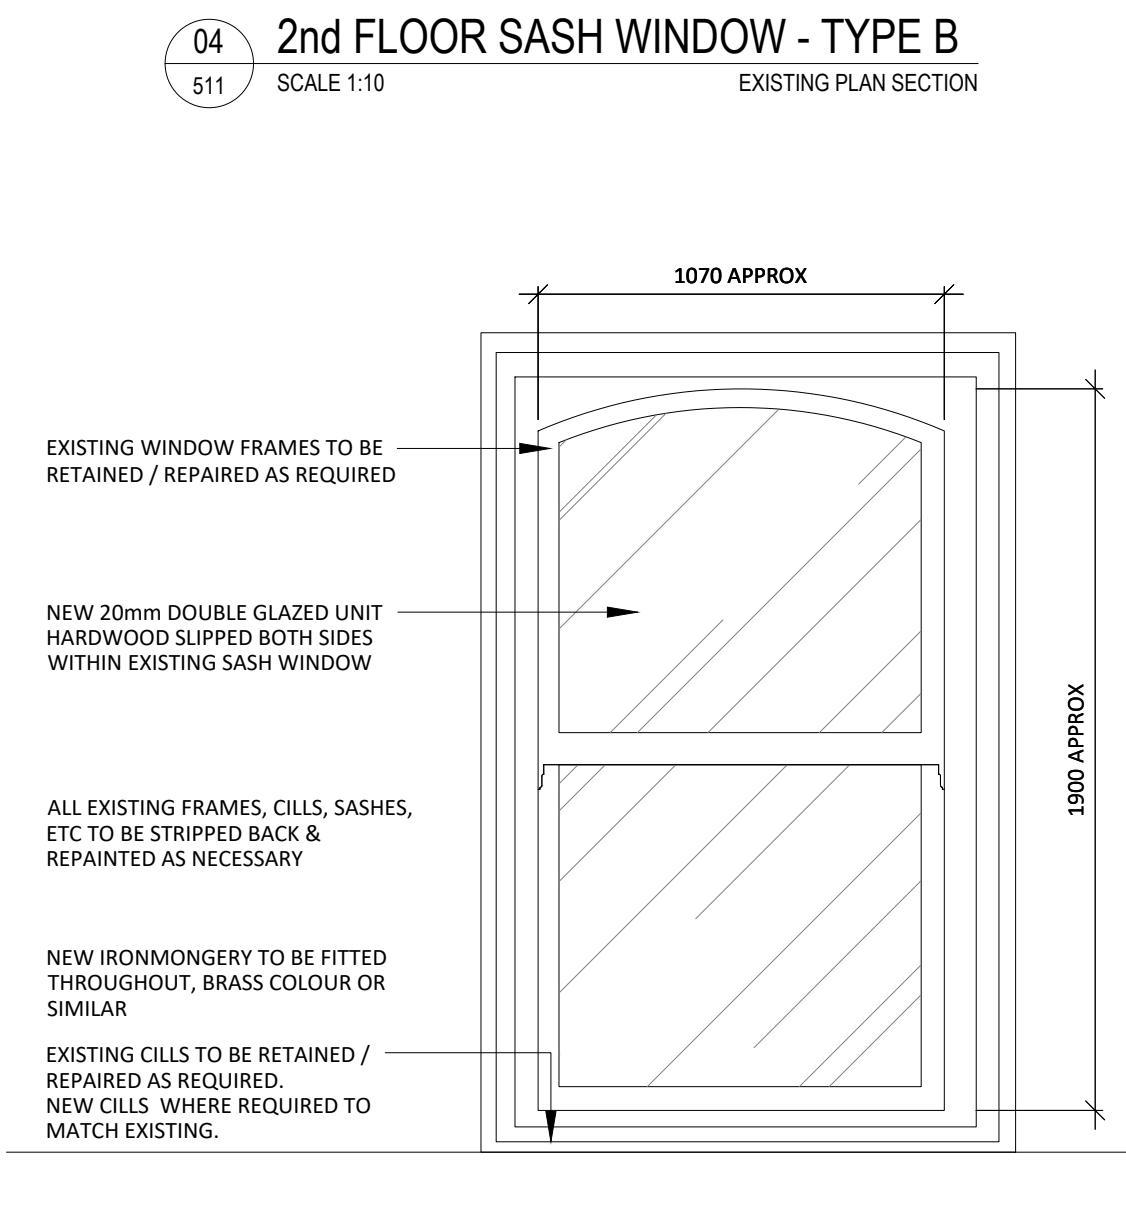

04 2nd FLOOR SASH WINDOW - TYPE B
511 SCALE 1:10 EXISTING PLAN SECTION

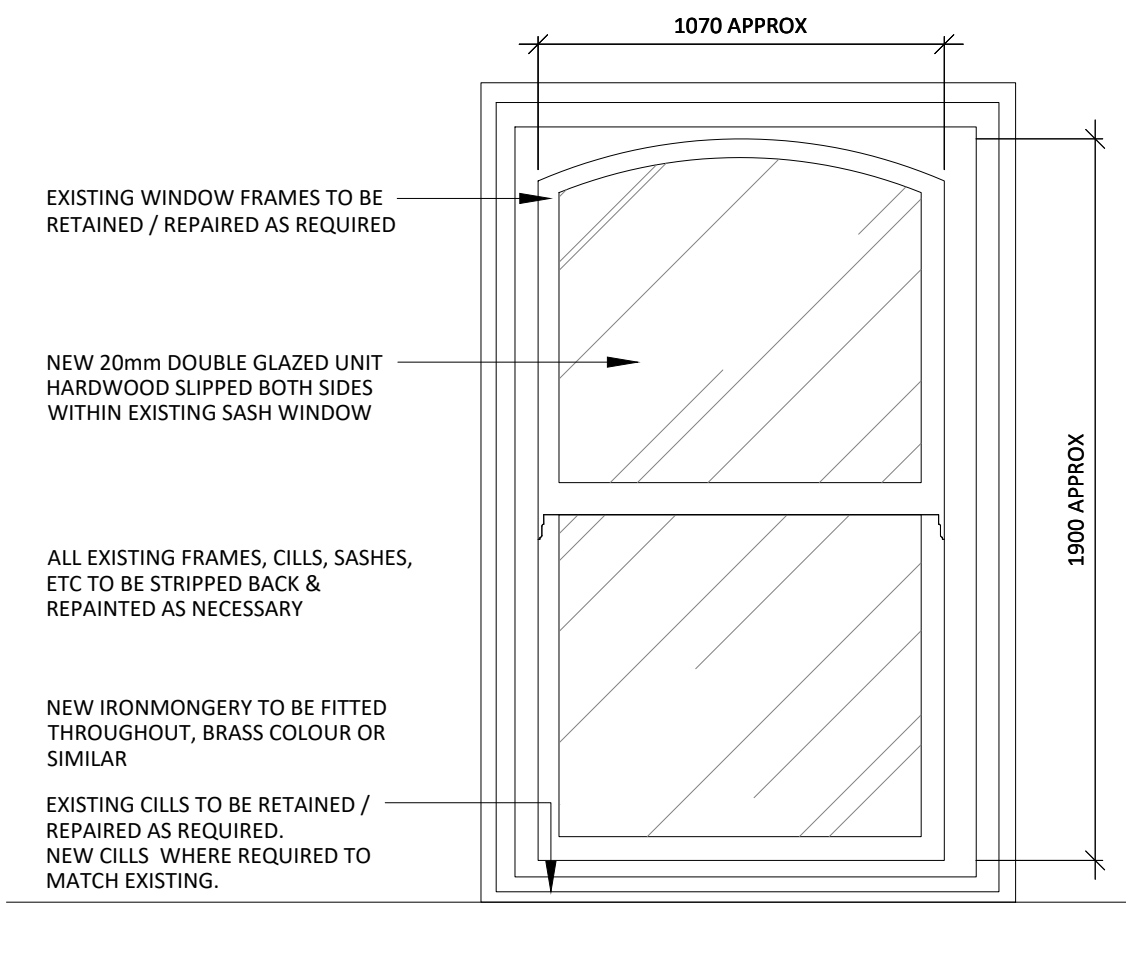

05 2nd FLOOR SASH WINDOW - TYPE B
511 SCALE 1:20 PROPOSED ELEVATION

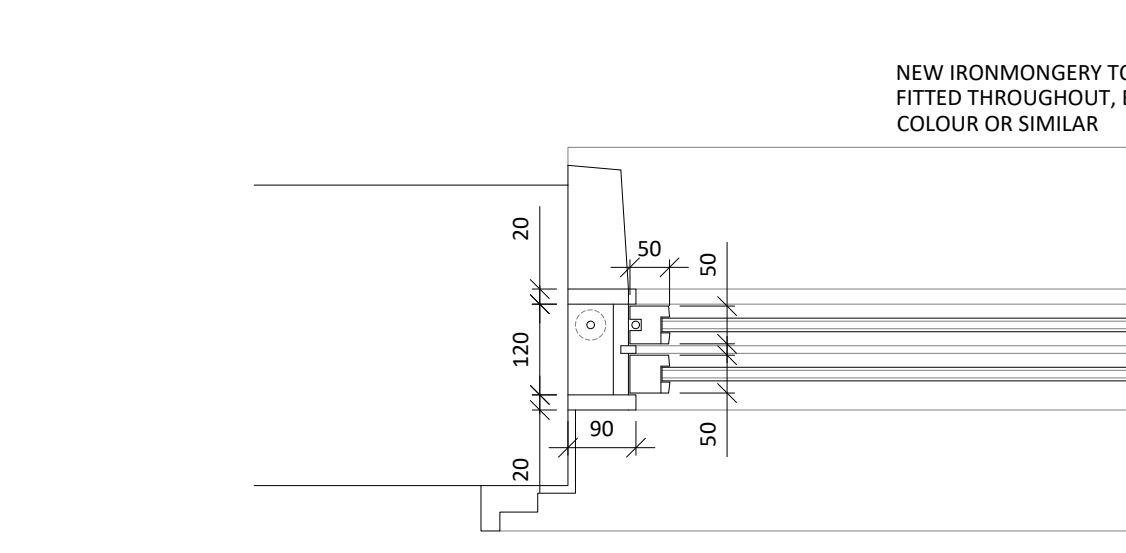


06 2nd FLOOR SASH WINDOW - TYPE B
511 SCALE 1:20 PROPOSED SECTION

08 2nd FLOOR SASH WINDOW - TYPE B
511 SCALE 1:10 PROPOSED PLAN SECTION




09 DEANSgate ELEVATION
511 SCALE 1:100

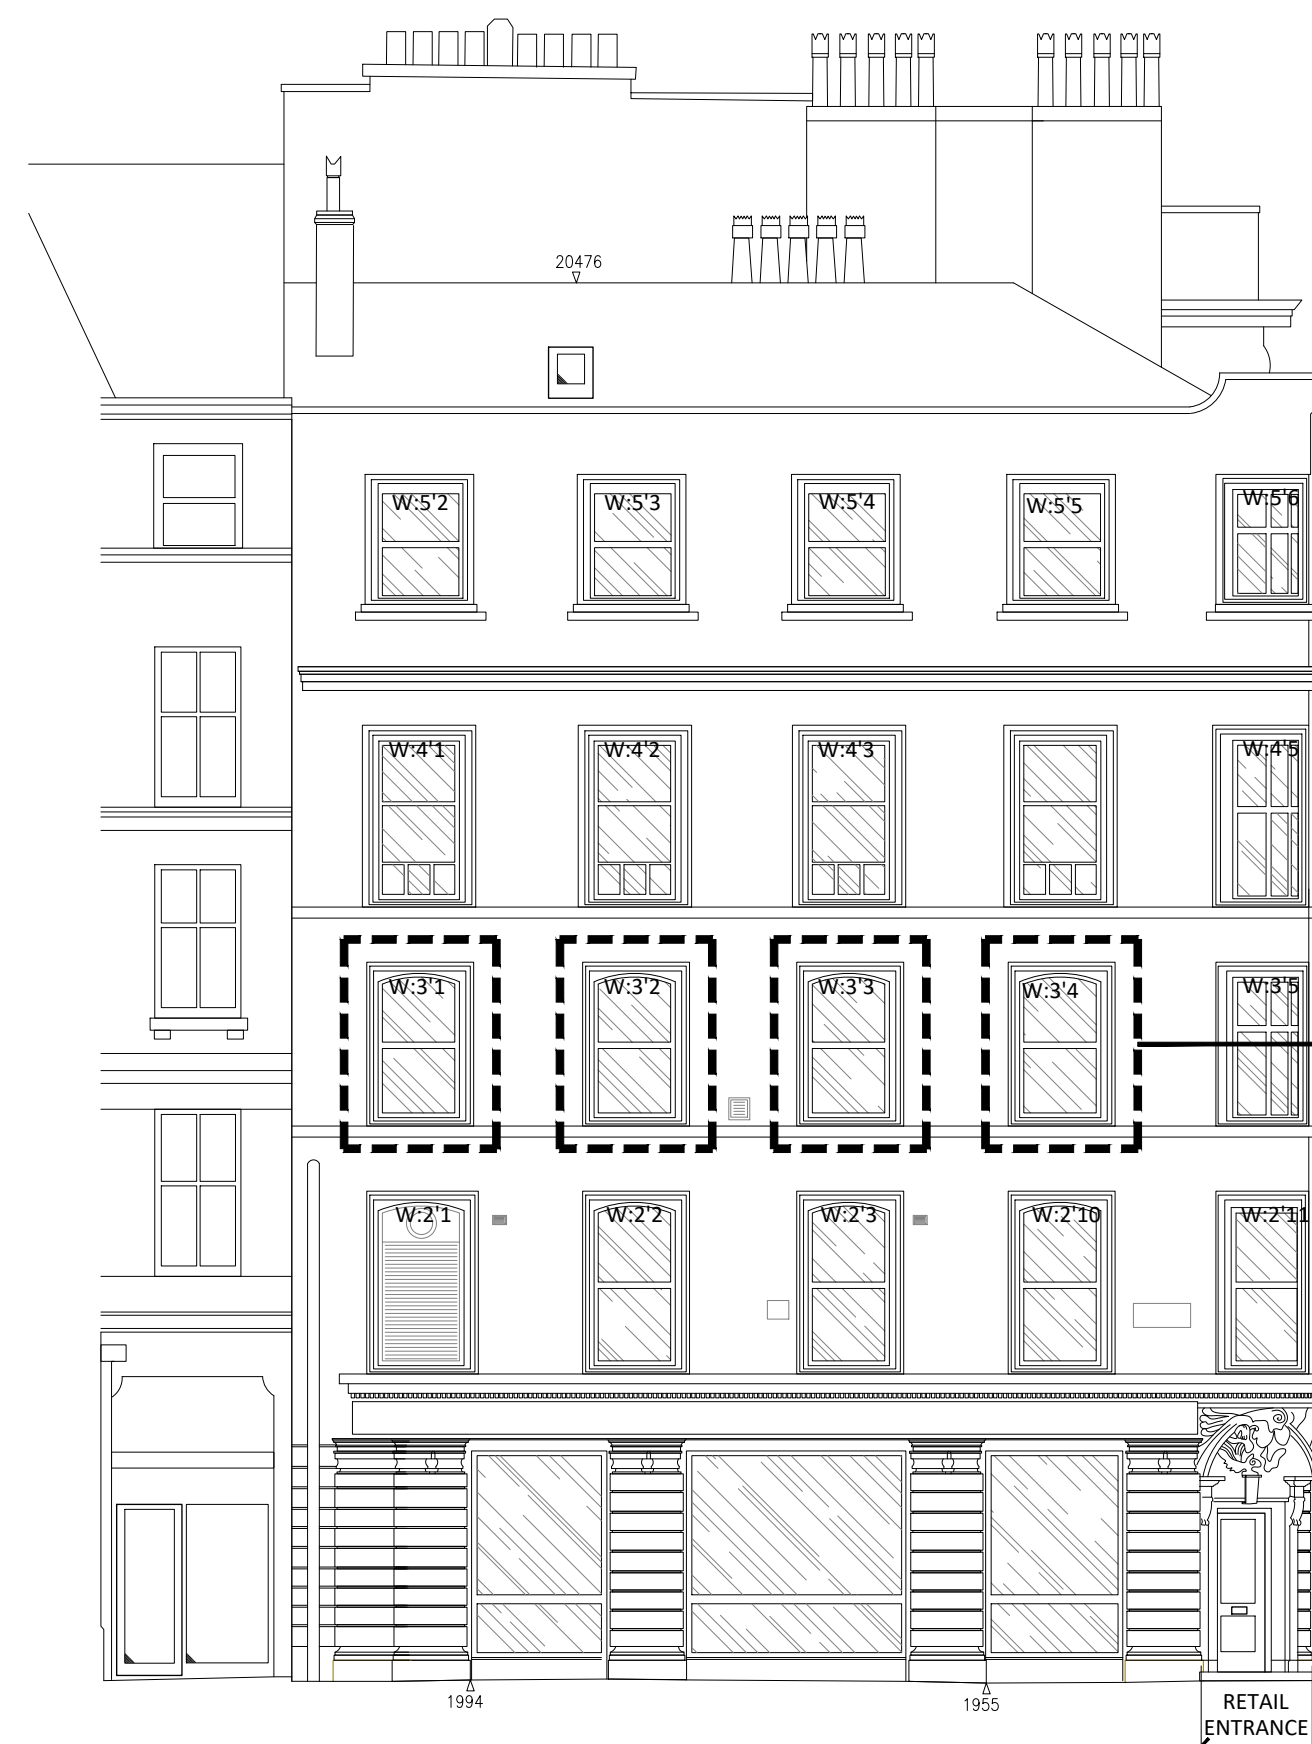

10 ST MARY'S STREET ELEVATION
511 SCALE 1:100

TYPE B WINDOW PROPOSED WORKS:
W 3.1 - BOX SASH REPAIR
W 3.2 - BOX SASH REPAIR
W 3.3 - BOX SASH REPAIR
W 3.4 - BOX SASH REPAIR
W 3.6 - BOX SASH REPAIR
W 3.7 - BOX SASH REPAIR
W 3.8 - BOX SASH REPAIR
W 3.9 - BOX SASH REPAIR
W 3.10 - BOX SASH REPAIR

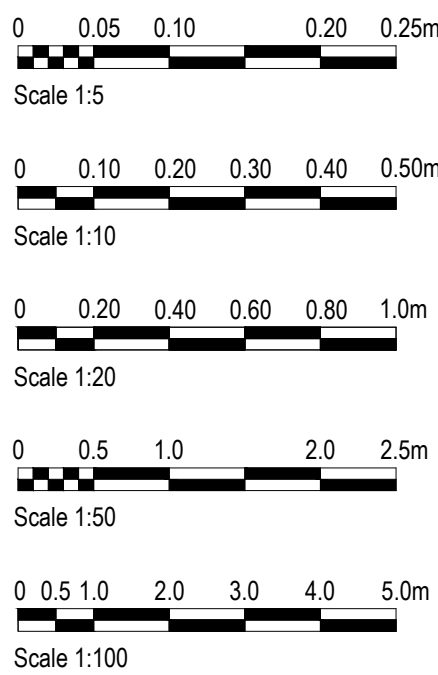

01	17/08/22	ISSUED FOR PLANNING	SO	ARB
00	02/08/22	ISSUED FOR PLANNING	SO	ARB
REV	DATE	DESCRIPTION	DRAWN	CHECKED

A X I

ADDRESS : 41 SOUTH KING STREET, MANCHESTER M2 6GE
TELEPHONE : +44 (0)161 879 7357
EMAIL : www.axi.studio
COMPANY No : 11847325

CLIENT
CONWAY ESTATES LIMITED
58 MONEYMORE RD,
MAGHERFELT, BT45 6HG

PROJECT
92-96 DEANSgate
MANCHESTER
M3 2QG

DRAWING REFERENCE
SASH WINDOW TYPE B
EXISTING & PROPOSED DETAILS

JOB REFERENCE	DRAWING SCALE	DATE	DRAWN	CHECKED
20-054	varies@A1	19/05/2021	FWE	ARB
DRAWING REFERENCE No	STAGE	REV		
511	3	01		