


- Where dimensions are not given drawings must not be scaled and the metric referred to the Architect. In the event of any detail or dimensional conflict the metric shall prevail and shall be used in the Architect's specification. Do not scale from the drawing. The drawing is not to be copied or decouped by or to any other person without the prior written consent from Urbane Forms Ltd.

Notes

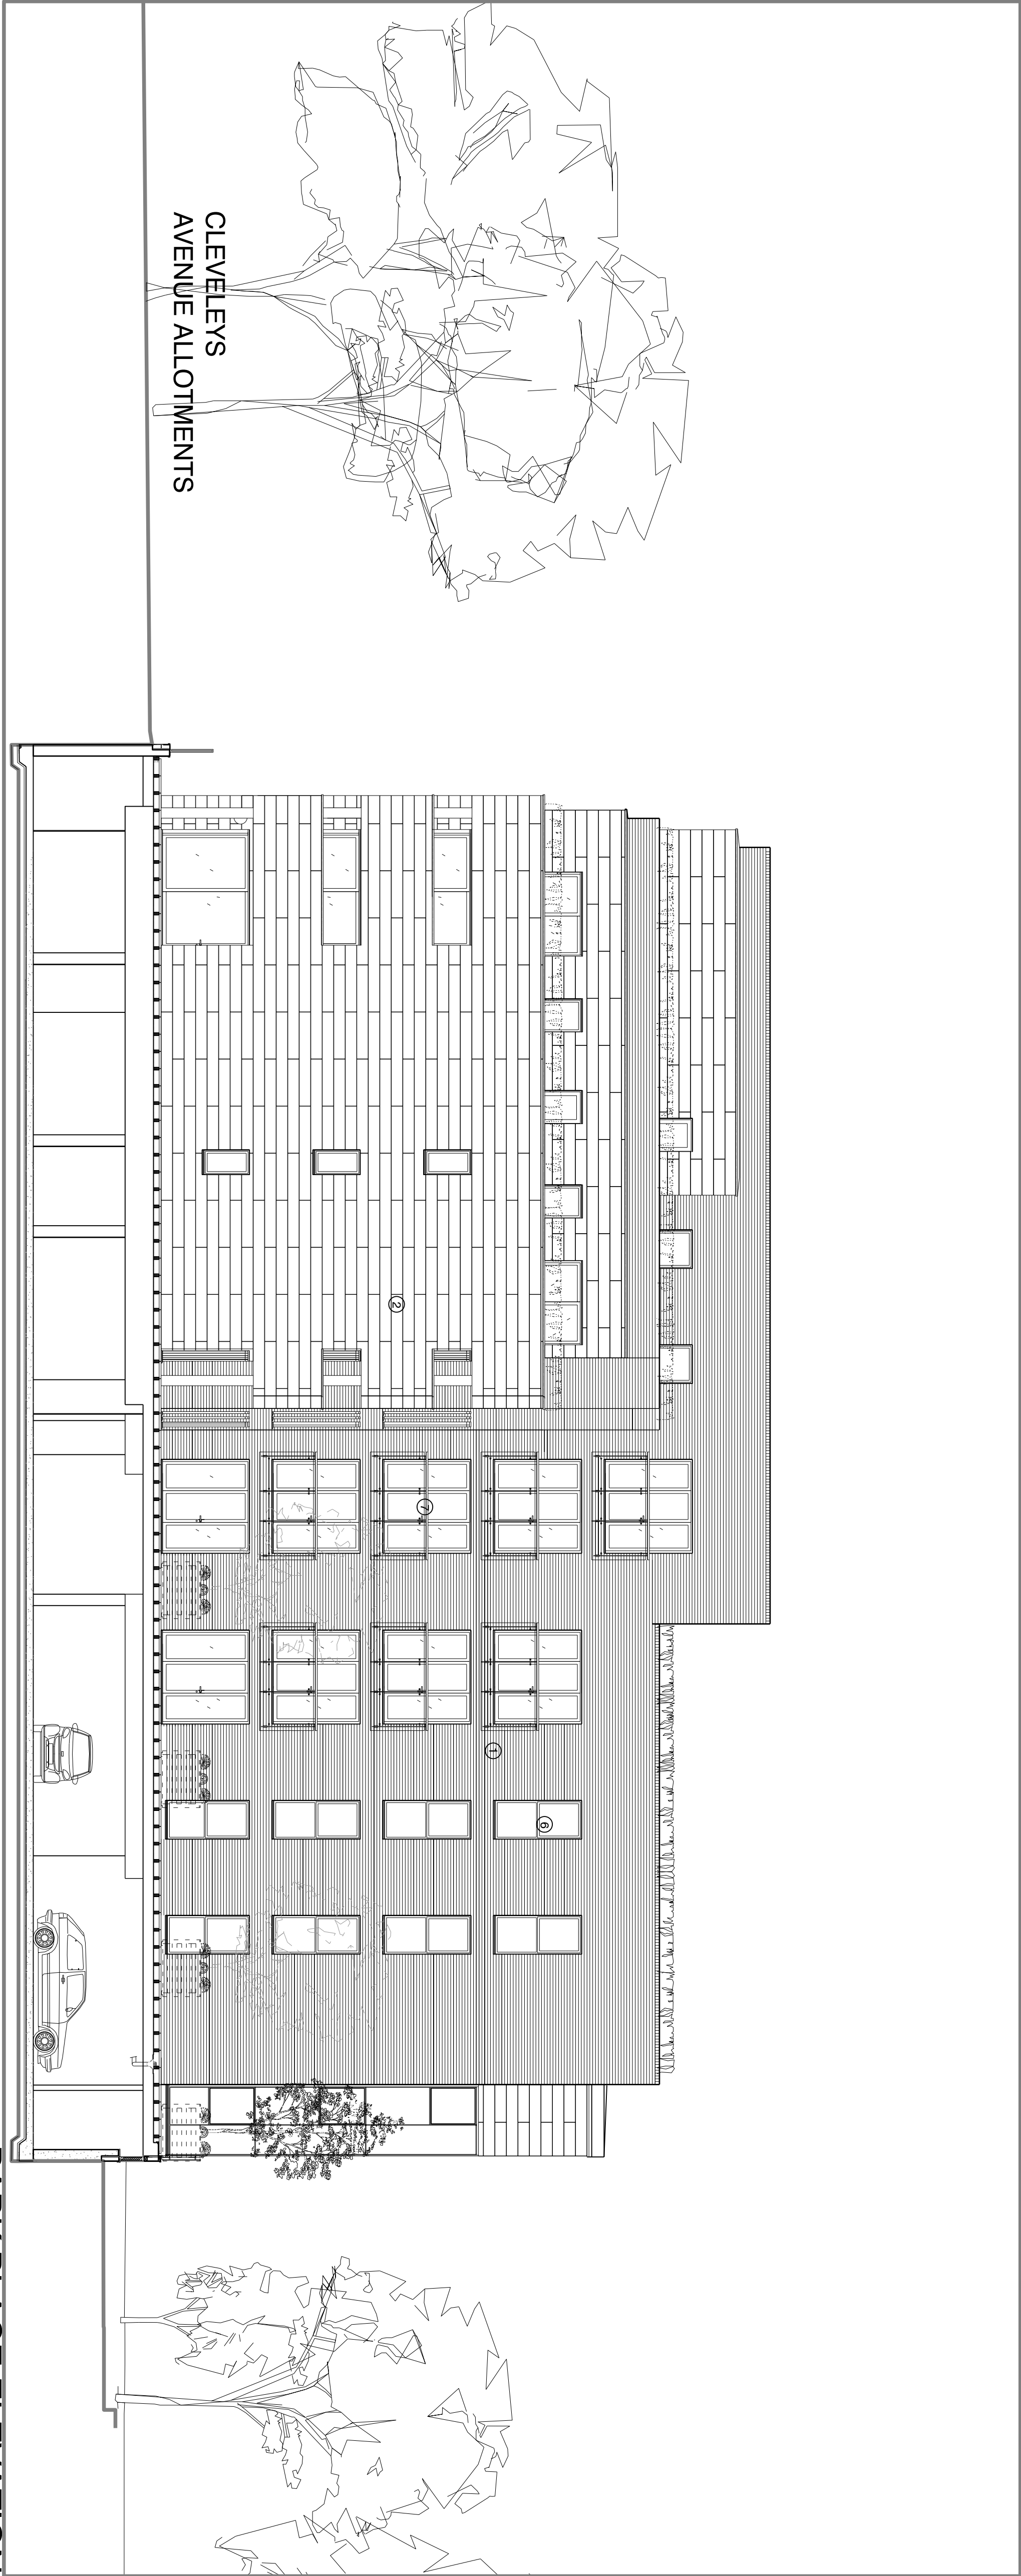

CAR PARK ELEVATION



B - AMENDED TO REFLECT CIS COMMENTS 25.02.22 JA
A - PLANNING ISSUE 15.06.21 JA

Status **PLANNING**

Drawn - JA

Date - 15 JUNE 2020

Scale @ A1 - 1:100

Review

Client RUSHOLME GARDEN INVESTMENTS

Project RESIDENTIAL DEVELOPMENT
PARK PLACE, MANCHESTER

Drawing Number **18001,(0)-31B**
CAD file

Drawing Title **CAR PARK & PARK PLACE ELEVATIONS**

URBANE FORMS
58 Leamington Close
Warrington
WA5 3TY
T : +44(0)1925 711061
E : info@urbaneforms.com
www.urbaneforms.com