


Notes

- This drawing to be read in conjunction with all mechanical, electrical & public health drawings for this contract.
- All services work to be carried out in accordance with the relevant Engineering Specification for this contract.

Legend

- Indoor fan coil unit
- Hybrid branch controller box
- Heating panel radiator
- Refrigerant pipework between outdoor condenser and branch controller box
- Water pipework between branch controller box and FCU's (on suitable sized tray)
LTHW pipework serving radiators and UFH
- Wall mounted FCU LCD controller

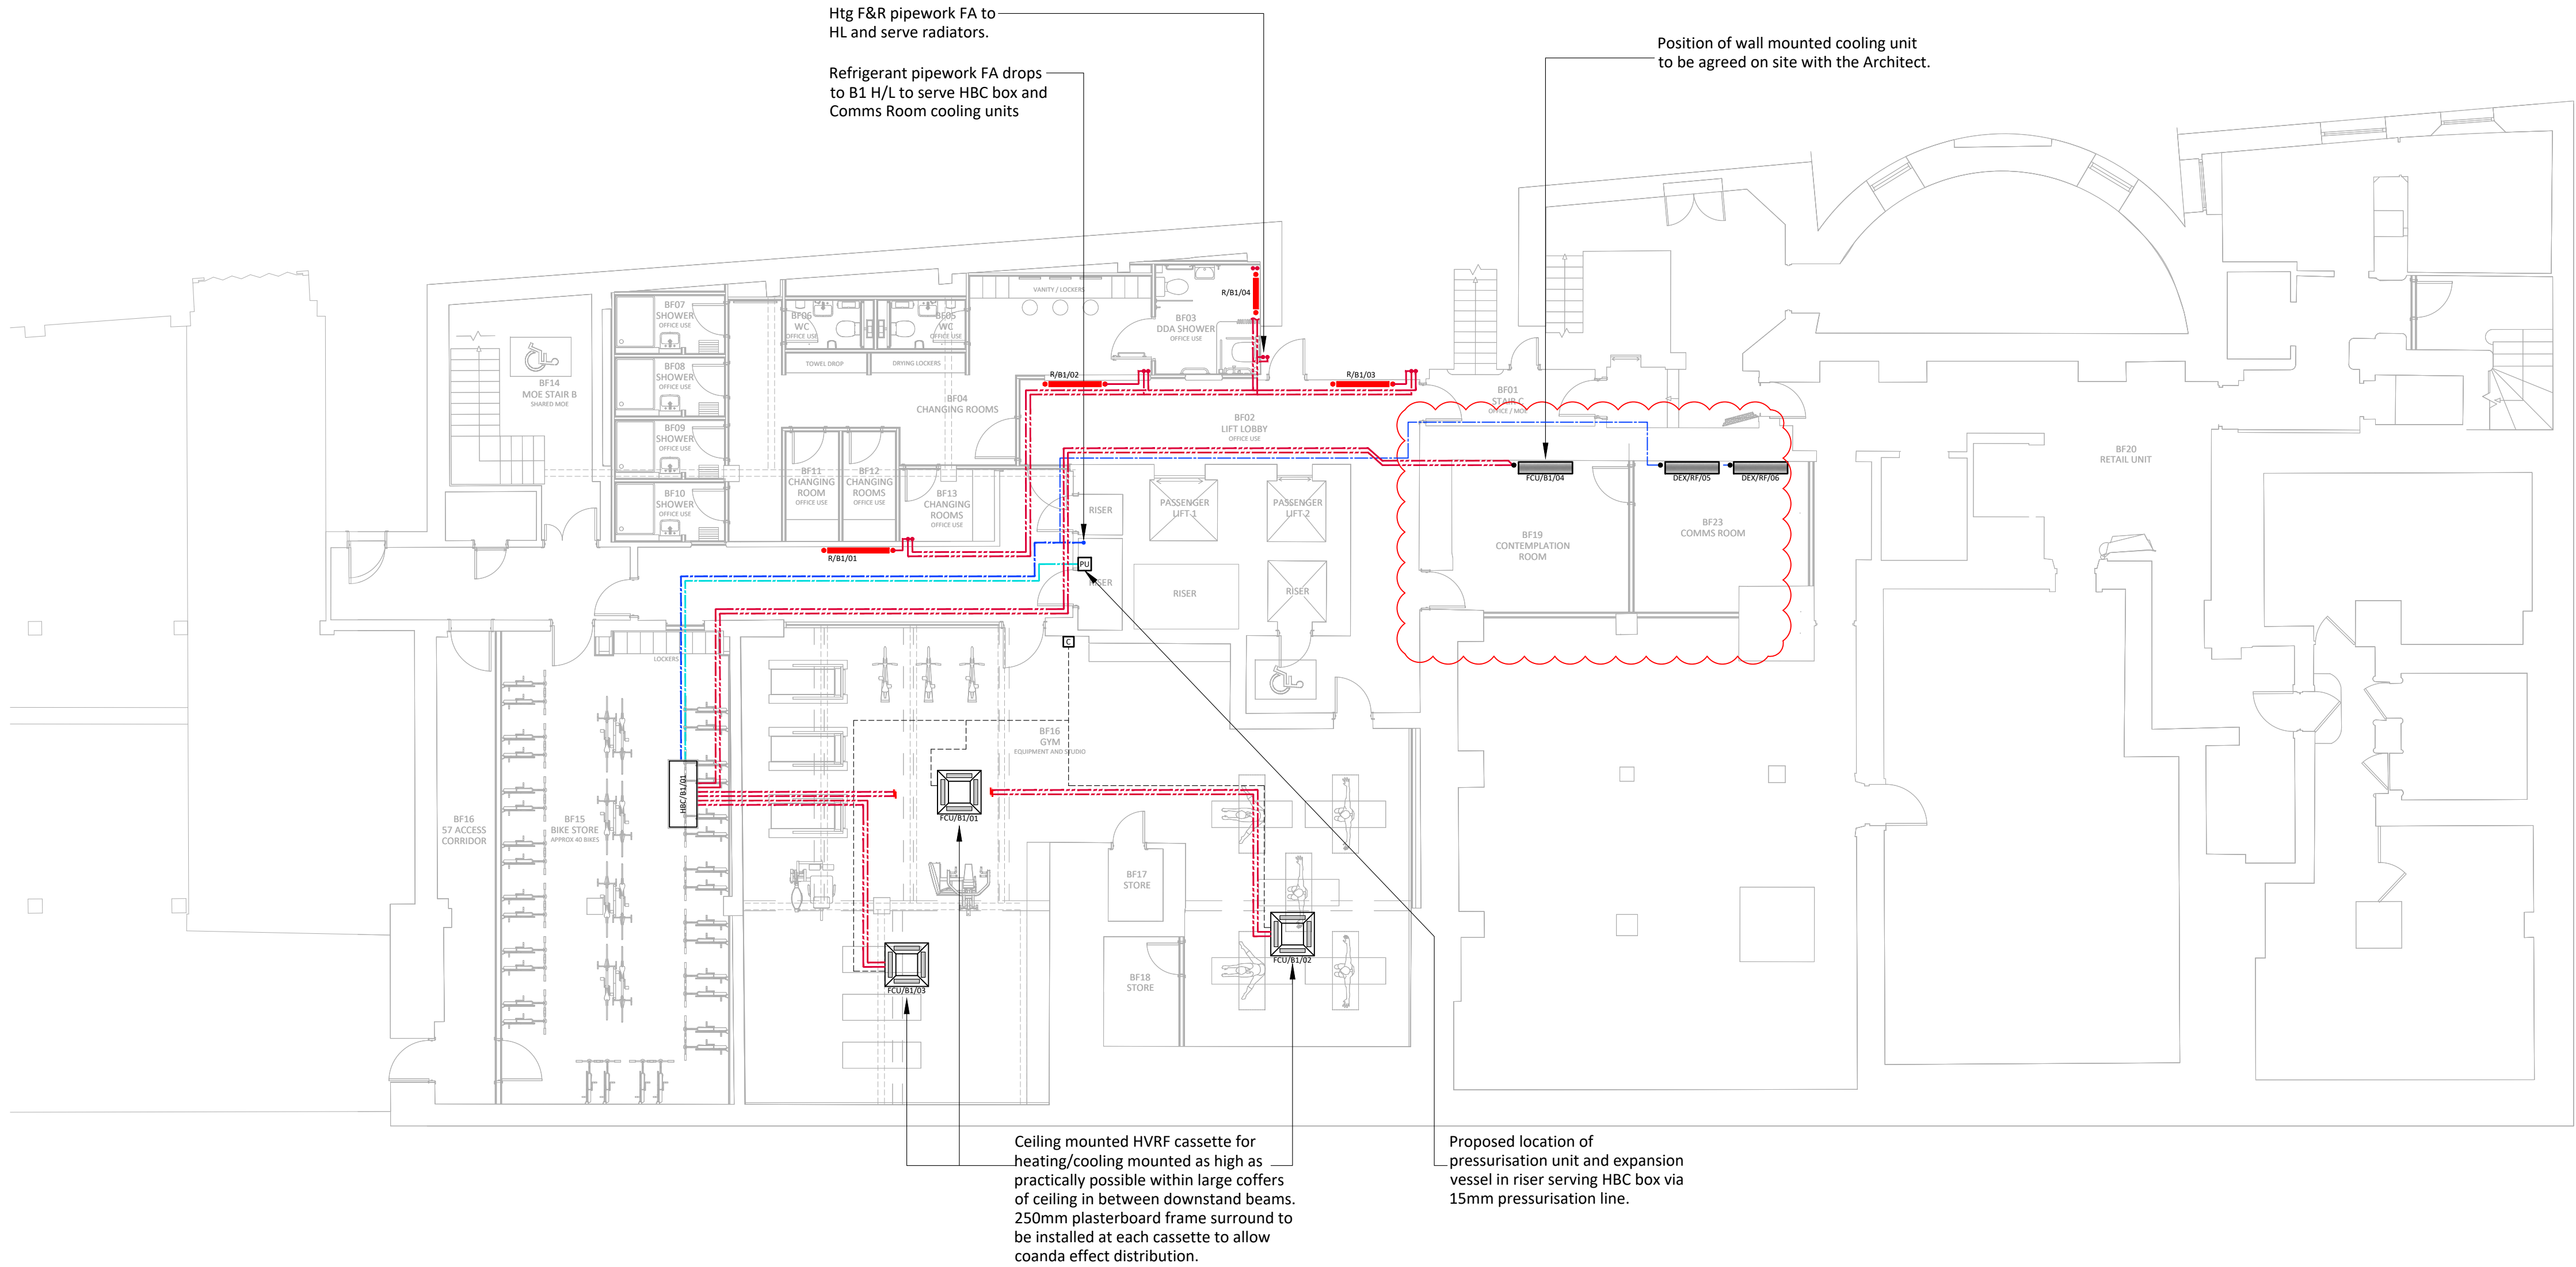

04	09/09/22	General update to suit Gym ceiling and introduction of a new contemplation room / relocation of comms room.	MR	SH
03	23/05/22	Stage 4 Tender Update.	MR	SH
02	29/04/22	Stage 4 Tender Issue.	MR	SH
01	31/03/22	Stage 3 Issue.	RG	SH
Revision	Date	Description	Drawn	Checked



hilsonmoran.com info@hilsonmoran.com

Client

Bruntwood

Project

38-42 Mosley Street
Grade 2* Listed Building Refurbishment

Drawing Title

Mechanical Services
Basement Level
Heating/Cooling Layout

Scale	Sheet Size	Checked	Approved
1:100	A1	SH	SR
Status	HM Project No.		
For Information	27618		
Drawing No.	Rev		
27618-HM-ZZ-B1-DR-MS-1200	04		