


IMOPORTANT NOTES:

- Floorboards shown here as existing
- Floor joists shown here as existing (assumed dimensions)

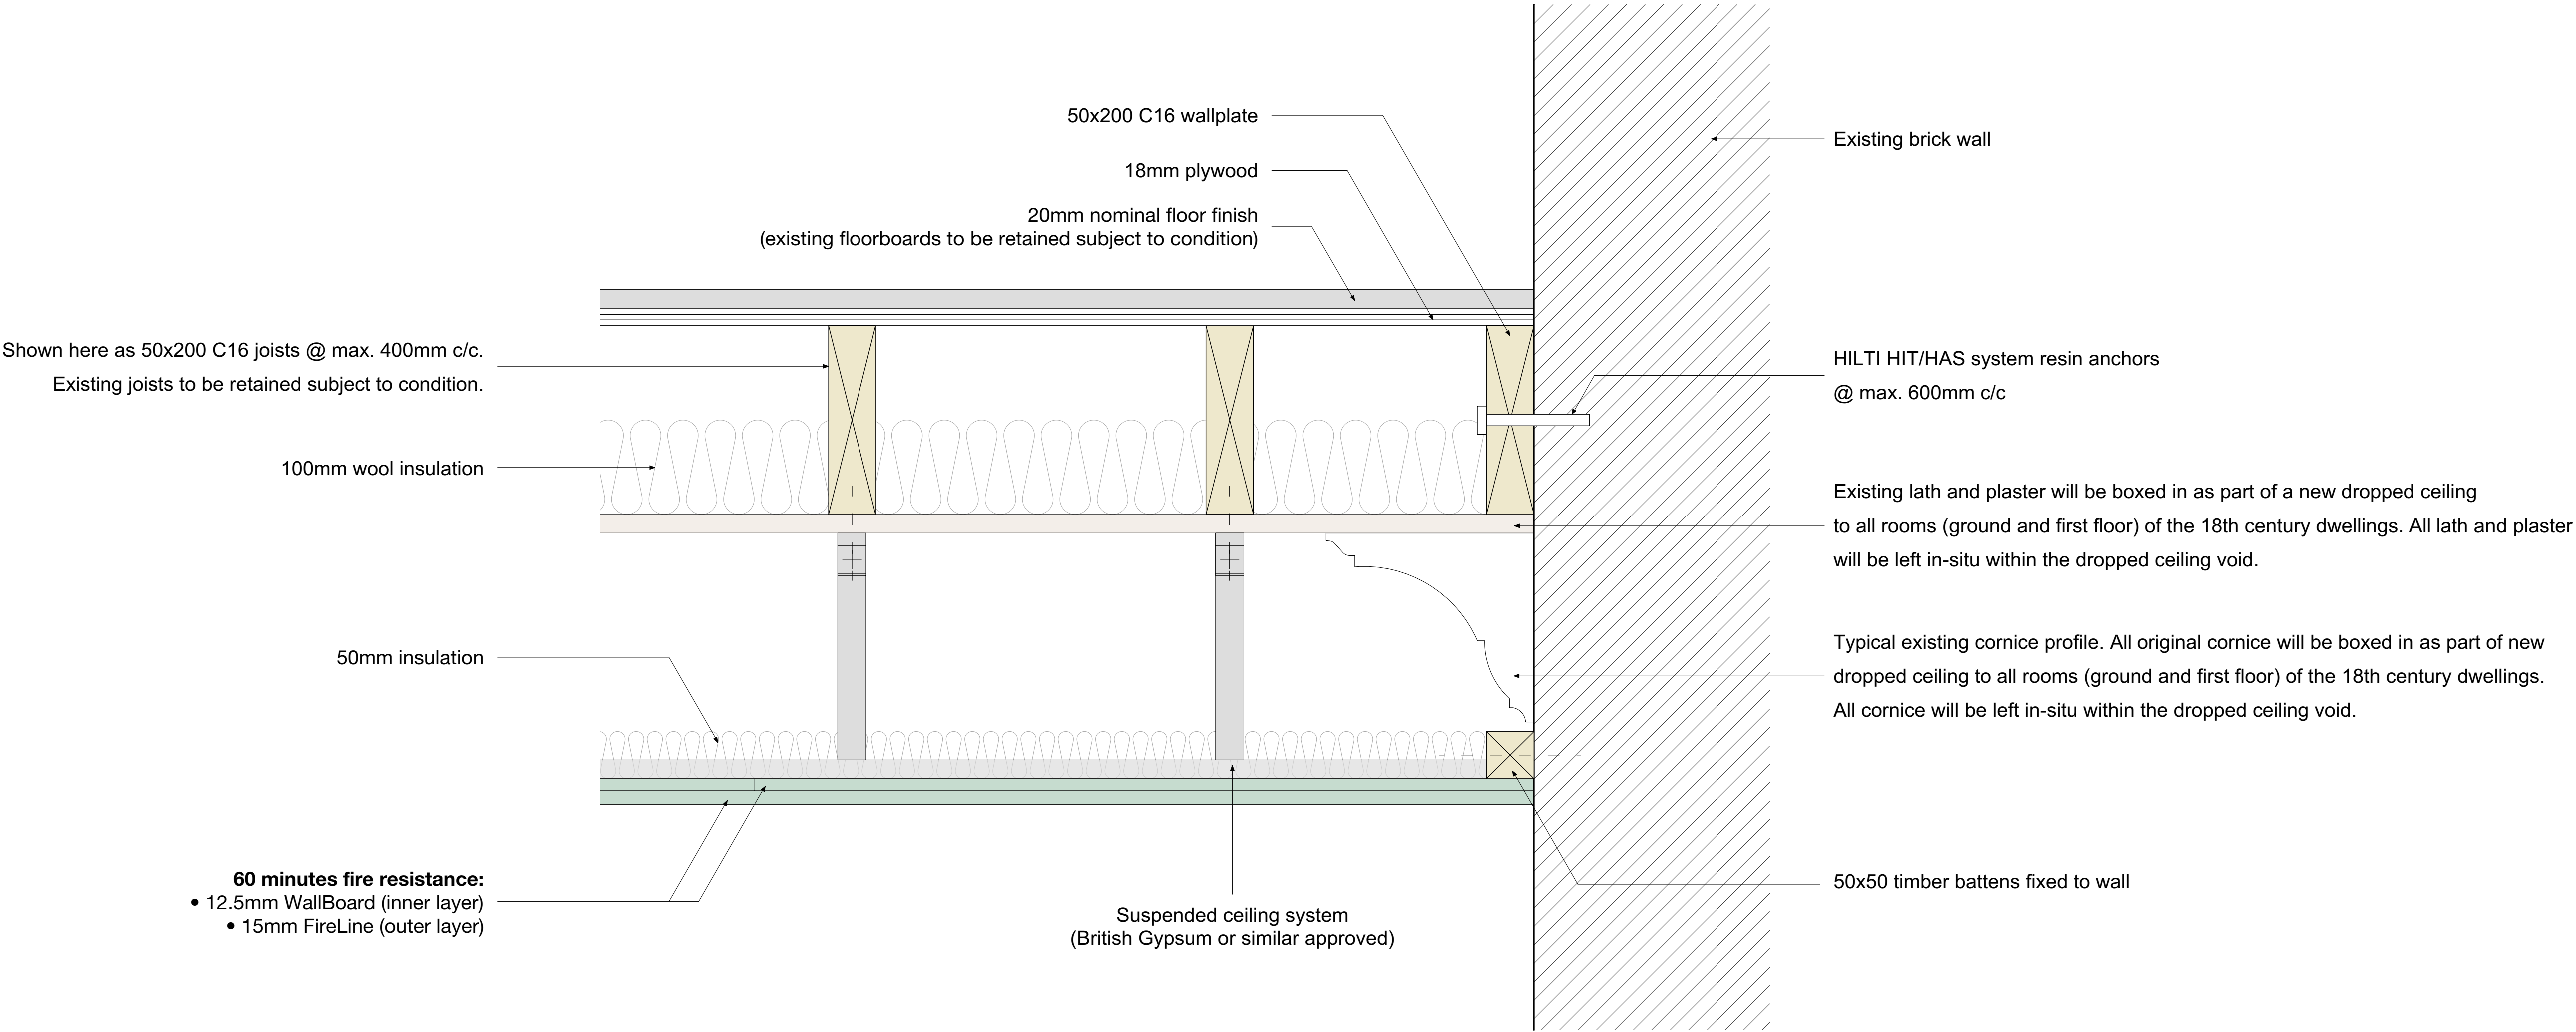

Do not scale from this drawing.

All dimensions are to be checked on site prior to commencing works on site. Discrepancy found between information given on this drawing and that given elsewhere or recorded on site shall be notified immediately to the project architect in writing.

PLANNING ISSUE



rev. B date 28.07.22 description DETAIL AND NOTES UPDATED

snookarchitects
89 Wood Street
Liverpool
L1 4NU
t: 0151 707 0100

project: **bridgewater house**
dwg no: **137-B**
dwg title: **typical detail floor/ceiling/cornice**
scale: **1:5 @ a1**