


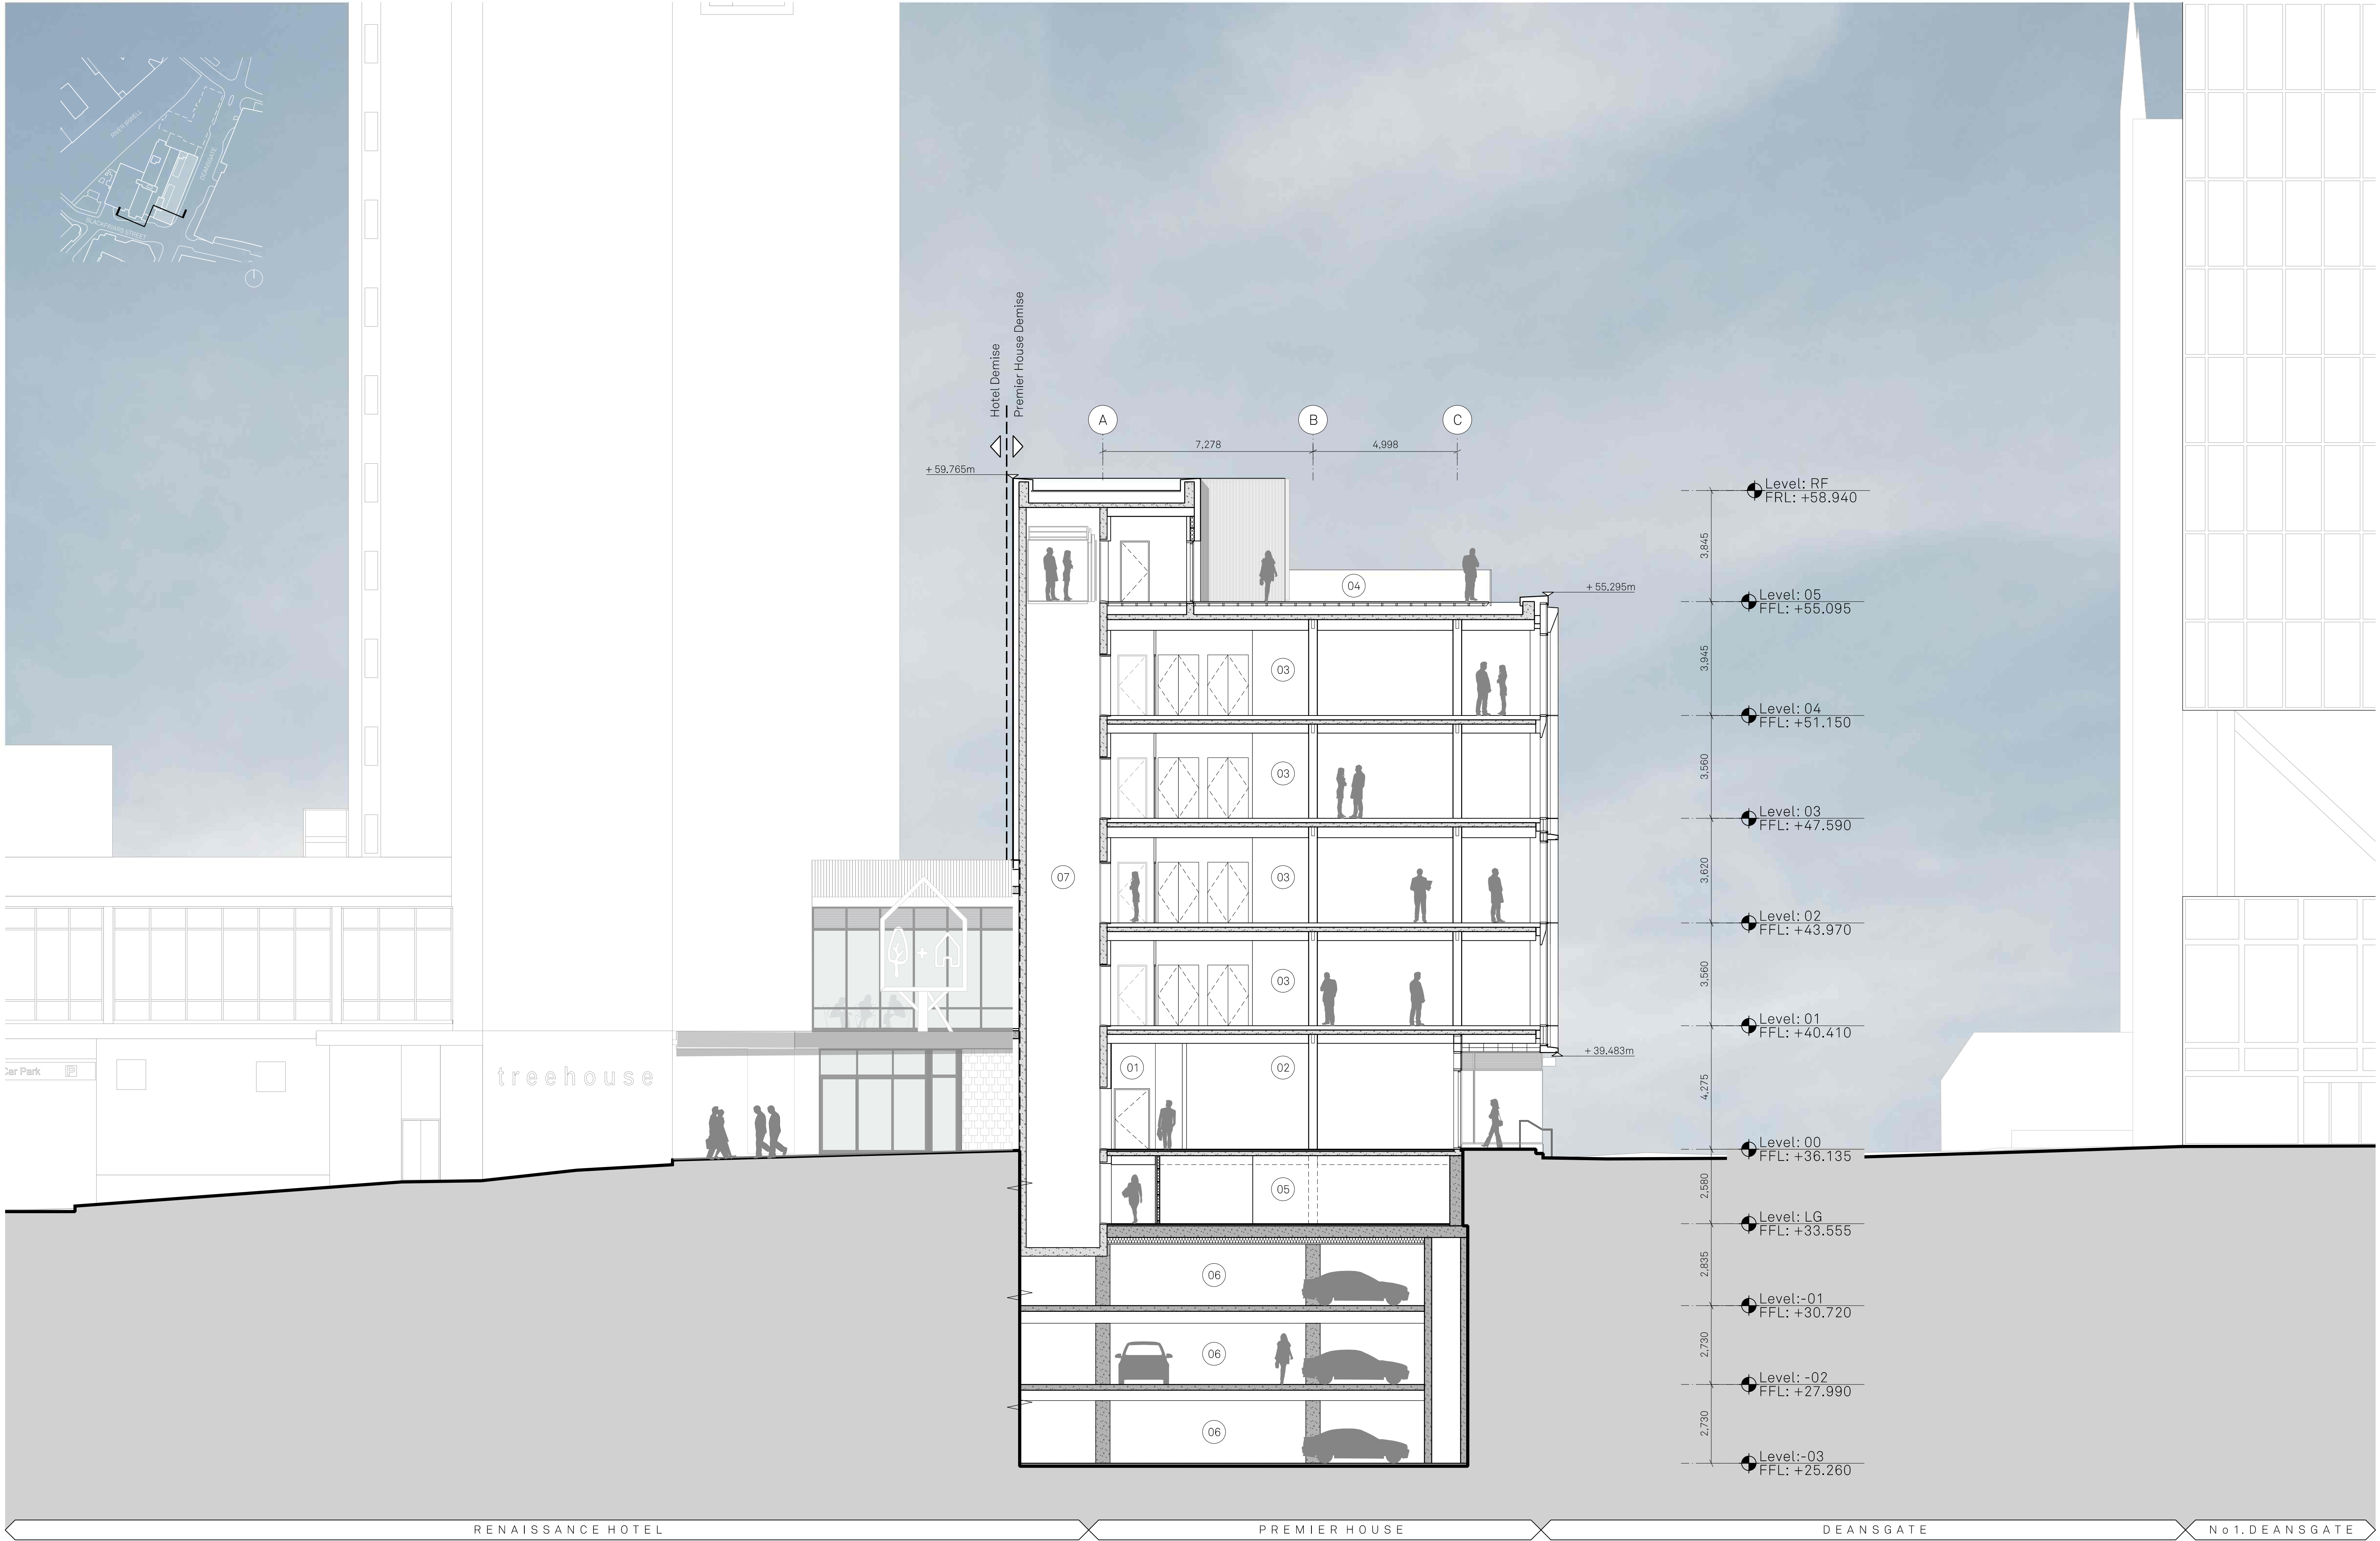

- 01 Office Reception
- 02 Retail Unit
- 03 Office
- 04 Roof Terrace
- 05 Refuse Store
- 06 Existing Carpark
- 07 Proposed Lift Shaft

Project Name:		Title:		Scale:	
Renaissance		Premier House - Block 1		1:100@ A1	
		Proposed Section BB			
Drawn:	Checked:	Status:	Project:	Drawing No:	Rev:
DK	FM	Planning	150	B1_05_2201	-
Details:					
- 05/08/22 Issued for Planning					

Jon Matthews Architects

Union, 2-10 Albert Square, Manchester, M2 6LW

0161 974 3690

Copyright of this drawing is vested in Jon Matthews Architects and must not be copied or reproduced without written consent. Figured dimensions only are to be taken from this drawing. Do not scale from this drawing. For full company disclosure please visit www.jonmatthewsarchitects.com