


NOTE
DO NOT SCALE OFF DRAWINGS.
WRITTEN DIMENSIONS ONLY.
ALL DIMENSIONS ARE TO BE CHECKED AND
VALIDATED ON SITE BY CONTRACTOR PRIOR
TO CONSTRUCTION.
ANY DISCREPANCIES MUST BE REPORTED
IMMEDIATELY.
DRAWINGS ARE BASED ON LEGACY DRAWINGS
PROVIDED.

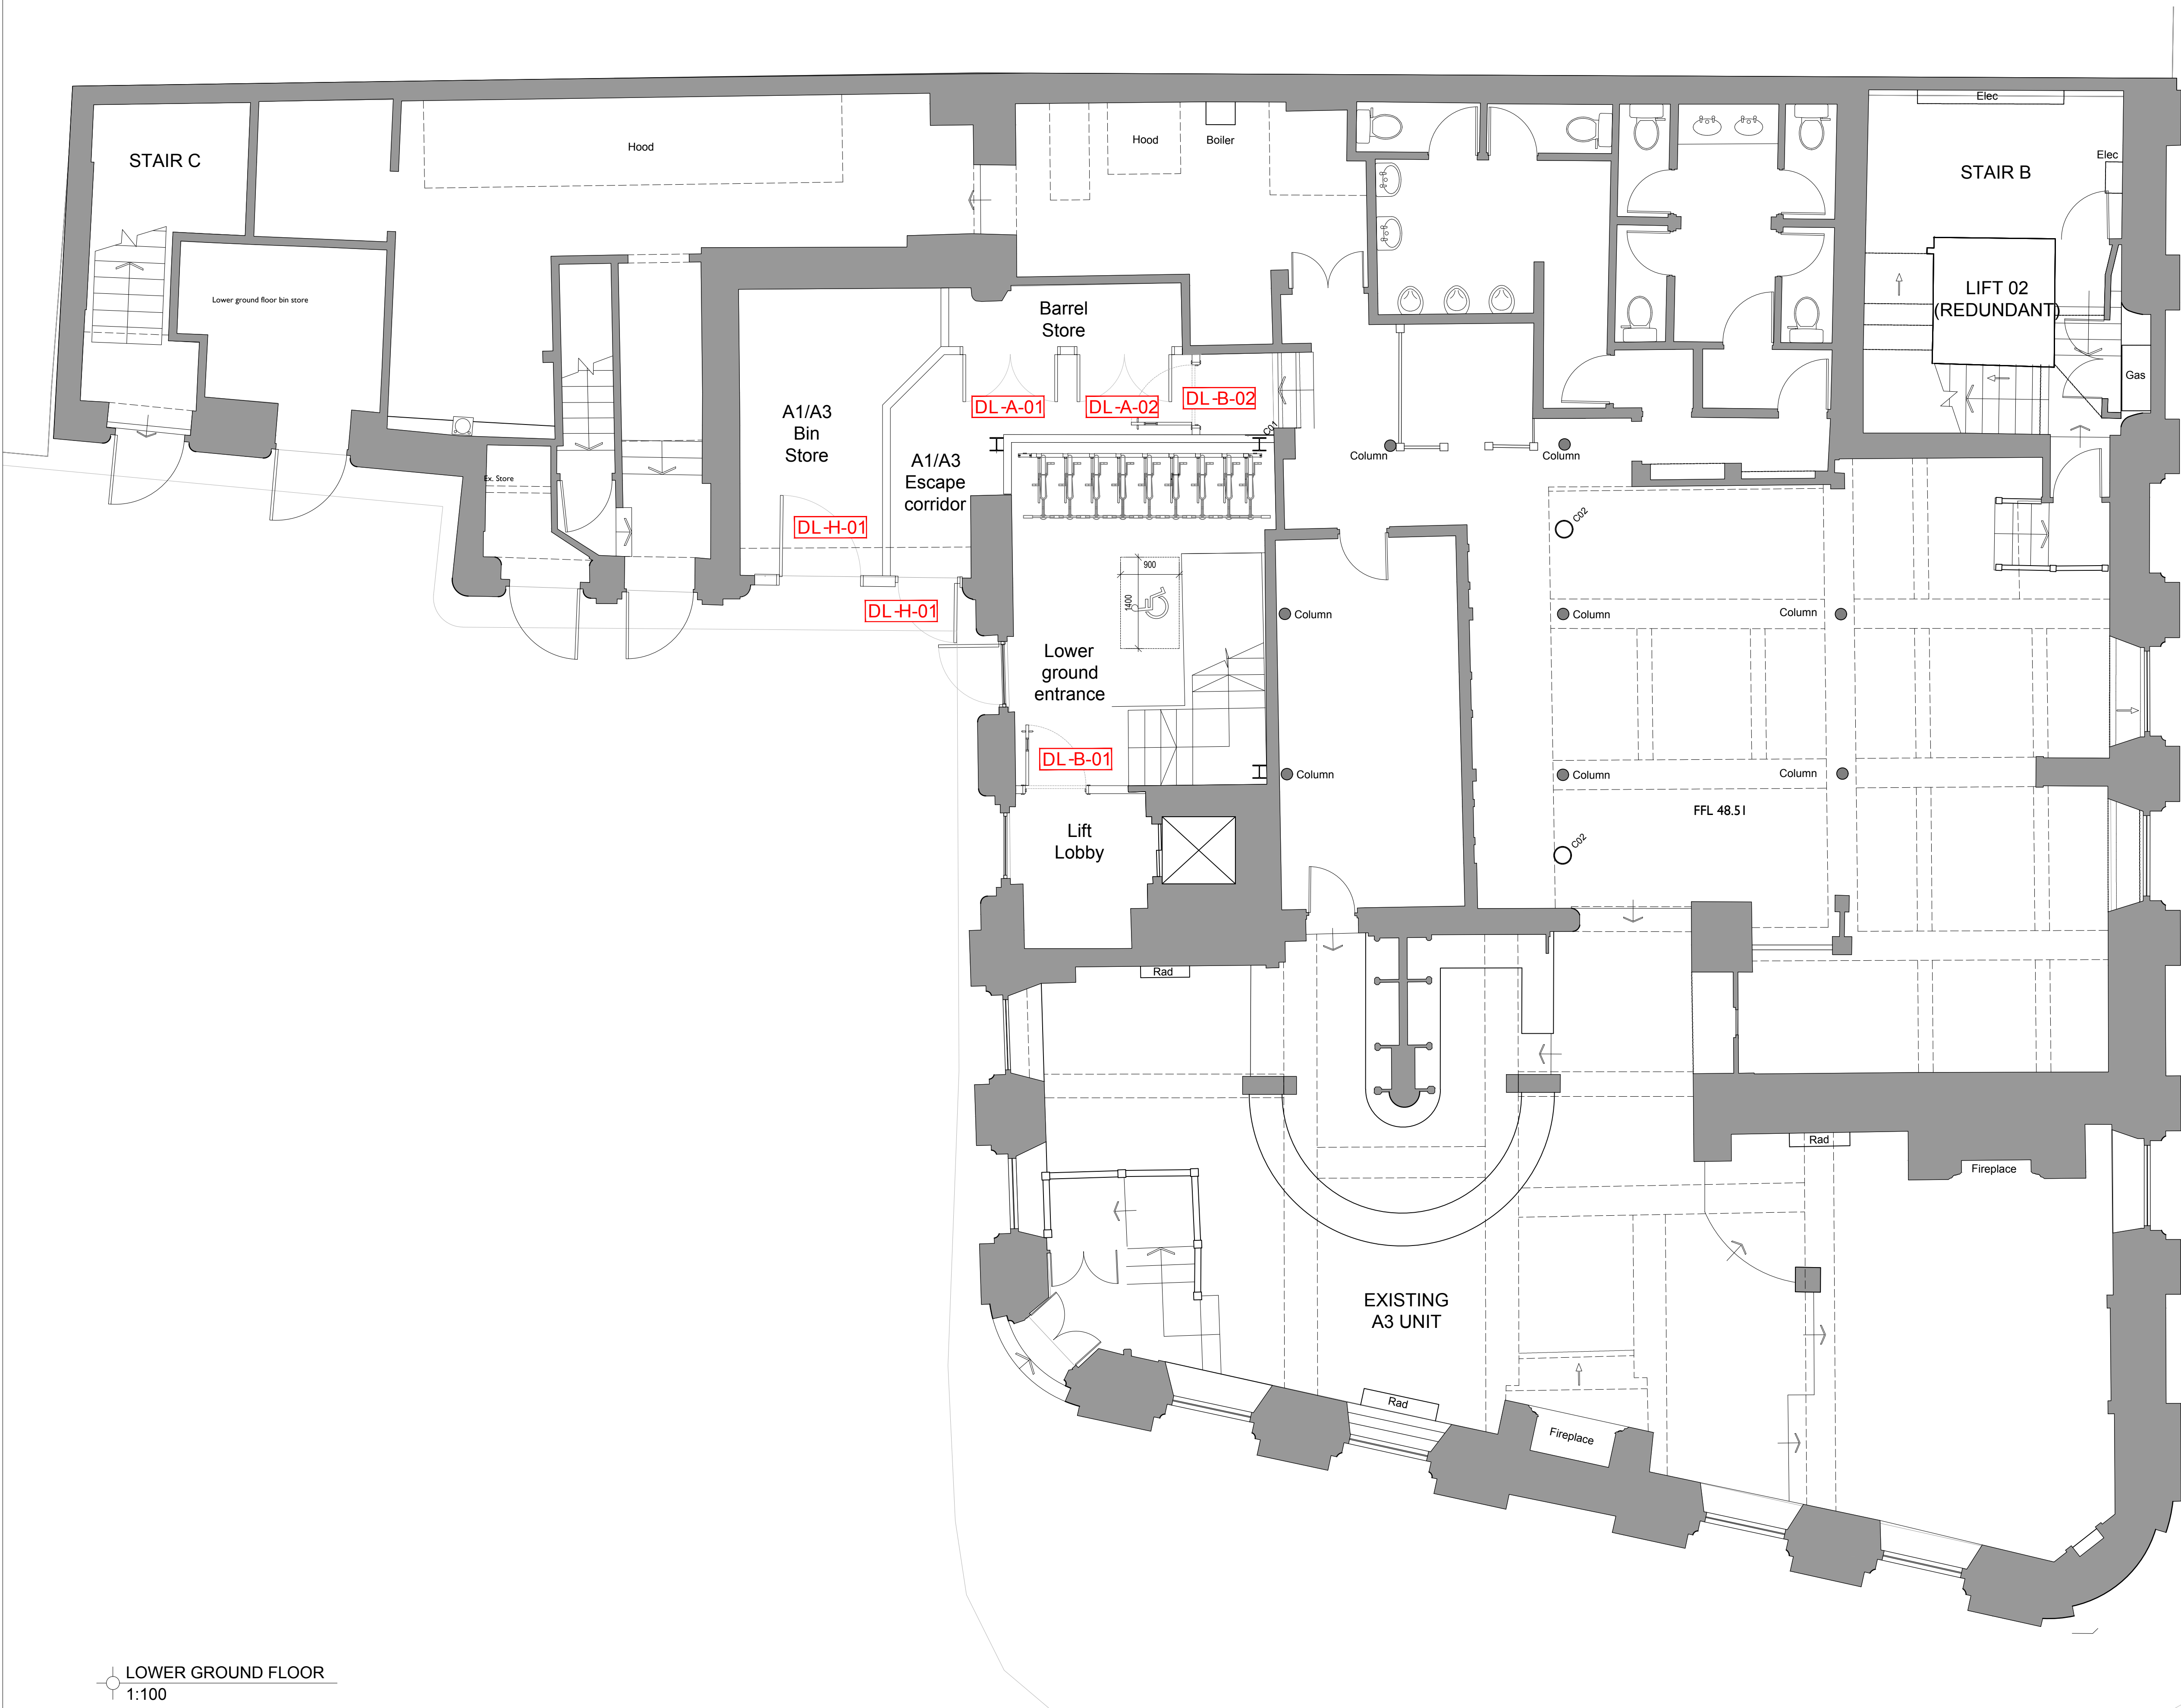

LOWER GROUND FLOOR
1:100

REVISION NOTES

REVISION	NOTES	DATE
A	Revised to latest survey information	10.05.22

PROJECT NAME

CHAPEL WALKS, MANCHESTER

CLIENT

NORTHSPRING

DOCUMENT TITLE

LG Floor Door Location Plan

DOCUMENT NUMBER

1848(32)20LG

VERSION

-

SCALE

1:50 @ A1

PRODUCTION DATE

20.07.22

ORIGINATOR

AD

ISSUE TYPE

QA CHECK

STAGE 3

QA

INCIGNITO MANCHESTER LTD.

2 BRIGENT STREET
MANCHESTER
M1 1AA
0161 275 81 505
MANCHESTER@INCIGNITO.CO.UK

