


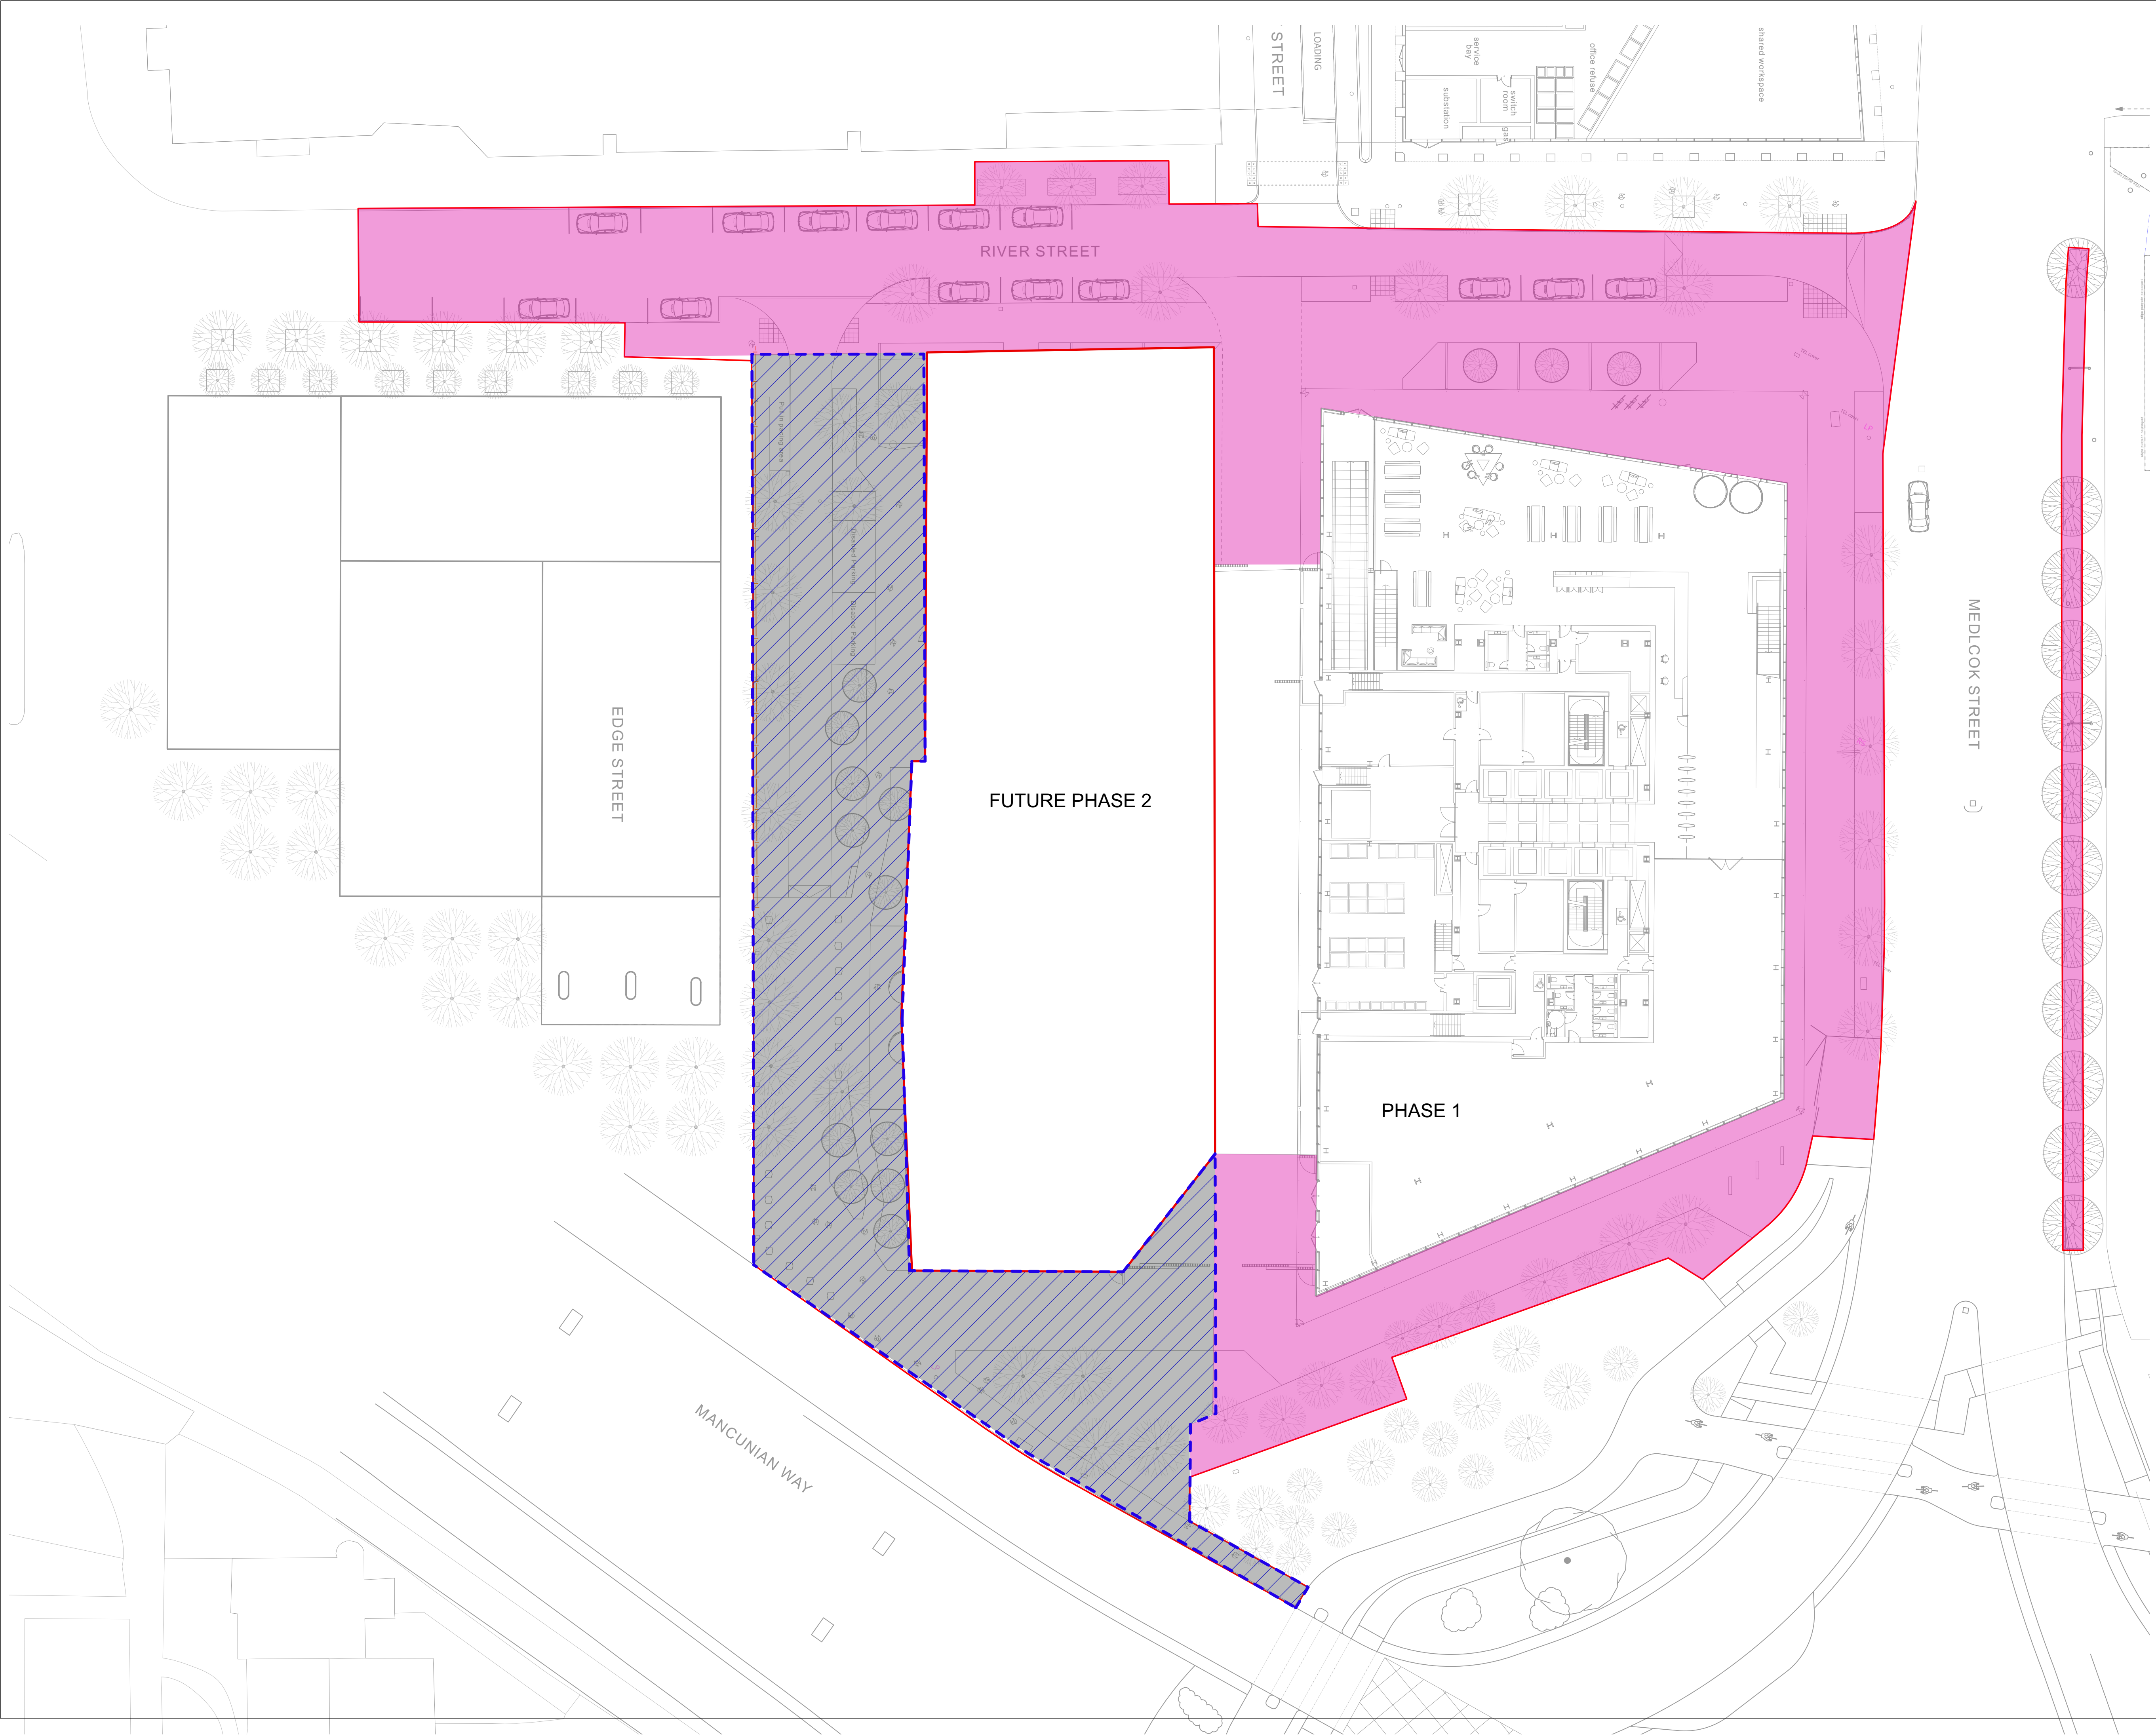

Key

Extents of hoarding line/compound

Extents of permanent finishes

Extents of temporary tarmac finish
(Future on-site compound when the residential scheme is delivered)

Permanent landscape finishes
delivered post construction
of the office building.

P0212.10.22Updated layoutCBRM

P0101.03.21First issueJC RM

Revision	Date	Description	Drawn	Apprvd.

p·ie

Planit I.E. Limited

E: info@planit-ie.comW: planit-ie.com

MANCHESTER

2 Back Grafton St., Altrincham, WA14 1DY

T: 0161 928 9281

LONDON

Unit 6 Waterside, 44-48 Wharf Road, London, N1 7UX

T: 0207 253 5678

LIVERPOOL

No. 8 Princes Parade, Princes Dock, Liverpool, L3 1DL

T: 0151 705 6746

Client

Premier Inn Hotels and Dominvs Group

Project

One Medlock

Drg Title

Phasing Plan 01 - Office Building

Created on

Created by

Approved by

12-11-20

JC

SF

Scale

Size

Workstage

NTS

A1

Information

Drg No.

Suitability

Revision

2072-PLA-XX-XX-DR-L-0011

S1

P02

© Planit I.E. Limited