




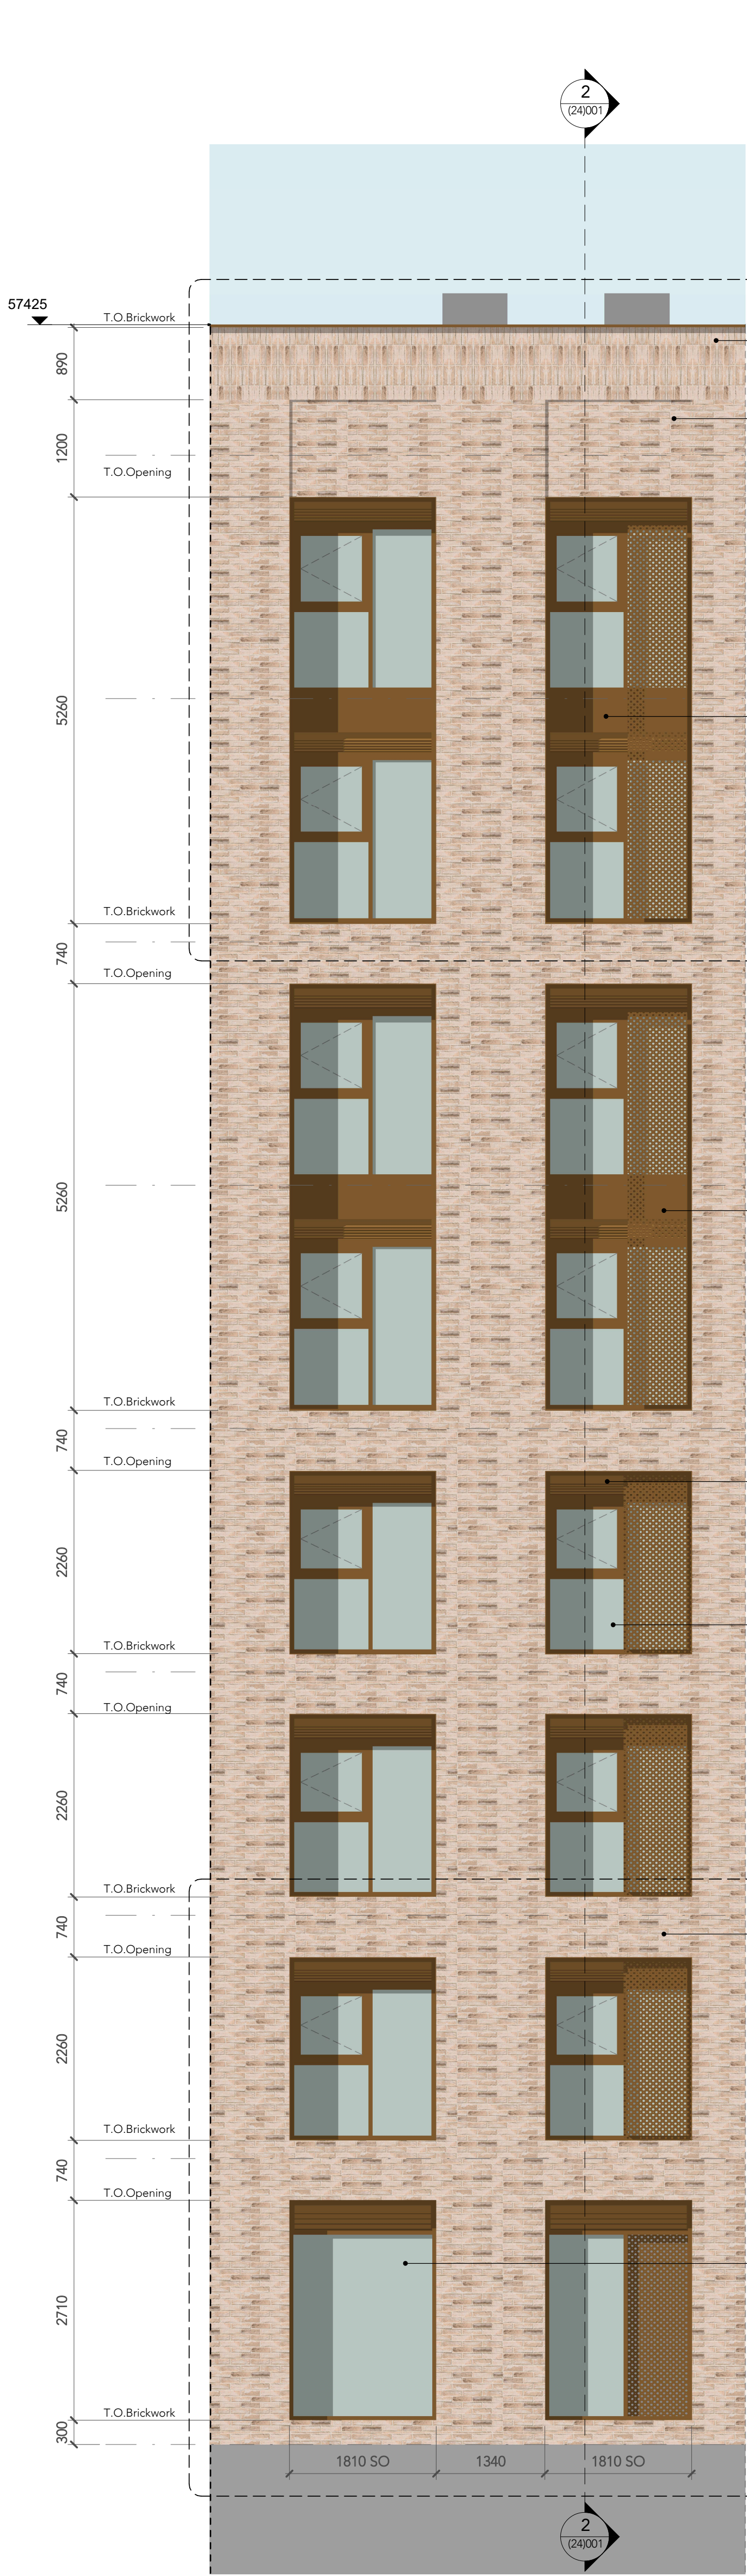

1 Bay Study Elevation
1 : 50

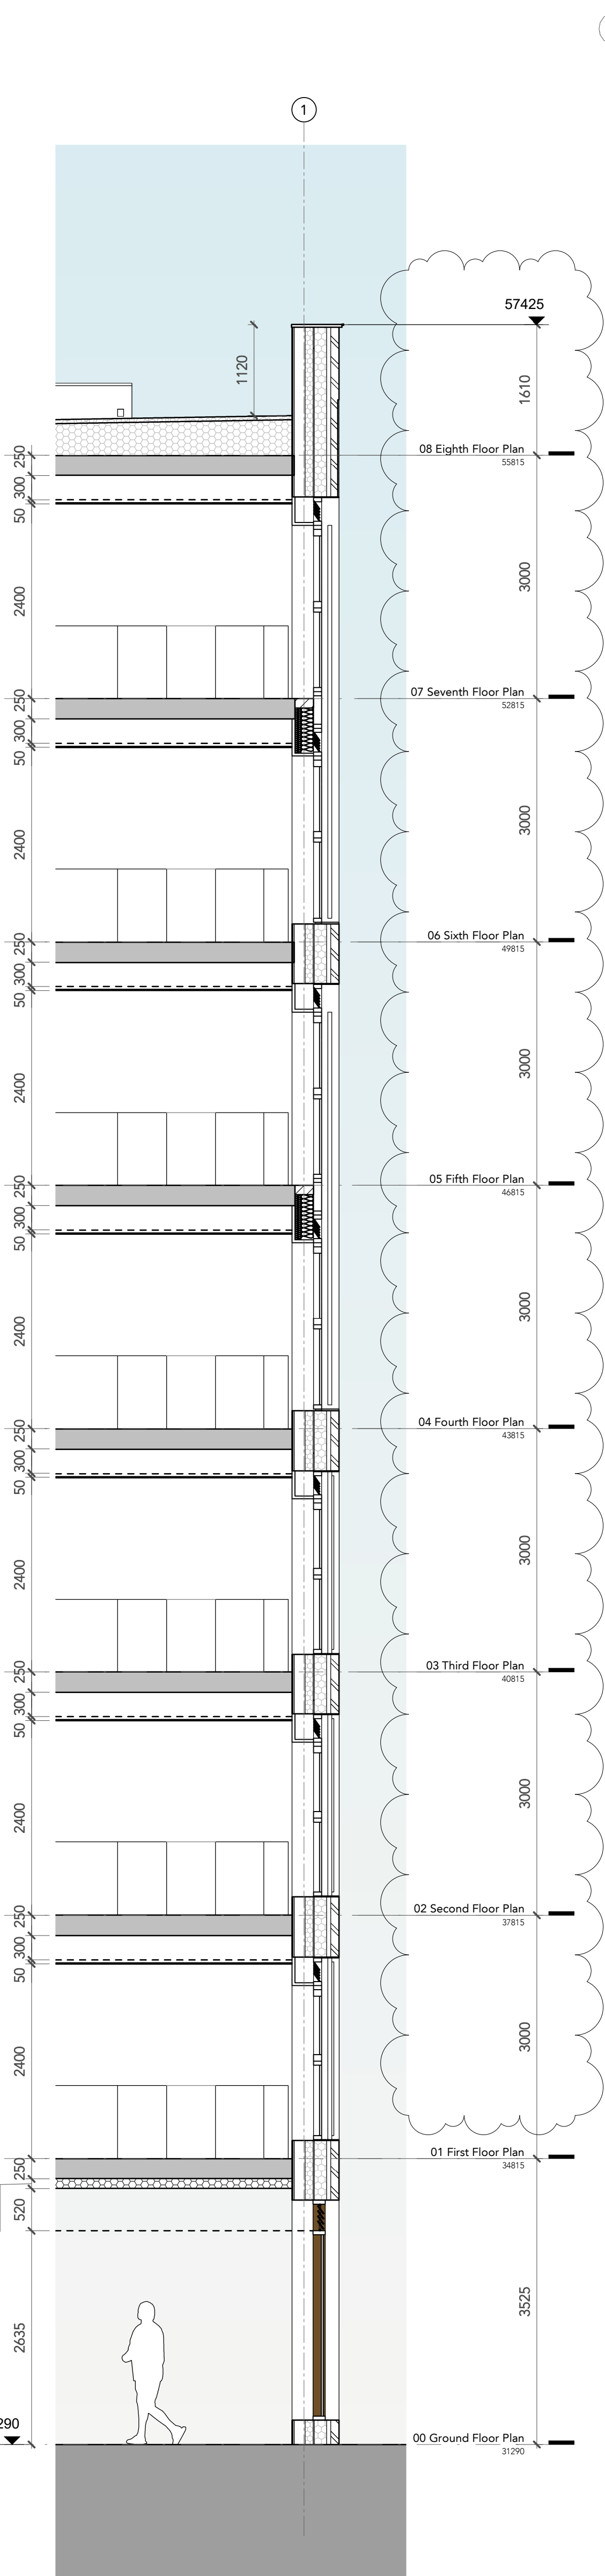


2 Bay Study Section
1 : 50

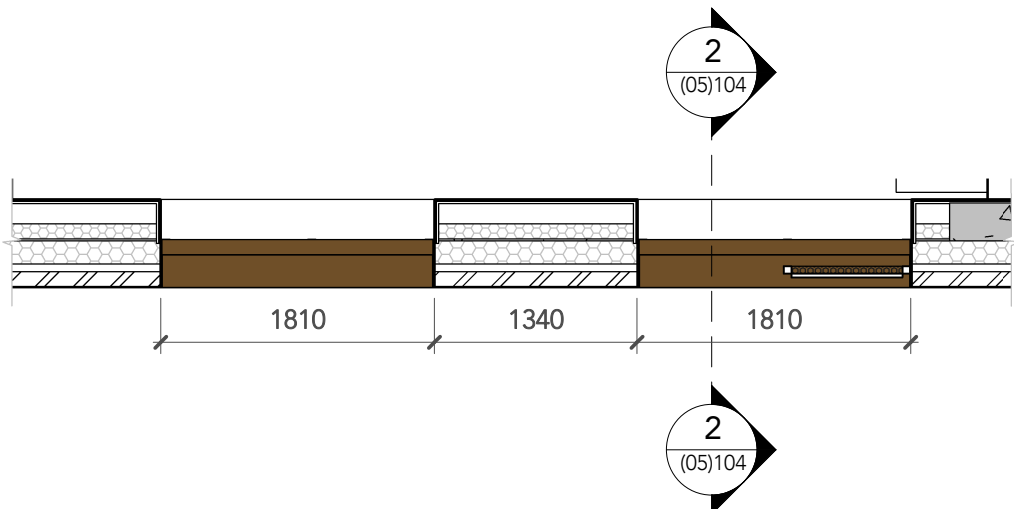

3 Bay Study Plan
1 : 50

- A: Curtain wall system with integrated ventilation panels
B: Facing stretcher course brickwork
C: Double glazed window system
D: Overhead louvre panel integrated into window system
E: Perforated side panel fixed back to window. Pattern TBC
F: Spandrel curtain wall panel as part of window/ curtain wall system
G: Recessed brickwork
H: Soldier course brickwork band

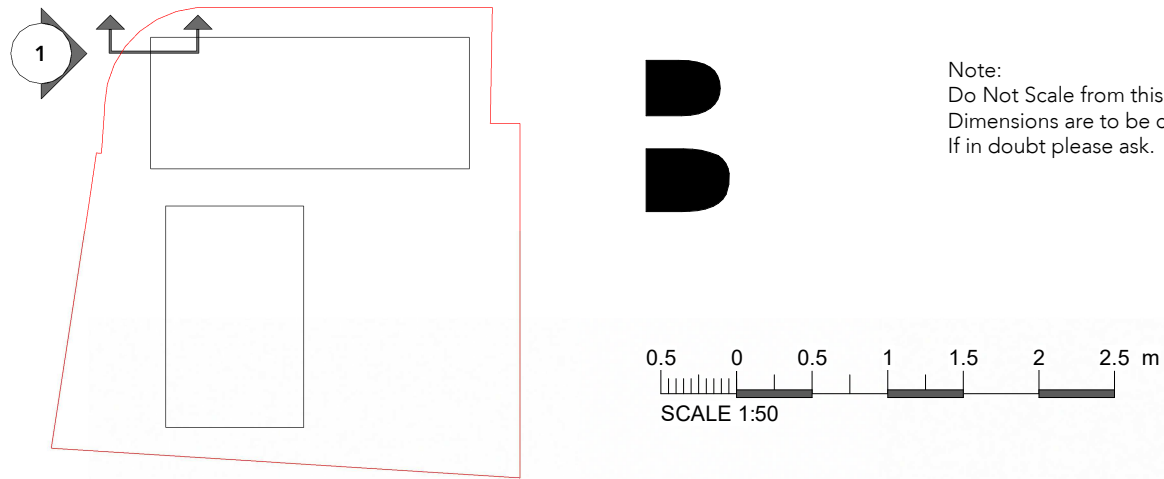

P4	21/09/22	JL	Planning Application Issue
P3	03/08/22	GC	Planning Application - Building height reduced and GF windows amended
P2	07/03/22	JL	Planning Application Draft Issue
P1	26/01/22	JL	Draft Issue

Rev Date Intls Details

© The moral rights of the author are hereby asserted.
This drawing and design is the sole property of Buttress Ltd and must not be reproduced without permission.
Buttress Ltd is Registered in England and Wales. 5363573

Buttress

41 Bengal Street
Manchester
M4 6AF

T 0161 236 3303
E contact@buttress.net
W www.buttress.net

Project Title	Didsbury Point
Client	Southway Housing
Location	West Didsbury, Manchester

Drawing ref Proposed Elevation Bay Study

Date	21/09/2022 16:15:11	Scale	As indicated
Checker	AH	Orig Paper Size	A1

Job No: 8845 Status Planning

Project: Origin: Zone: Level: Type: Disc: Number: Rev:

8845-BA-XX-ZZ-DR-A- (05)104- P4