


This drawing is the property of Shale Bird Studios. Copyright is reserved by them and the drawing is issued on the condition that it is not copied, reproduced, retained or disclosed to any unauthorized person either wholly or in part without the consent in writing from Shale Bird Studios.

Building Regulations Notes

- [illegible]

Approved Document M:200

- [illegible]

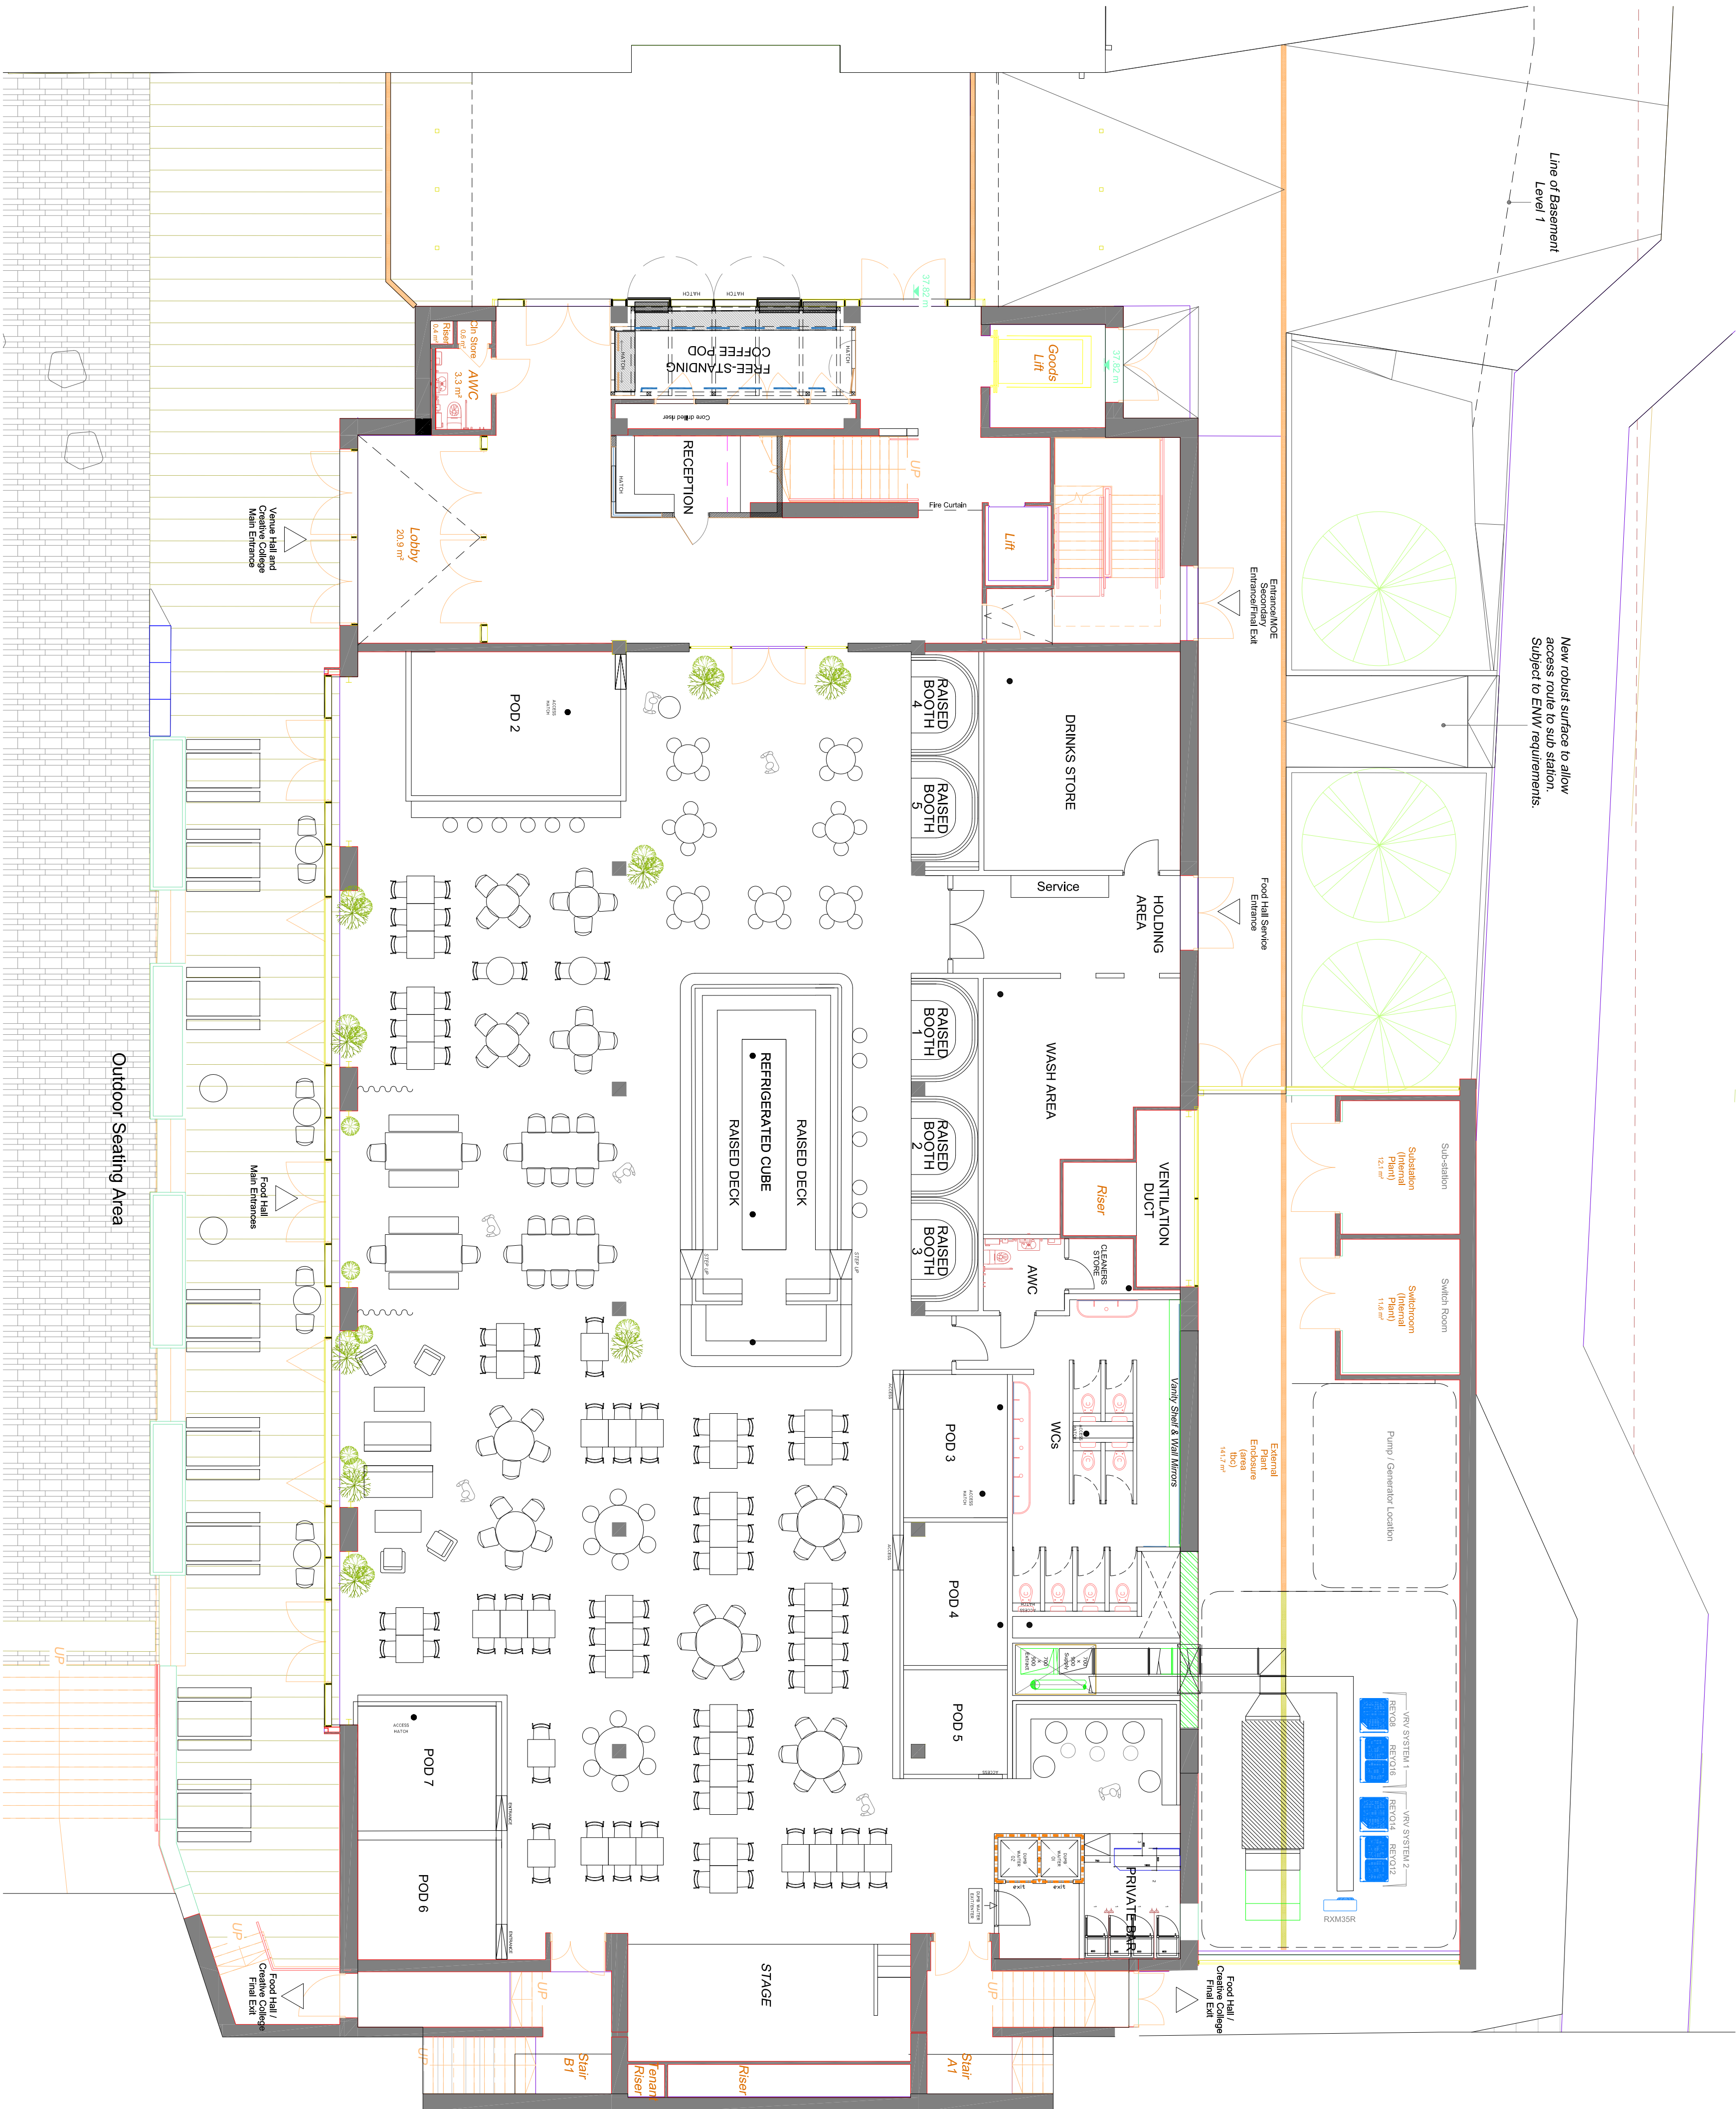

SHELLA BIRD STUDIOS

Client : ONE PLUS FOUR
Location : NEW CENTURY HALL
Description : GROUND FLOOR - GA (COFFEE/RECEPTION)
Date : 16.06.22
Scale : 1:100 @ A1
Drawing No. : 3935-F01-011

cod@sheinbird.co.uk
 www.sheinbird.com