





PARTIAL ELEVATION
River Street Entrance

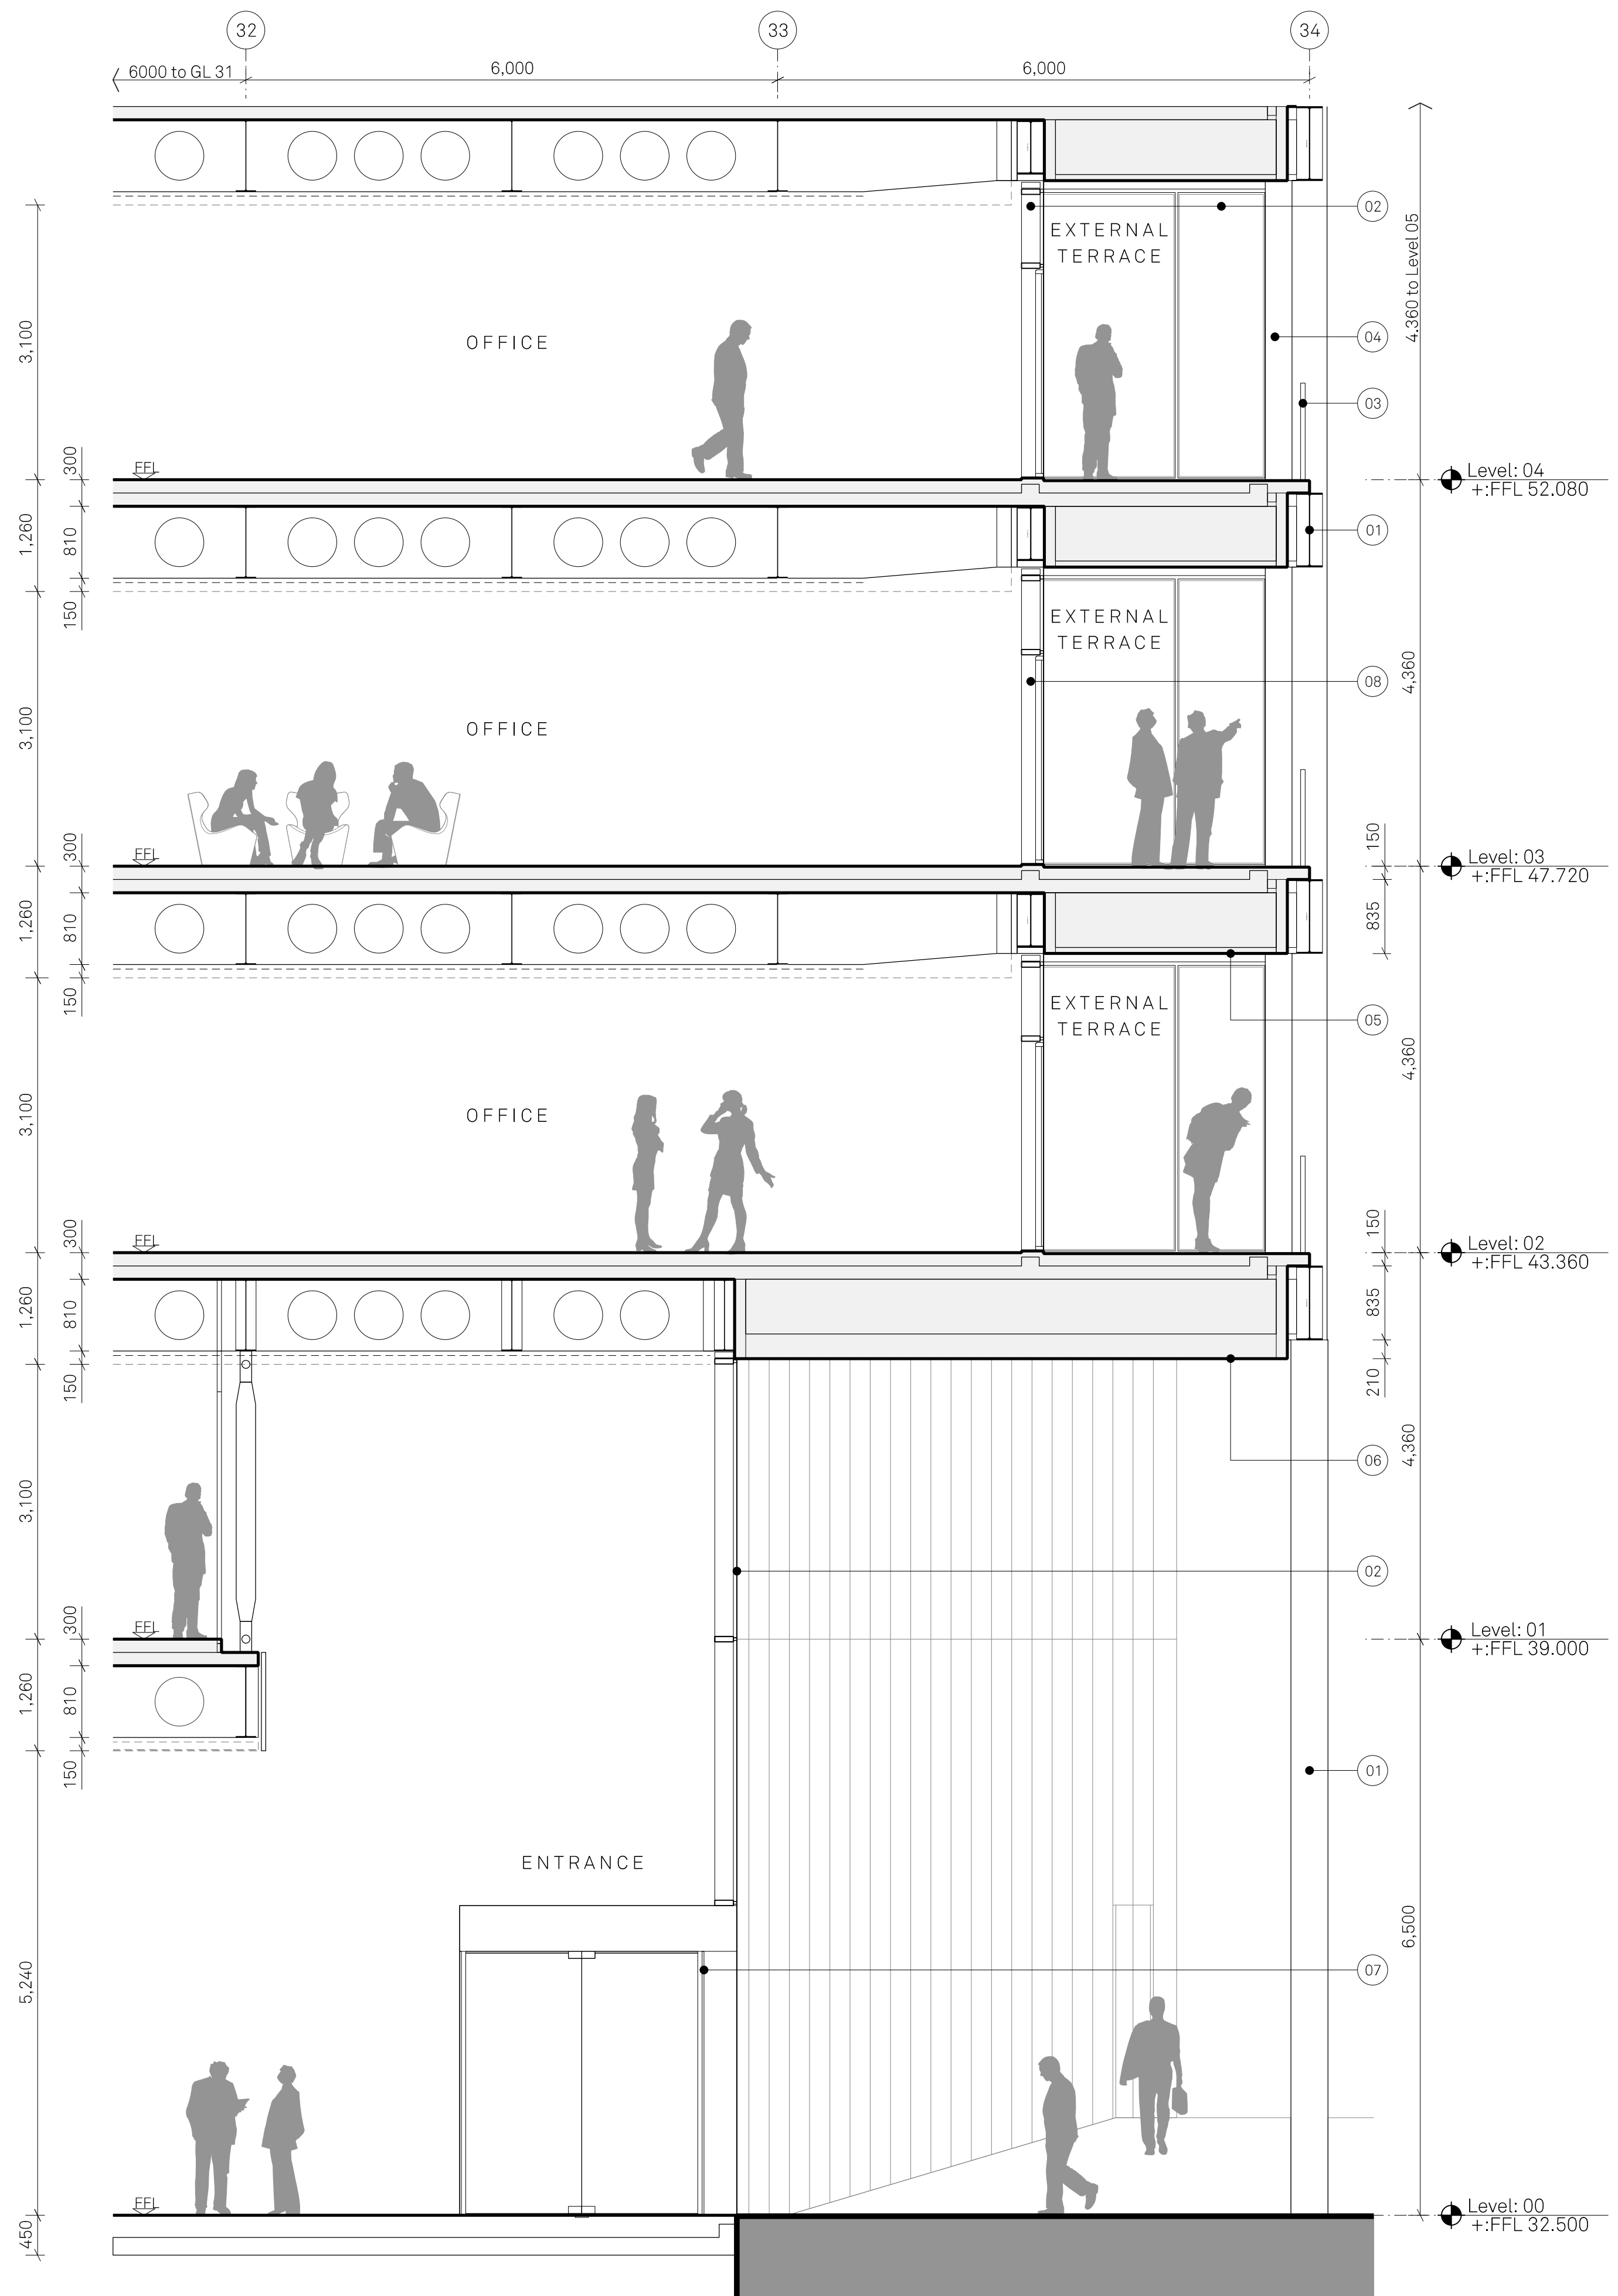

SECTION AA
Entrance & External Balcony

Notes:

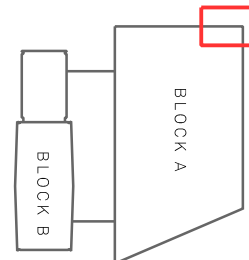

- MATERIALITY KEY:
- 01 Expressed exoskeleton Corten steel structure. Visible bolted fixings to be colour matched to Corten
 - 02 Capless curtain walling system on a 1.5m module. Dark grey frames with clear glass
 - 03 Clear glass balustrade to external balconies and terraces
 - 04 Corten facade panel with no visible fixings
 - 05 Light grey PPC metal soffit to external balconies
 - 06 Corten finish to colonnade soffit
 - 07 Capless circle-slide glazed door set with pass door. Finish to match curtain walling system
 - 08 Glazed door set. Frame finish to match curtain walling system

Project Name:
One Medlock
Street
Drawn: DK
Checked: SF
Date: 03/11/22

Title:
Block A Bay Study 01,
River Street Entrance
Status: Planning
Issued for Planning

Scale:
1:50 @ A1
Project: 100
Drawing No: _B2_10_4200
Rev: C

Jon Matthews Architects
Union, 2-10 Albert Square, Manchester, M2 6LW
0161 974 3690

Copyright of this drawing is vested in Jon Matthews Architects and must not be copied or reproduced without written consent. Figured dimensions only are to be taken from this drawing. Do not scale from this drawing. For full company disclosure please visit www.jonmatthewsarchitects.com