

NOTE

DO NOT SCALE OFF DRAWINGS.

WRITTEN DIMENSIONS ONLY.

ALL DIMENSIONS ARE TO BE CHECKED AND
VALIDATED ON SITE BY CONTRACTOR PRIOR
TO CONSTRUCTION.

ANY DISCREPANCIES MUST BE REPORTED
IMMEDIATELY.


DRAWINGS ARE BASED ON LEGACY DRAWINGS
PROVIDED.

FLOOR FINISHES KEY

- | | | |
|--|--------------|-----------------------|
|  | FF001 | Carpet Plank Tile |
|  | FF002 | Grey Tile |
|  | FF003 | Stair Tread |
|  | FF004 | Black and White Tile |
|  | FF005 | Square Carpet Tile |
|  | FF006 | Reception Carpet |
|  | FF007 | Timber LVT Plank |
|  | FF008 | B&W Carpet |
|  | FF009 | Vinyl Anti-slip Sheet |
|  | FF010 | Barrier Mattwell |
|  | FF011 | Make good existing |
|  Schluter Schiene s/ssteel floor trim | | |

NOTES

- Drawing to be read in colour.
- All finishes to be laid in strict accordance with manufacturers requirements and specification
- All floor finishes to be flush throughout.
- All under floor fire barriers to be verified by contractor
- All floors to achieve +36 PTV rating
- Level screeds to be laid a required to enable suitable substrate for flooring
- Diminishing strips may be required between floor thicknesses
- Raised access floors to be adjusted as required to achieve flush finish between floor types
- Movement joints may be required to large areas of floor tiling (joints TBC)
- Floor trims may be required to protect edges of finishes (TBC)

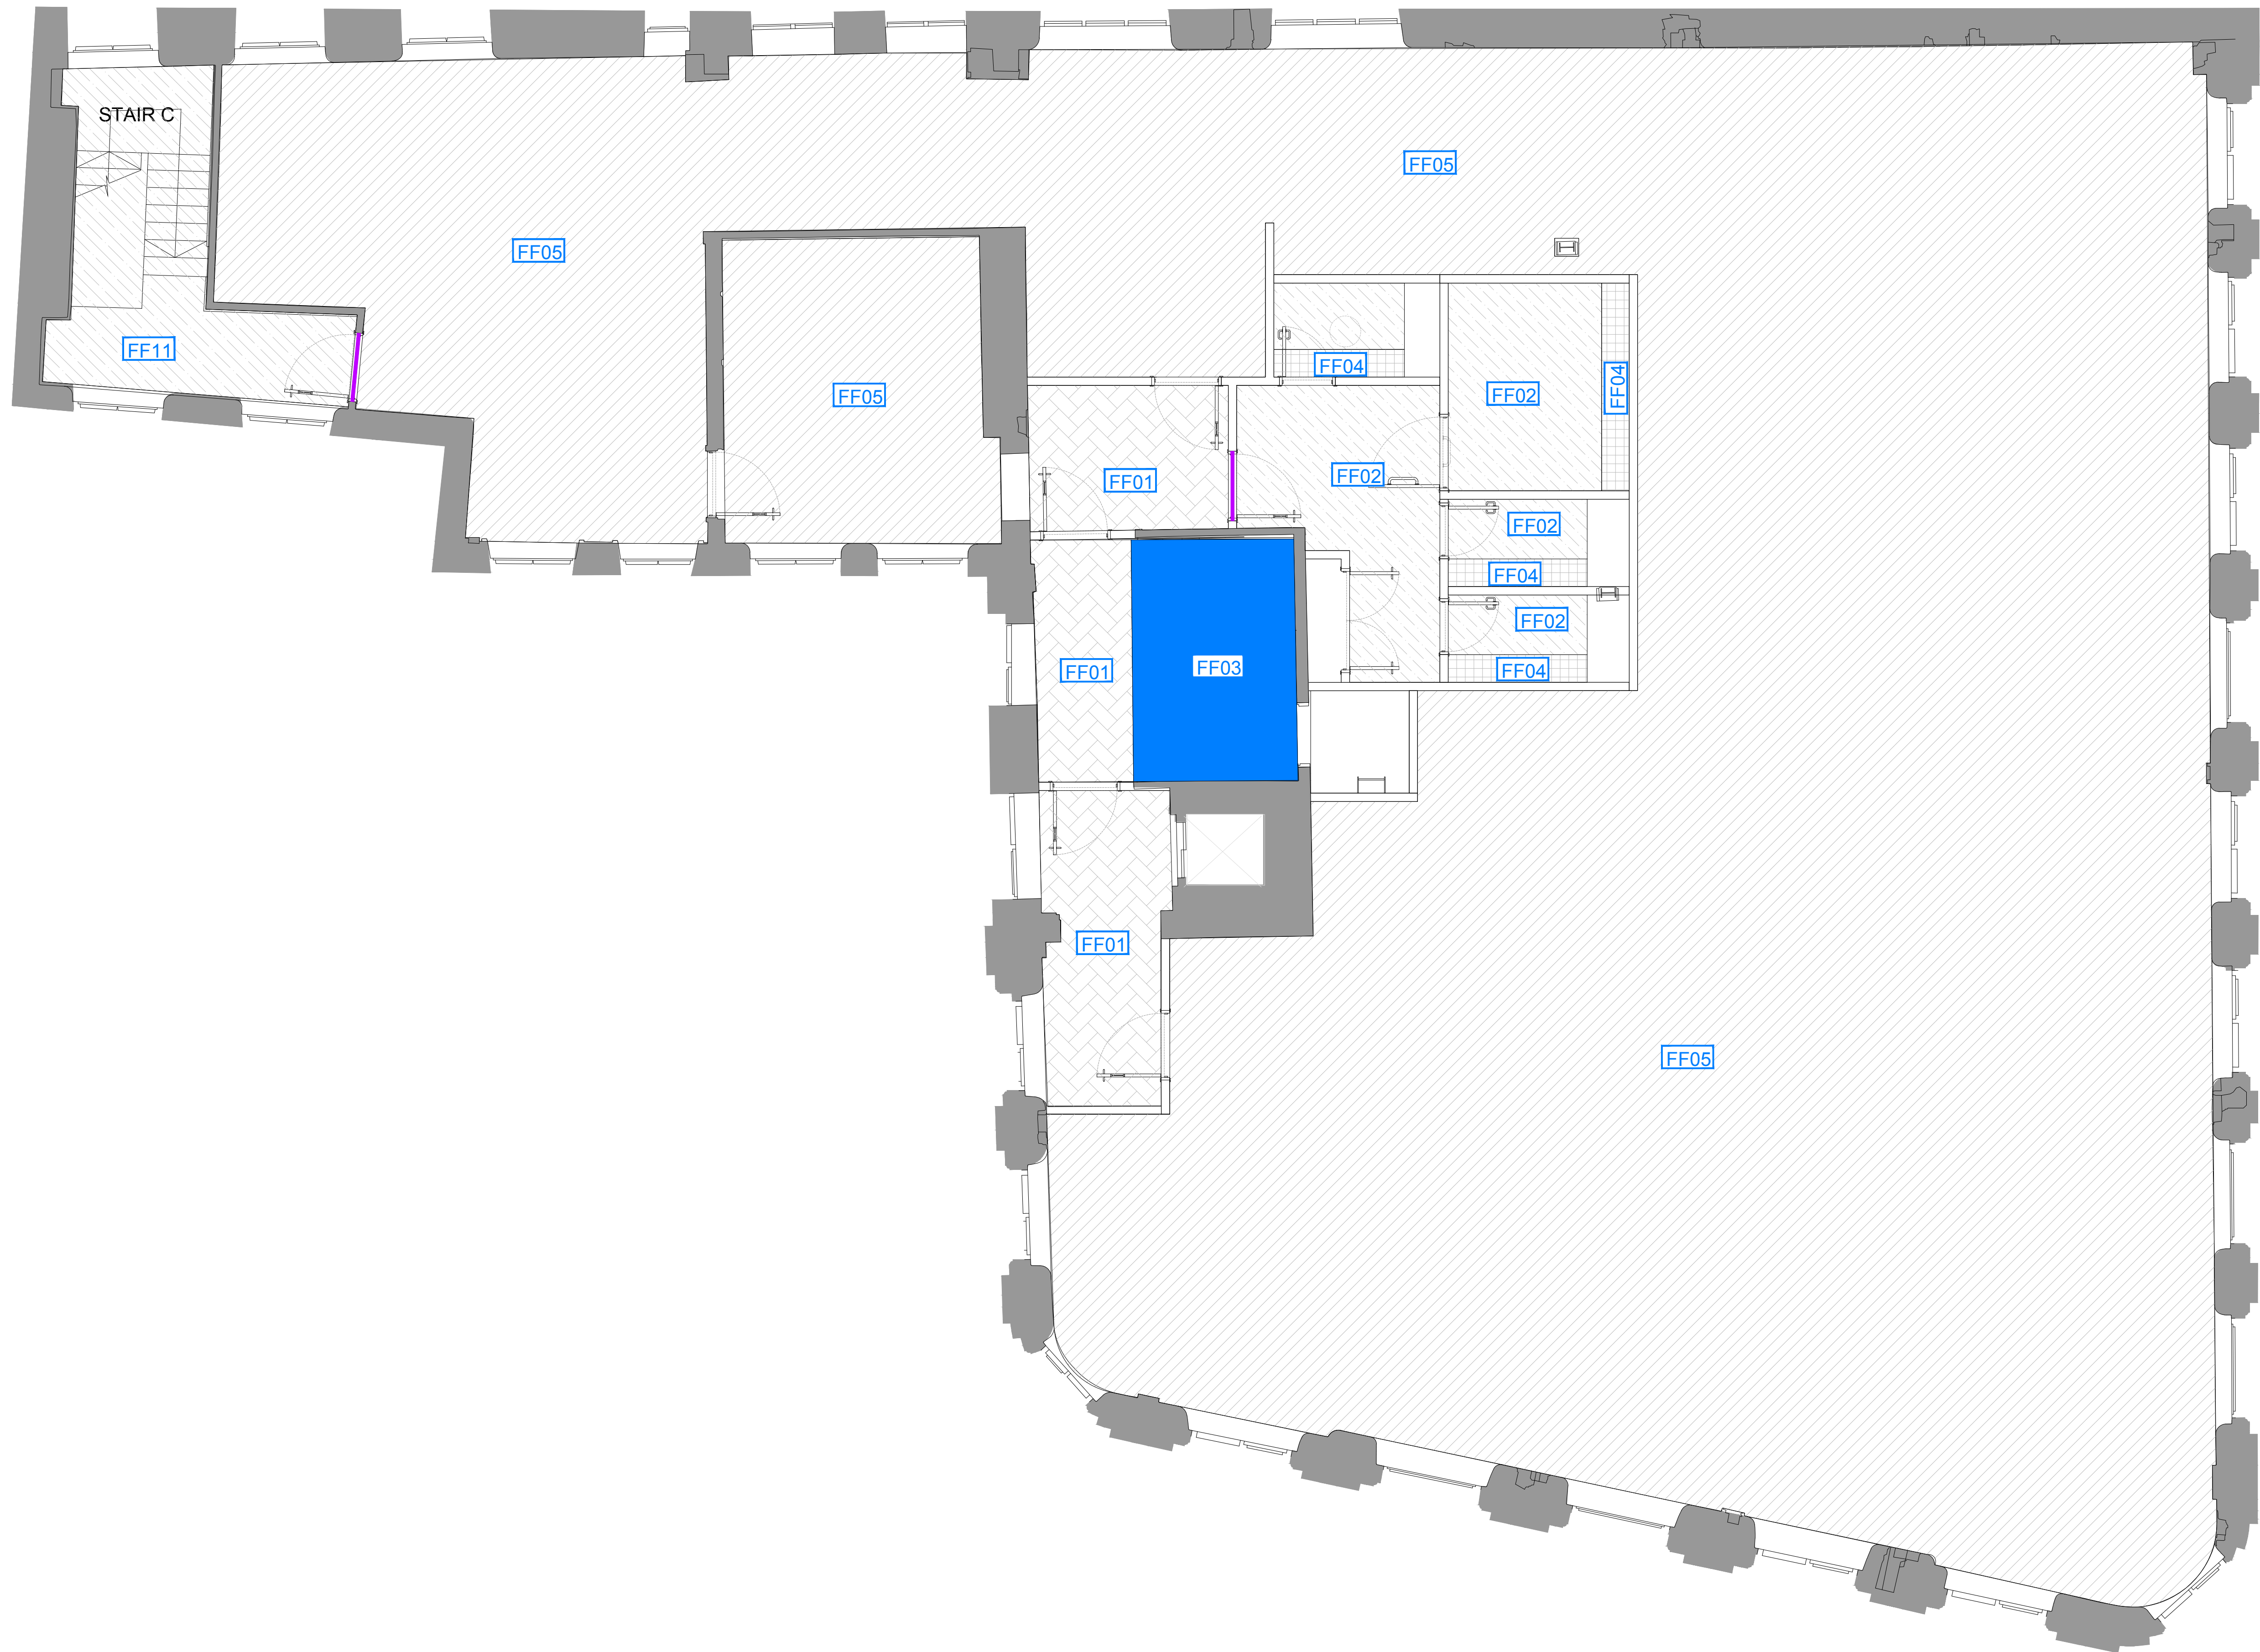

THIRD FLOOR
1:100

[illegible]

PROJECT NAME
CHAPEL WALKS. MANCHESTER

CLIENT
NORTHSRING

DOCUMENT TITLE
Third Floor Floor Finishes Plan

DOCUMENT NUMBER
1848(43)203

VERSION	SCALE
--	1:50 @ A1
PRODUCTION DATE	ORIGINATOR
07.07.22	AD
ISSUE TYPE	QA CHECK
STAGE 3	QA

INCOGNITO MANCHESTER LTD

2 REGENT STREET
KNUTSFORD,
CHESHIRE
WA16 6GR

01773 302 87 505
SM@INCOGNITO.CO.UK

