


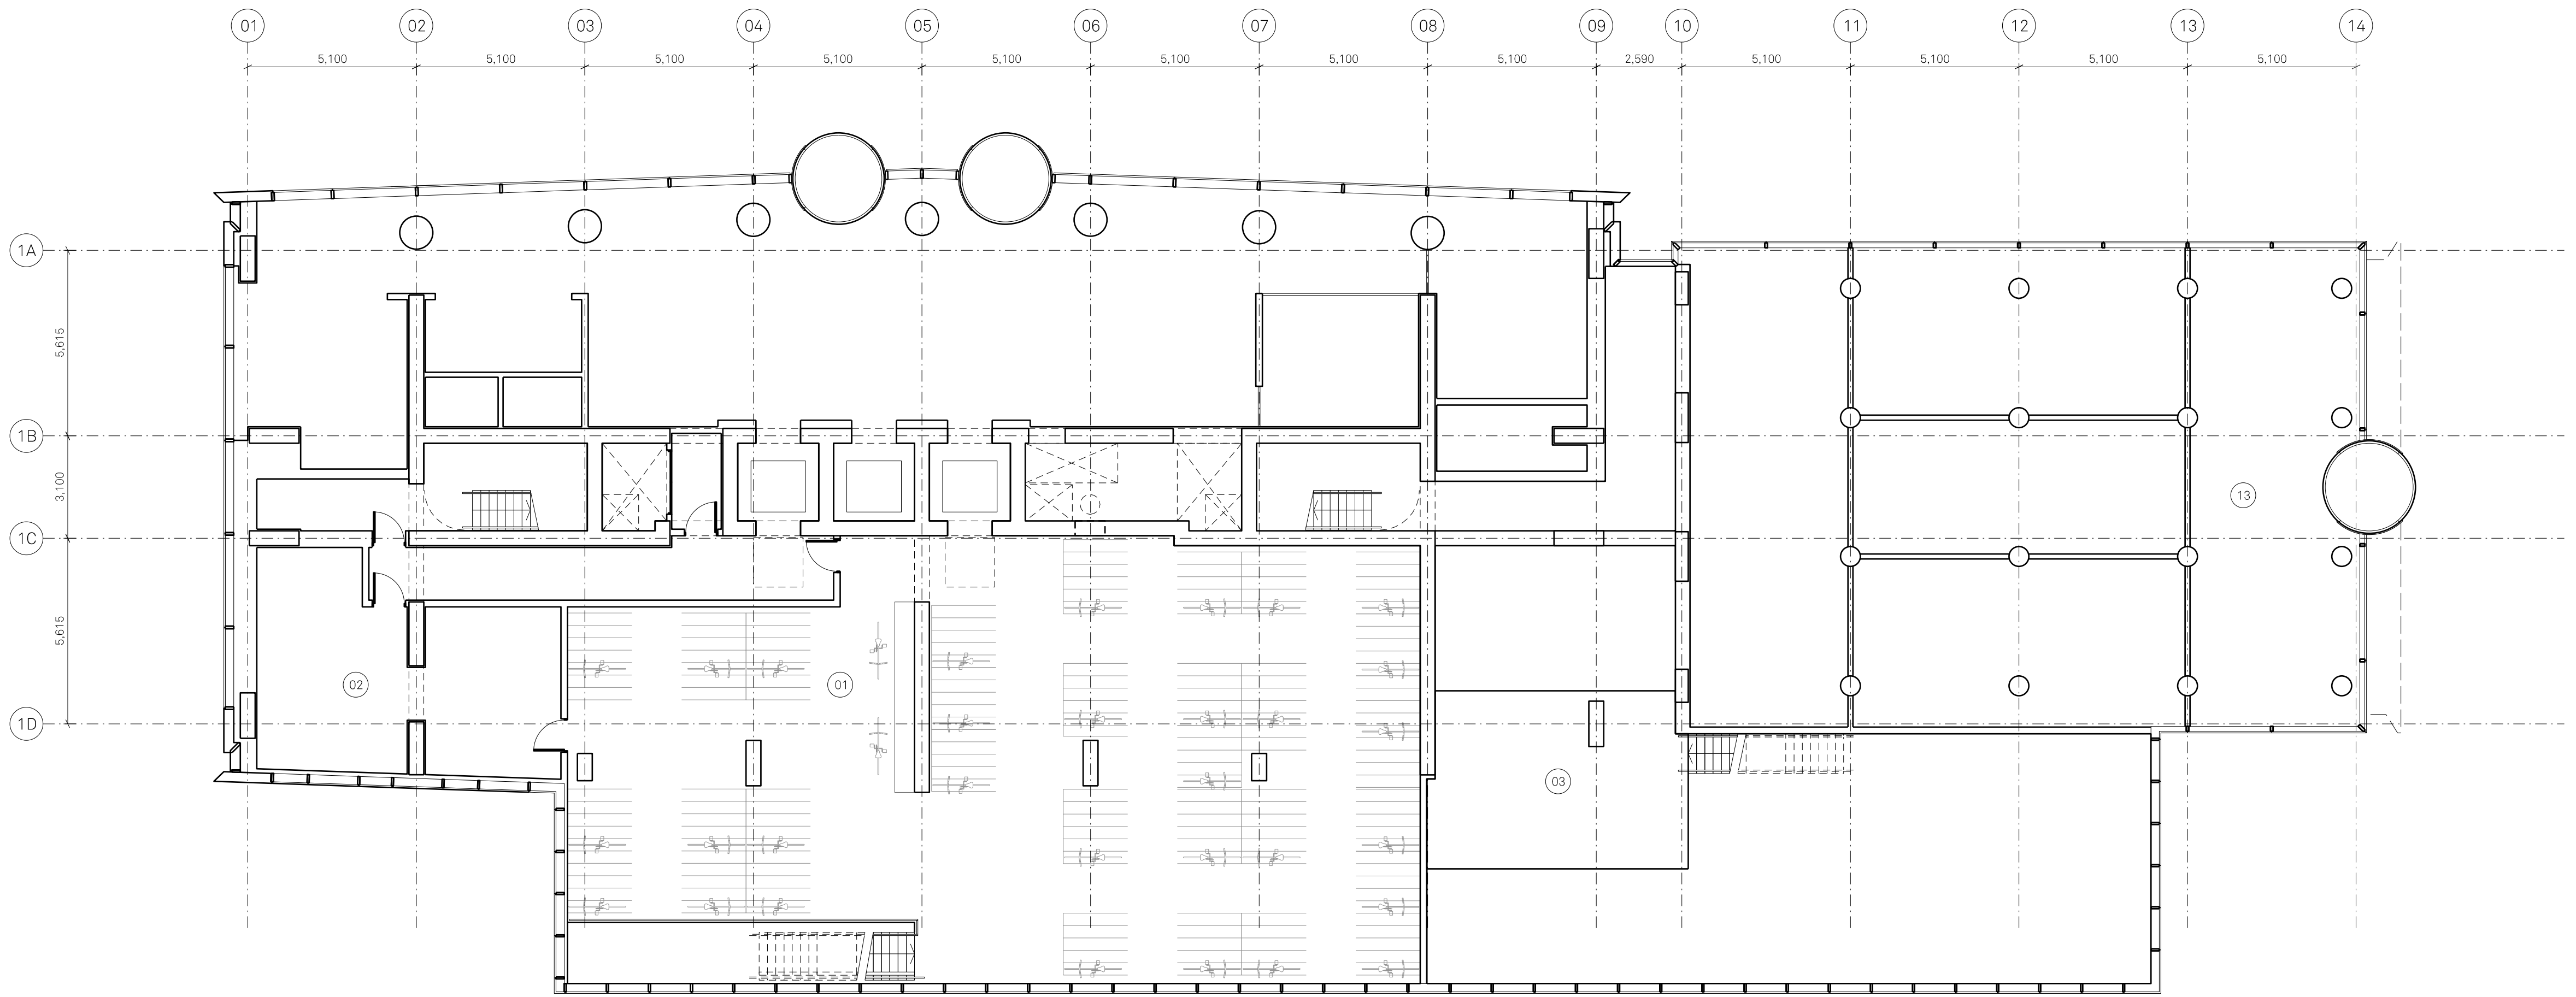

Notes:

PLAN KEY:

- 01 Cycle store
- 02 Facilities management store
- 03 Plant

NOTES:

All structural / service coordination ongoing and to be developed post issue. All structural sizes TBC by SE

Project Name:

One Medlock Street

Drawn: HM

Checked: JM

Status: Planning

Project: 100

Drawing No: _B1_02_2200M

Rev: C

Title:

Block B Mezzanine Floor General Arrangement Plan

Status:

Project:

Drawing No:

Rev:

Scale:

1:125 @ A1

Jon Matthews Architects

Union, 2-10 Albert Square, Manchester, M2 6LW

0161 974 3690

Copyright of this drawing is vested in Jon Matthews Architects and must not be copied or reproduced without written consent. Figured dimensions only are to be taken from this drawing. Do not scale from this drawing. For full company disclosure please visit www.jonmatthewsarchitects.com

C 11/10/22 Issued for Planning