



EXISTING

64
39

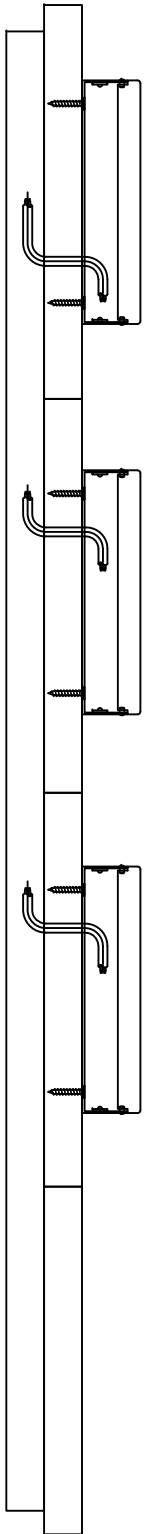


Section A-A through the text
Scale 1:5
Text reading 'TREETOP ADVENTURE GOLF mini golf big adventure' are faux neon letters fixed to timber planks. Rear channel of the letters are built-up 1.2mm descaled stainless steel with the 'TREETOP' letter channels finished green PMS 347 and the other letter channels finished cream PMS 7499.
Faces are bullnosed 10mm opal 030 acrylic with the 'TREETOP' faces given a stain glass paint finish to match green PMS 347.
Backs are screw fixed to horizontal planks of reclaimed timber which is fixed back to a panel, the bottom timber plank is painted orange PMS 1575.
The panel is fixed back to the timber shopfont mullions.
Letters are fitted with low energy green or warm white LEDs for face illumination.

0m 0.3m

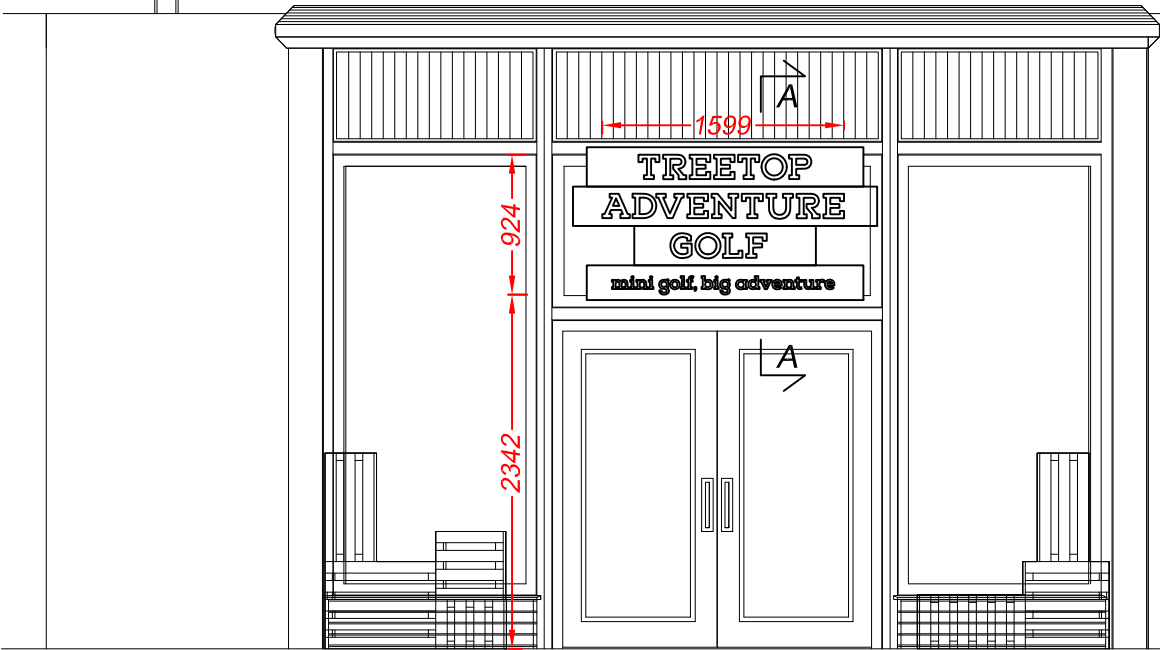

0m 1m 2m 3m 4m 5m

Dantzie St Elevation
Scale 1:50

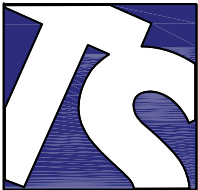

Technical Signs
Floor 1 - Unit 3
Hille Business Centre
132 St Albans Road
Watford, Herts, WD24 4AE
Tel: 01923 811999
Fax: 01923 811998
E-mail: Info@technicalsigns.co.uk

Client Treetop Adventure Golf

Address/Job details
The Printworks
7 Dantzie St
Manchester
M4 2BS
Existing signage

Job No -

Drawn by DN Date 22/03/22

Scale As specified (A3) Drawing No 596532-1 Rev