



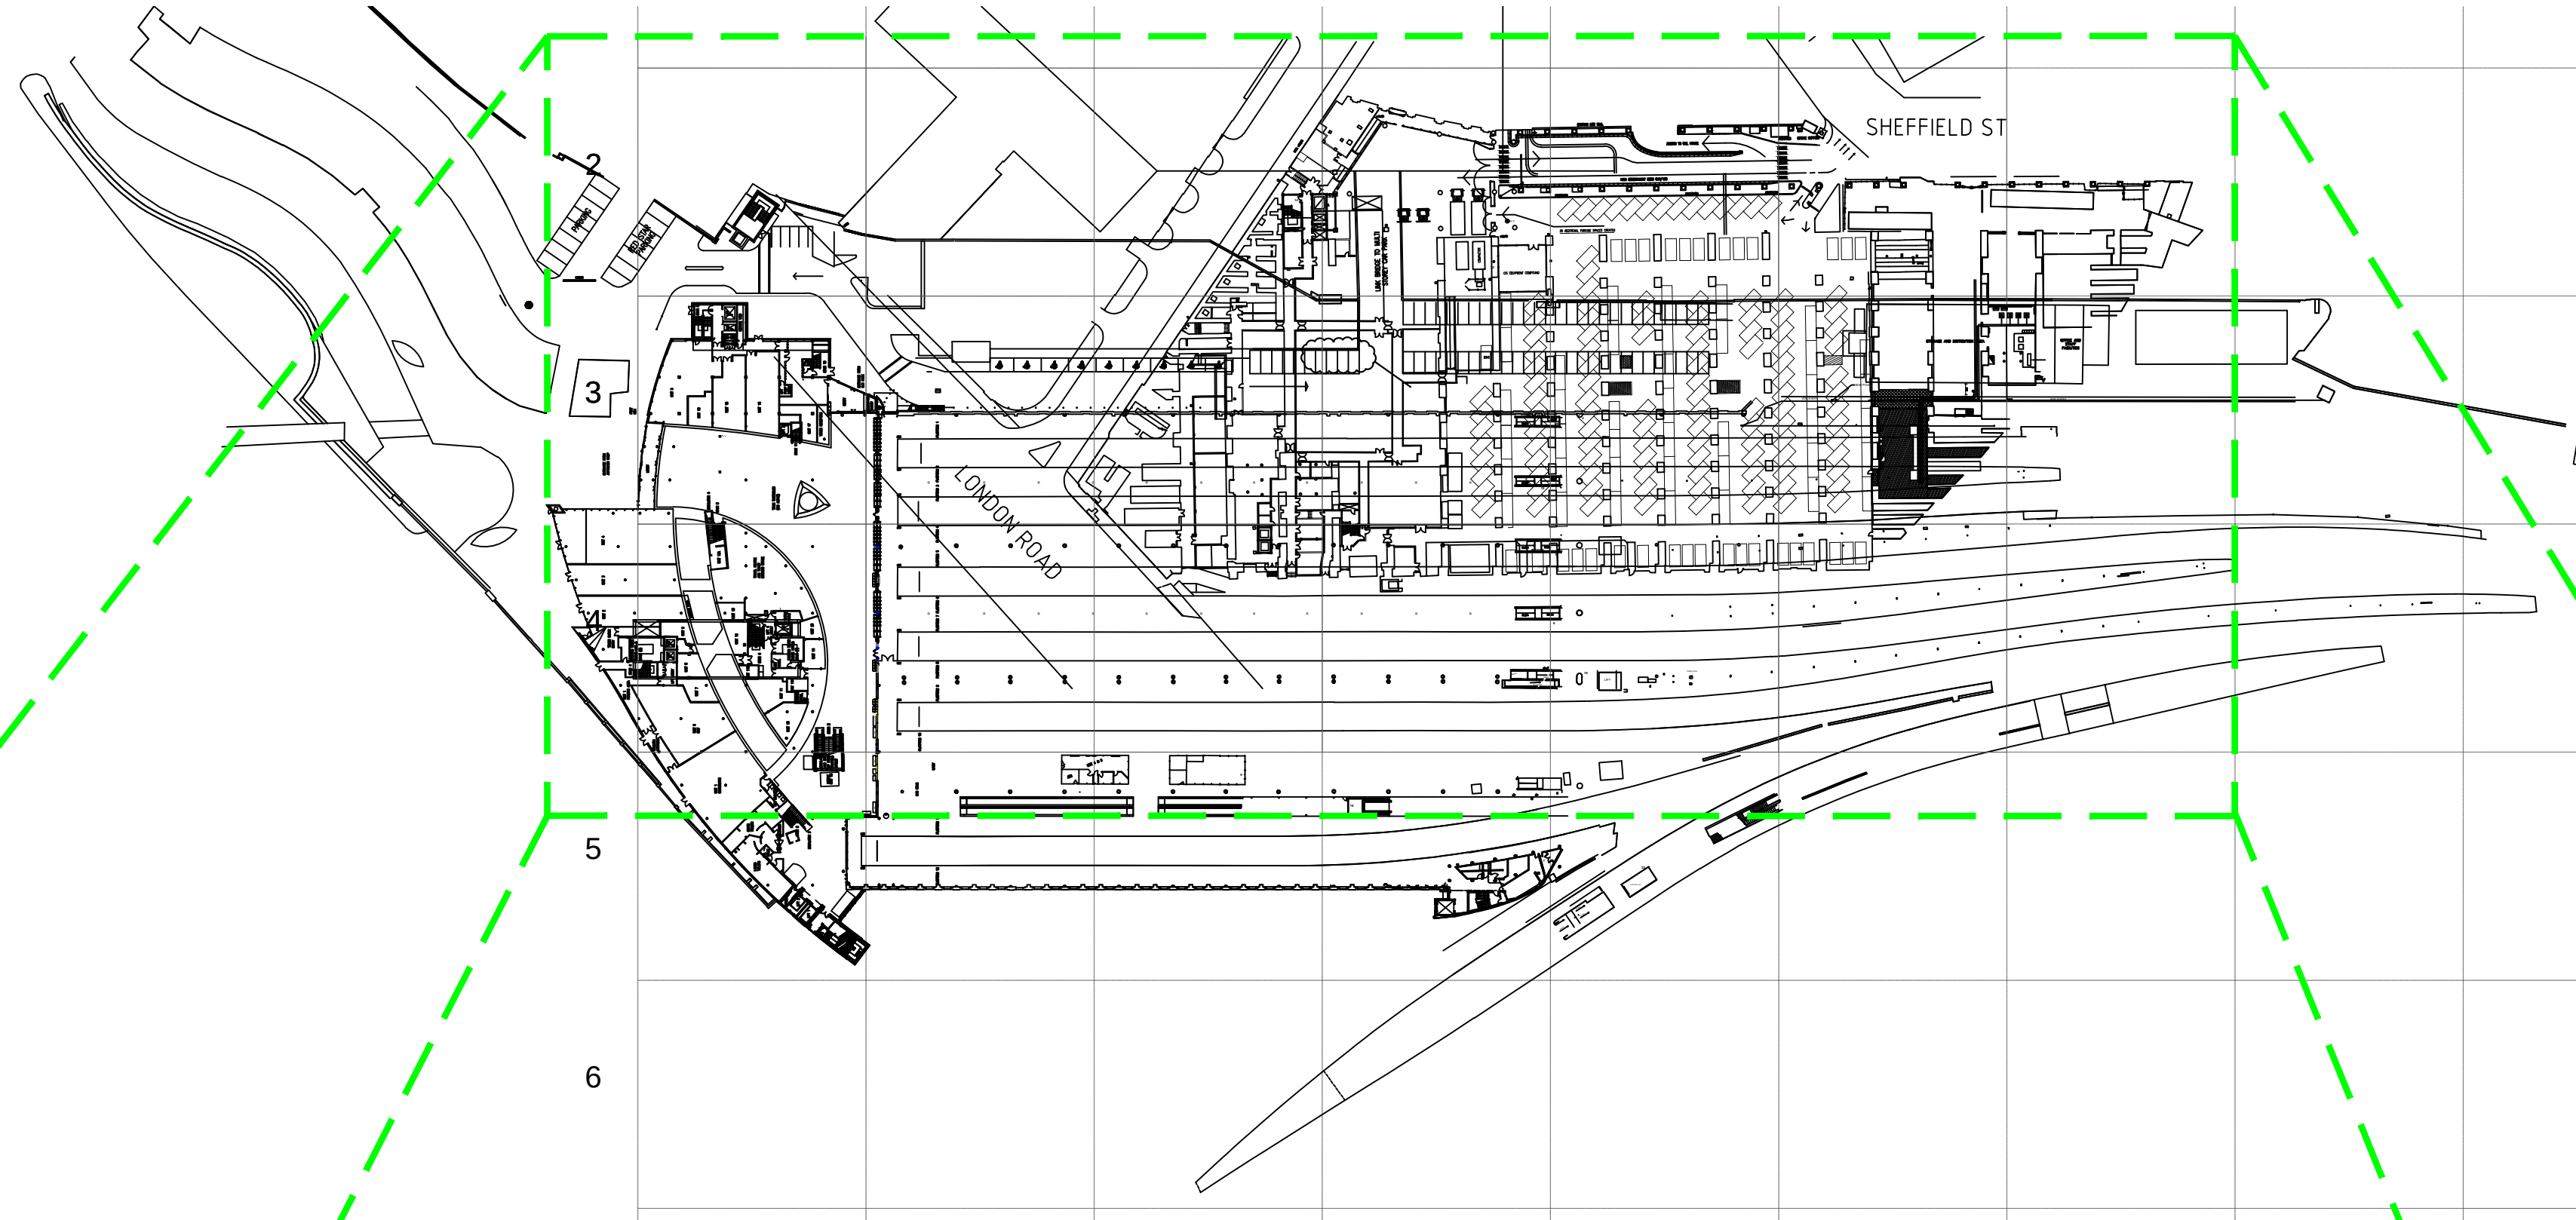

MANCHESTER PICCADILLY STATION LOCATION PLAN
SCALE 1:1250

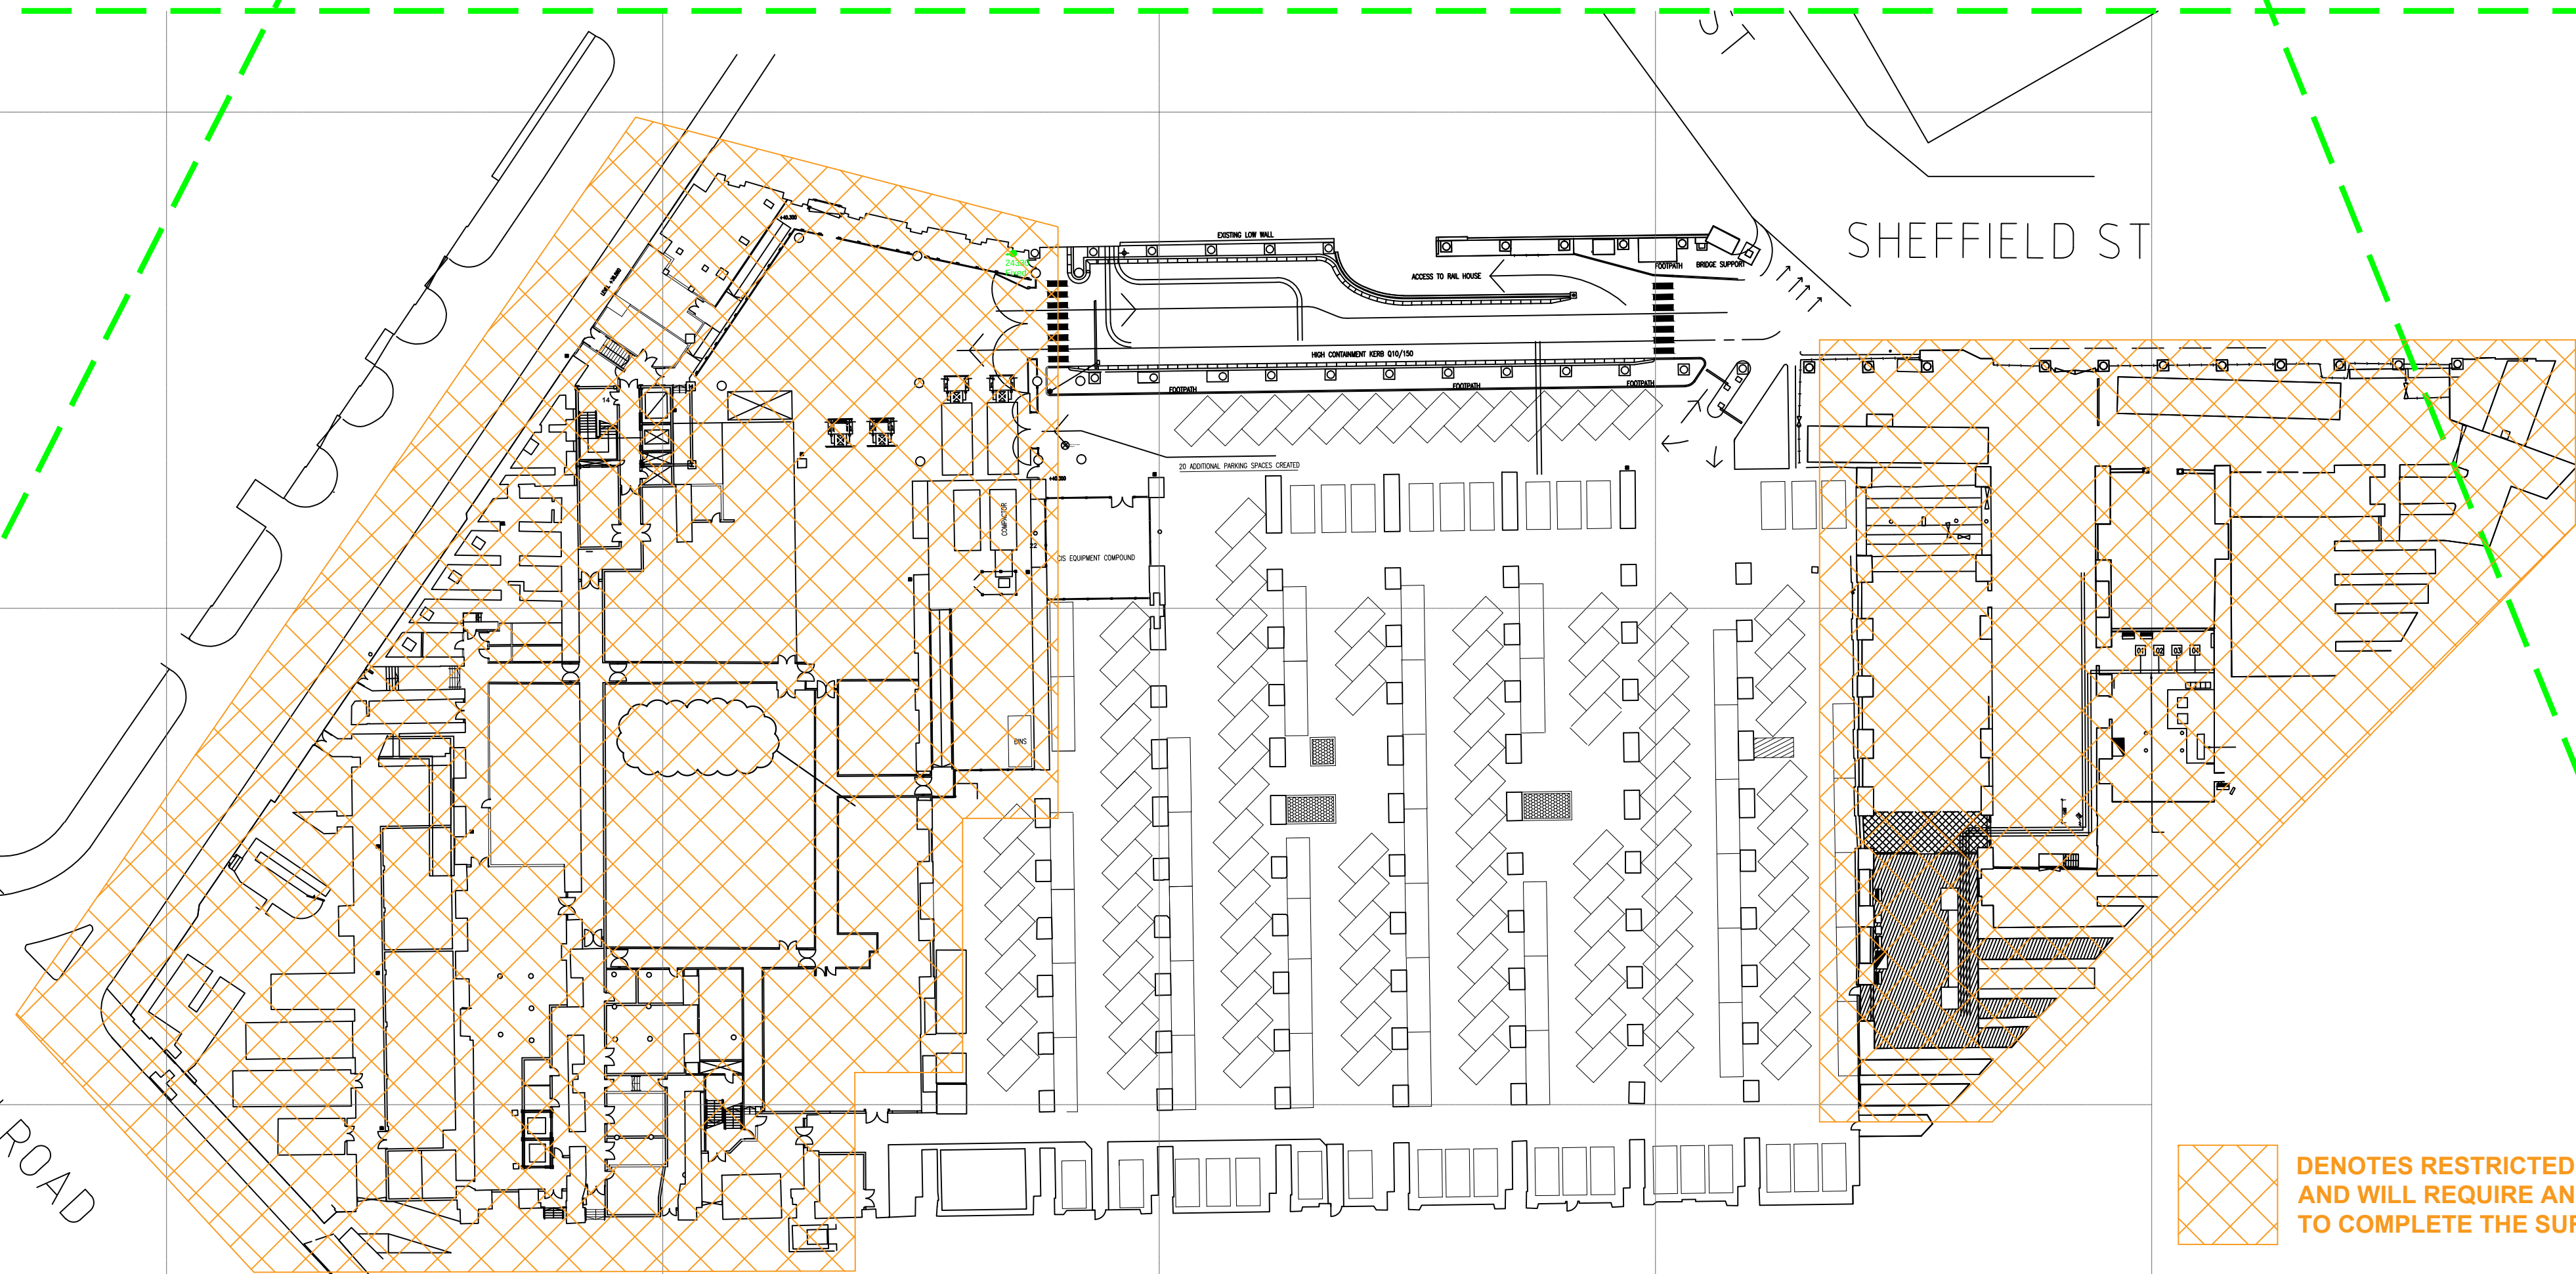

MANCHESTER PICCADILLY STATION PLAN
UNDERCROFT - SCALE 1:500

THIS LAYOUT IS INCLUDED FOR COMPLETENESS
BUT AT DATE OF ISSUE THERE IS NO NWR
EQUIPMENT TO BE RECOVERED SPECIFIED.

COLOUR KEY

- EQUIPMENT IN BLACK - DENOTES EXISTING EQUIPMENT
- EQUIPMENT IN BLUE - DENOTES EXISTING TO BE REPLACED
- EQUIPMENT IN GREEN - DENOTES EXISTING TO BE RECOVERED
- EQUIPMENT IN MAGENTA - DENOTES ENHANCED NWR EQUIPMENT
- EQUIPMENT IN RED - DENOTES NEW NWR EQUIPMENT

LEGEND

- EXISTING NODE LOCATION
- EXISTING FIXED/DOME CAMERA
- EXISTING PTZ CAMERA

P01	29/7/21	DRAFT FOR LISTED BUILDING CONSENT	JPT	CRC	-
Rev	Date	Description of Revisions	Drawn	Checked	Appr
Status		DRAFT			
					
Contractor					
 Linbrooke People • Technology • Connectivity					
Unit 3 & 4 Churchill Way Chapelton Sheffield S35 2PY					
Project					
NWR MANAGED STATIONS SISS RENEWALS - 169779					
Drawing Title					
MANCHESTER PICCADILLY STATION CAMERA LAYOUT EQUIPMENT TO BE RECOVERED STATION UNDERCROFT					
Designed	J.Gatley	Sig	Date	28/5/21	
Drawn	J.Tobin	Sig	Date	29/7/21	
Checked	-	Sig	Date	-	
Approved	-	Sig	Date	-	
Scale	1:500		ELR & Mileage		CMP2
Alternative Reference		N/A		Sheet	3 of 9
Drawing Number				Revision	P01
MAN-NWR-LBR-PLAN-108000-Y641					