


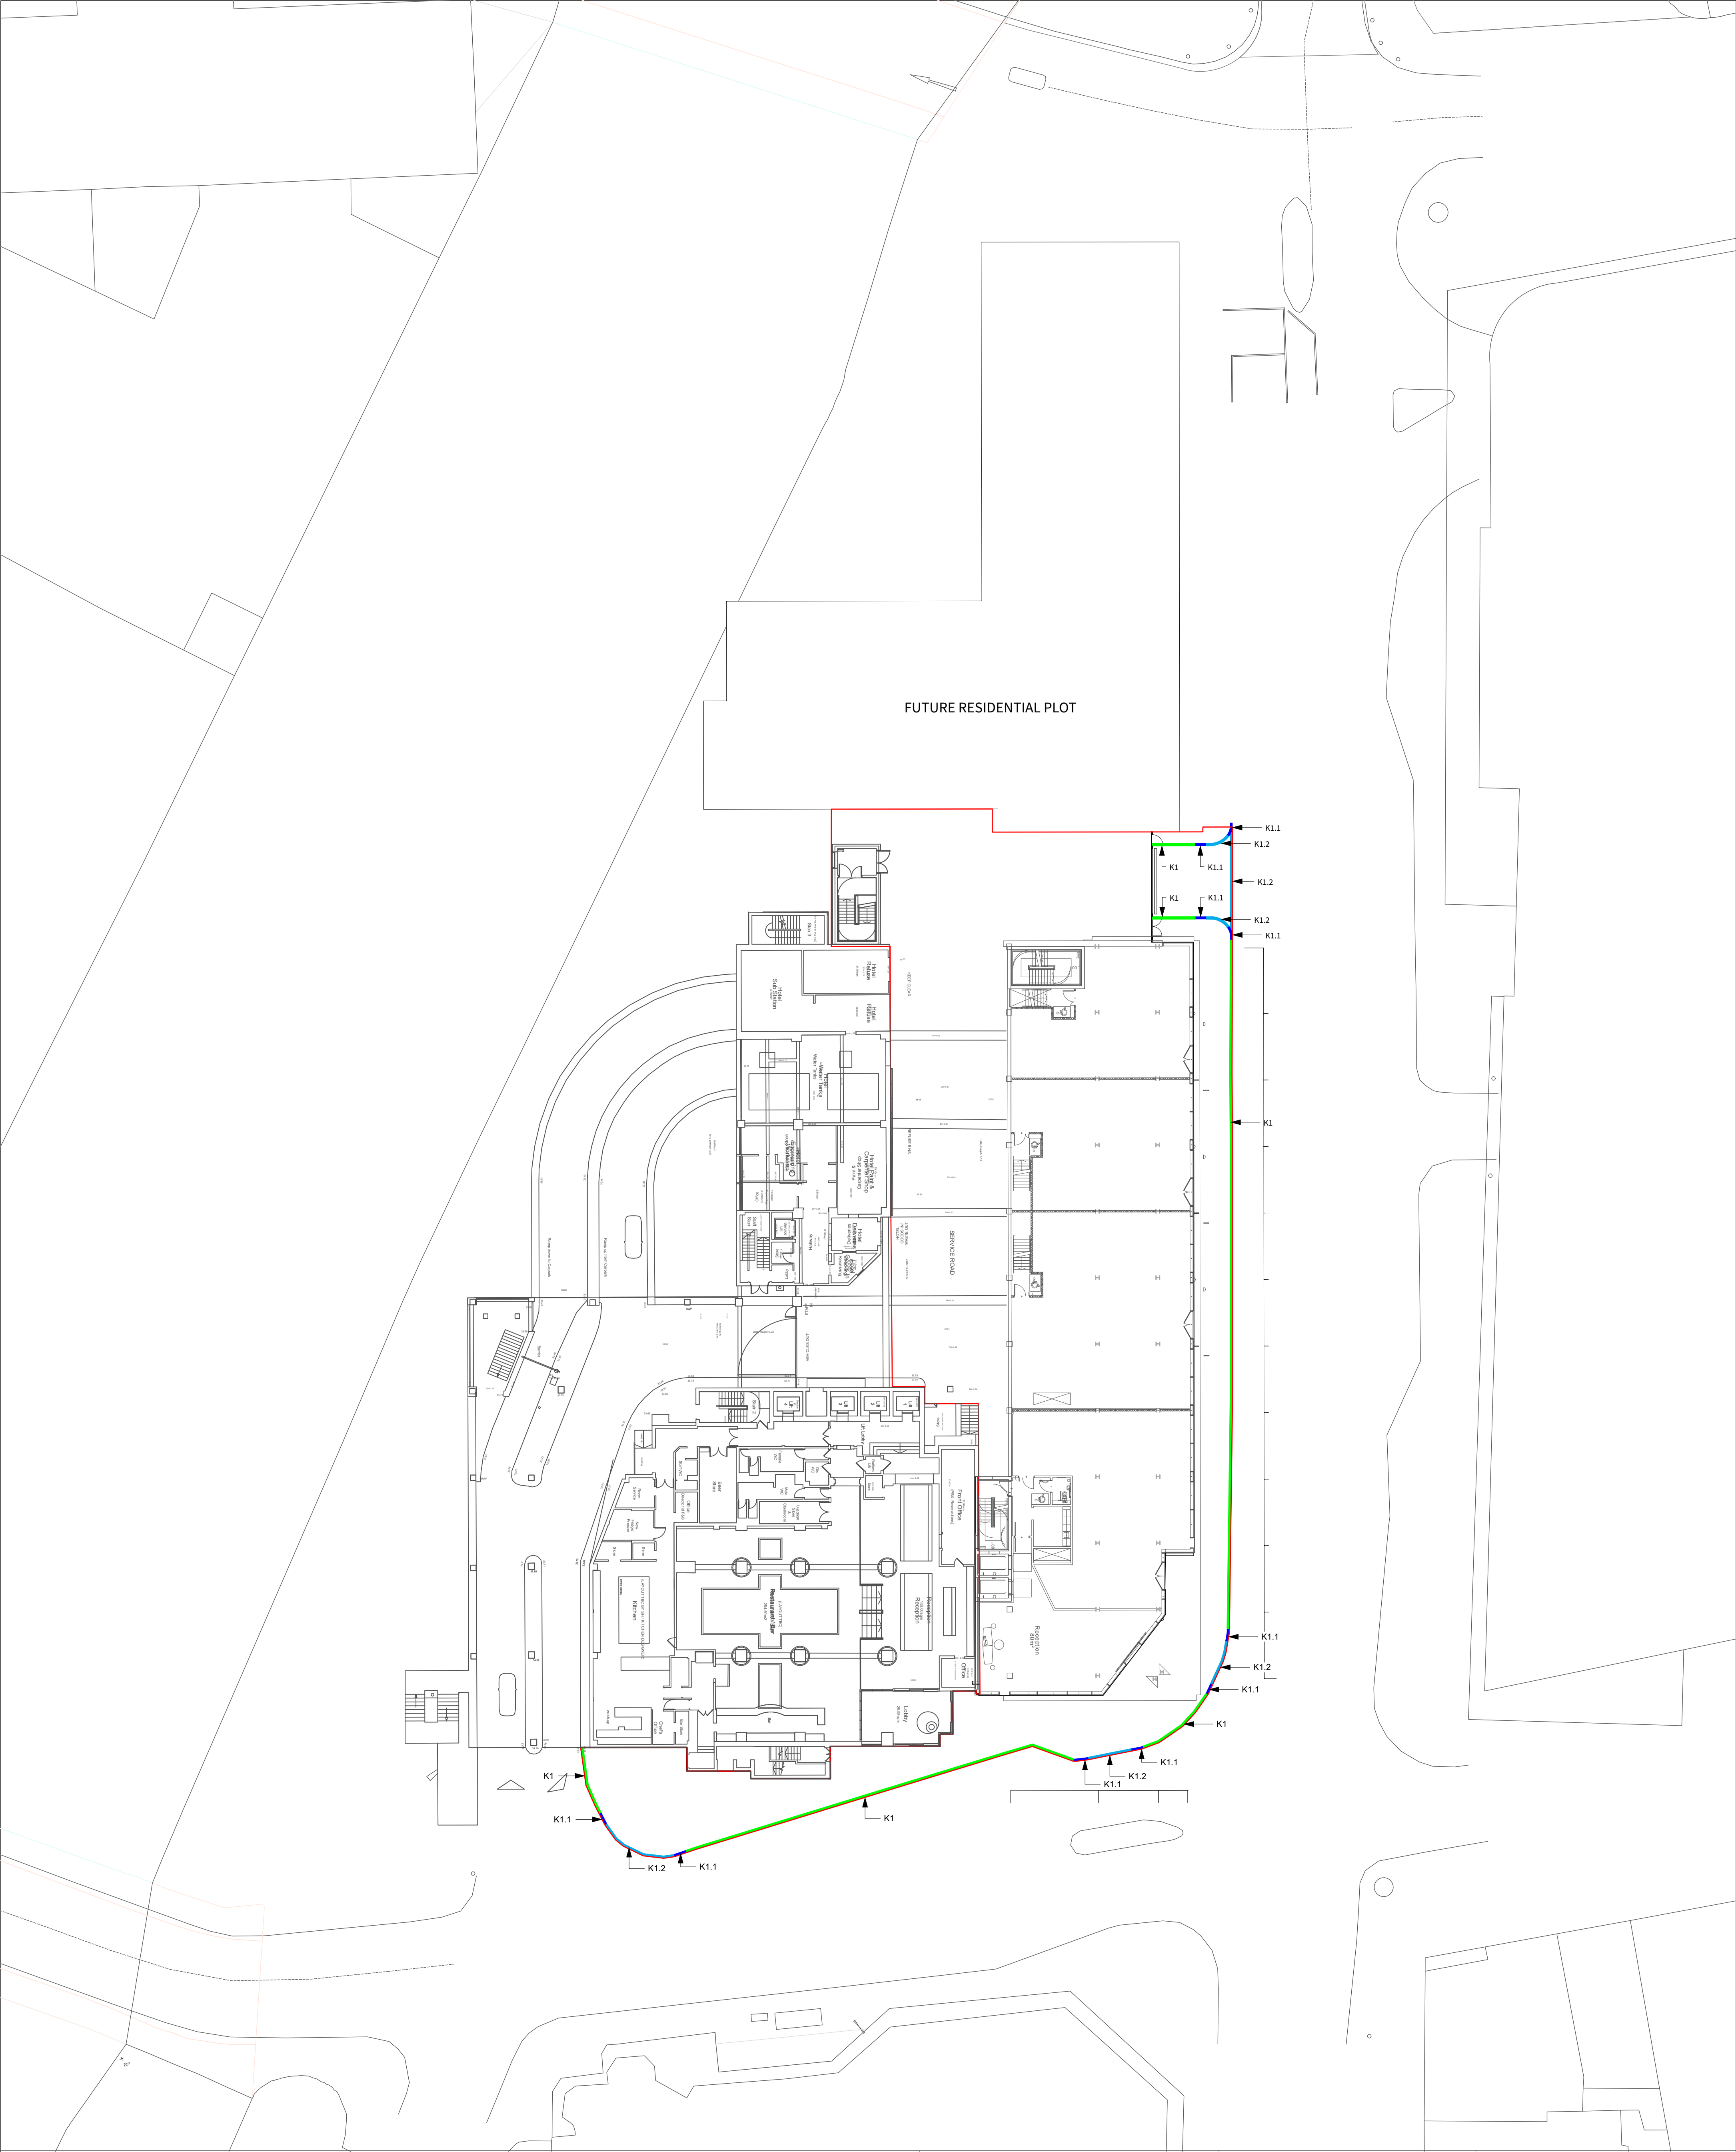

KEY	APPLICATION BOUNDARY
	K1 - NATURAL STONE ROAD KERB (Q10/120)
	Material: Granite
	Colour: Azul Noche
	Finish: Bush hammered
	Size: 205mm width, 120mm upstand to carriageway
	Profile: Bullnose
	K1.1 - NATURAL STONE DROP KERB (Q10/120A)
	Material: Granite
	Colour: Azul Noche
	Finish: Bush hammered
	Size: 205mm width, 120-6mm upstand
	Profile: Bullnose
	Supplier: Hardscape or equal and approved
	K1.2 - NATURAL STONE FLUSH KERB (Q10/120B)
	Material: Granite
	Colour: Azul Noche
	Finish: Bush hammered
	Size: 205mm width, 6mm upstand
	Profile: Bullnose
	Supplier: Hardscape or equal and approved

S4-P09	05-08-22	Planning Updates	BM	RM
Revision	Date	Description	Drawn	Apprvd.

Client	Property Alliance Group & Starwood Capital Group		
Project	Renaissance Site Manchester		
Drg Title	Kerbs & Edges Plan Office Block		
Created on	Created by	Approved by	
21/05/21	SR	FF	
Scale	Size	Workstage	
1:250	A1	Stage 4	

Drg No.	Suitability	Revision
2664-PLA-OF-XX-DR-L-1002	S4	P09



Planit I.E. Limited
E: info@planit-ie.com W: planit-ie.com
MANCHESTER
2 Back Grafton St., Altrincham, WA14 1DY
T: 0161 928 9281
LONDON
Unit 6 Waterside, 44-48 Wharf Road, London, N1 7UX
T: 0207 253 5678
LIVERPOOL
Tempest 5.3, 12 Tithebarn Street, Liverpool, L2 2DT
T: 0151 363 1230



THIS DRAWING IS COPYRIGHT PROTECTED AND MAY NOT BE REPRODUCED IN WHOLE OR PART WITHOUT WRITTEN AUTHORITY FROM THE OWNER.

NOTES:

1. Do not scale from this drawing.
2. Always work to noted dimensions.
3. All dimensions are in millimetres unless otherwise stated.
4. All setting out, levels and dimensions to be agreed on site.
5. The dimensions of all materials must be checked on site before being laid out.
6. This drawing must be read with the relevant specification clauses and detail drawings.
7. Order of construction and setting out to be agreed on site.