


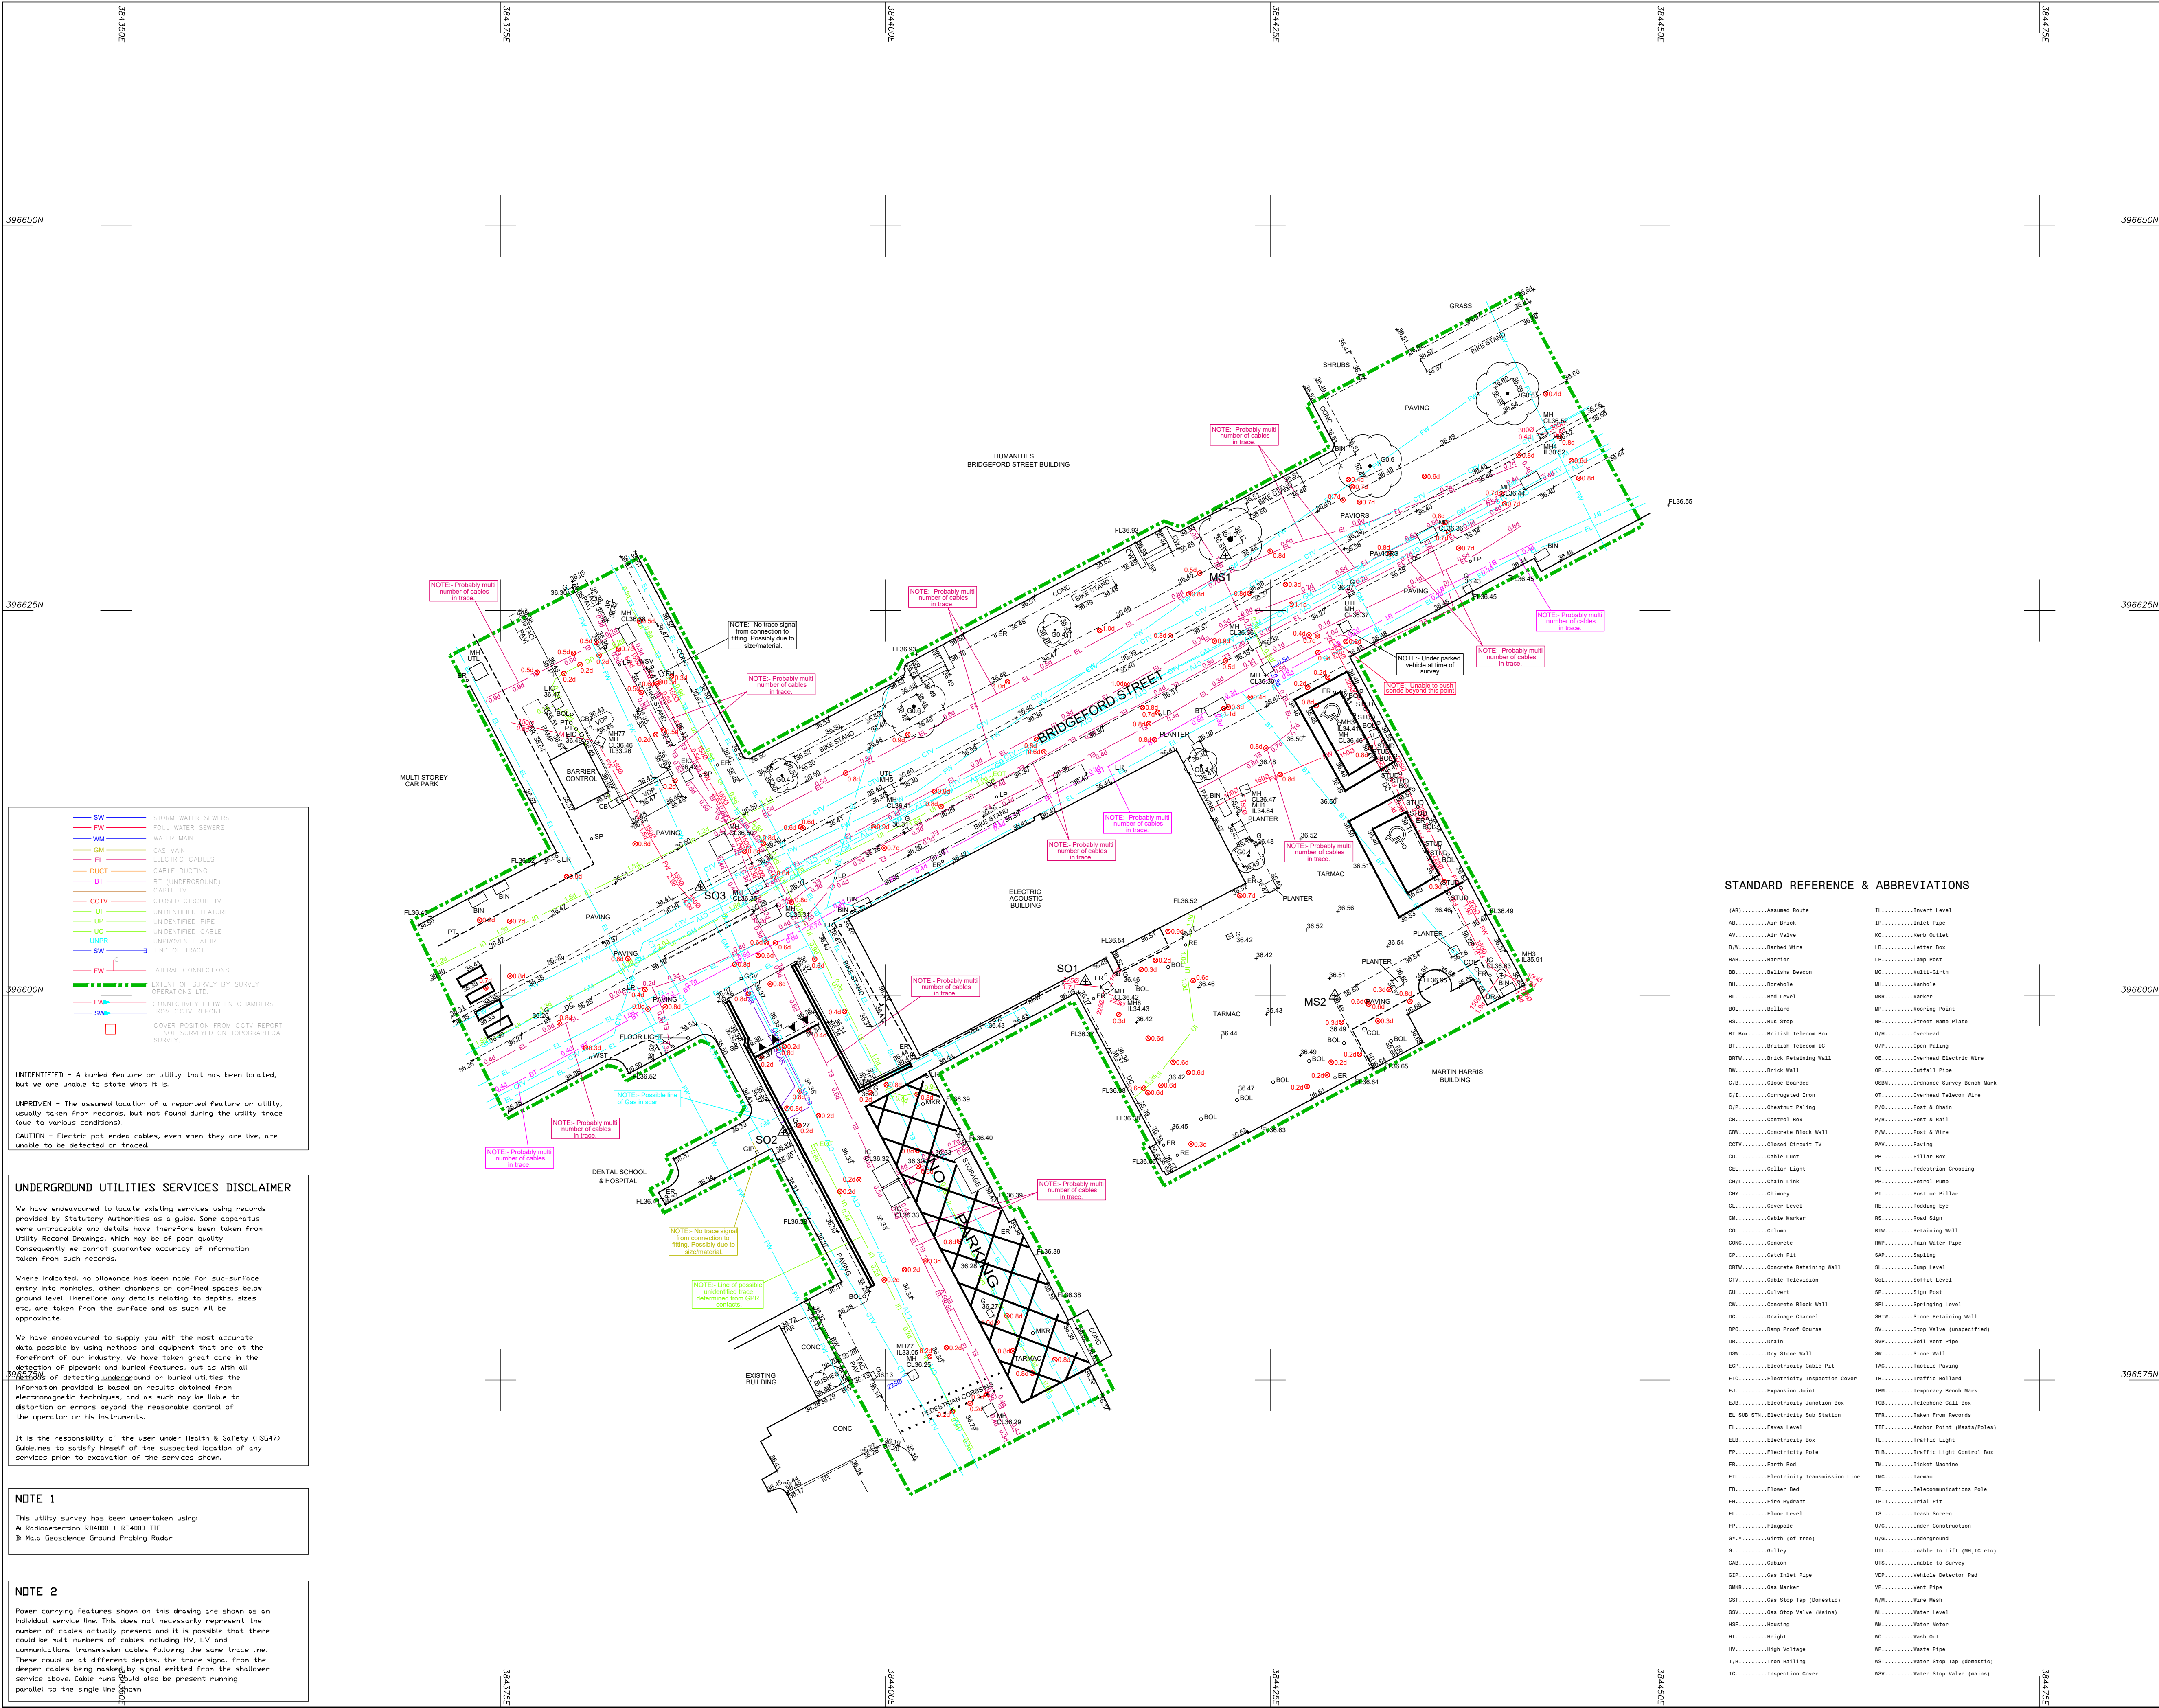

© Survey Operations Limited 2022

Reproduction in whole or in part by any means is prohibited without the prior permission of Survey Operations Limited.

Note:

The survey is plotted on a plane local Grid. Orientation to National Grid.

All levels relate to Ordnance Datum, achieved using the OS National GPS Network.

Survey Control Markers established for Mapping purposes only and should not be used for Construction without the written approval of Survey Operations Ltd.

SURVEY STATIONS			
Name	Easting	Northing	Height
S01	384413.00	396600.91	36.42
S02	384393.37	396591.09	36.34
S03	384387.99	396607.04	36.40
MS1	384422.10	396628.58	36.46
MS2	384429.20	396599.97	36.51

Utilities surveyed April 2022 and added to Survey Operations drawing no. 21L118

EL	UNPROVEN ELEC
BT	UNPROVEN BT
GM	UNPROVEN GAS
WM	UNPROVEN WATER
SW	UNPROVEN SURFACE
FW	UNPROVEN FOUL

All unproven lines without additional notes on drawing show the approximate location of a reported utility or feature as indicated on available stat records.

Survey

OPERATIONS

Smith Street, Skelmersdale, Lancs. WN8 8LN

Tel: 01695 725662 Fax: 01695 51816

Email: mail@survops.co.uk – www.survops.co.uk

Client	
University of Manchester	
Drawing Title	
Utilities Survey of:	
New Music Practice Building	
Manchester	
Scale(s)	1:200
Surveyor	ES
Date	Apr 22
Drawn	DS
Job Number	22C200
Checked	SO

Sheet Size & Drg Number & Revision

A1 22C200/001