


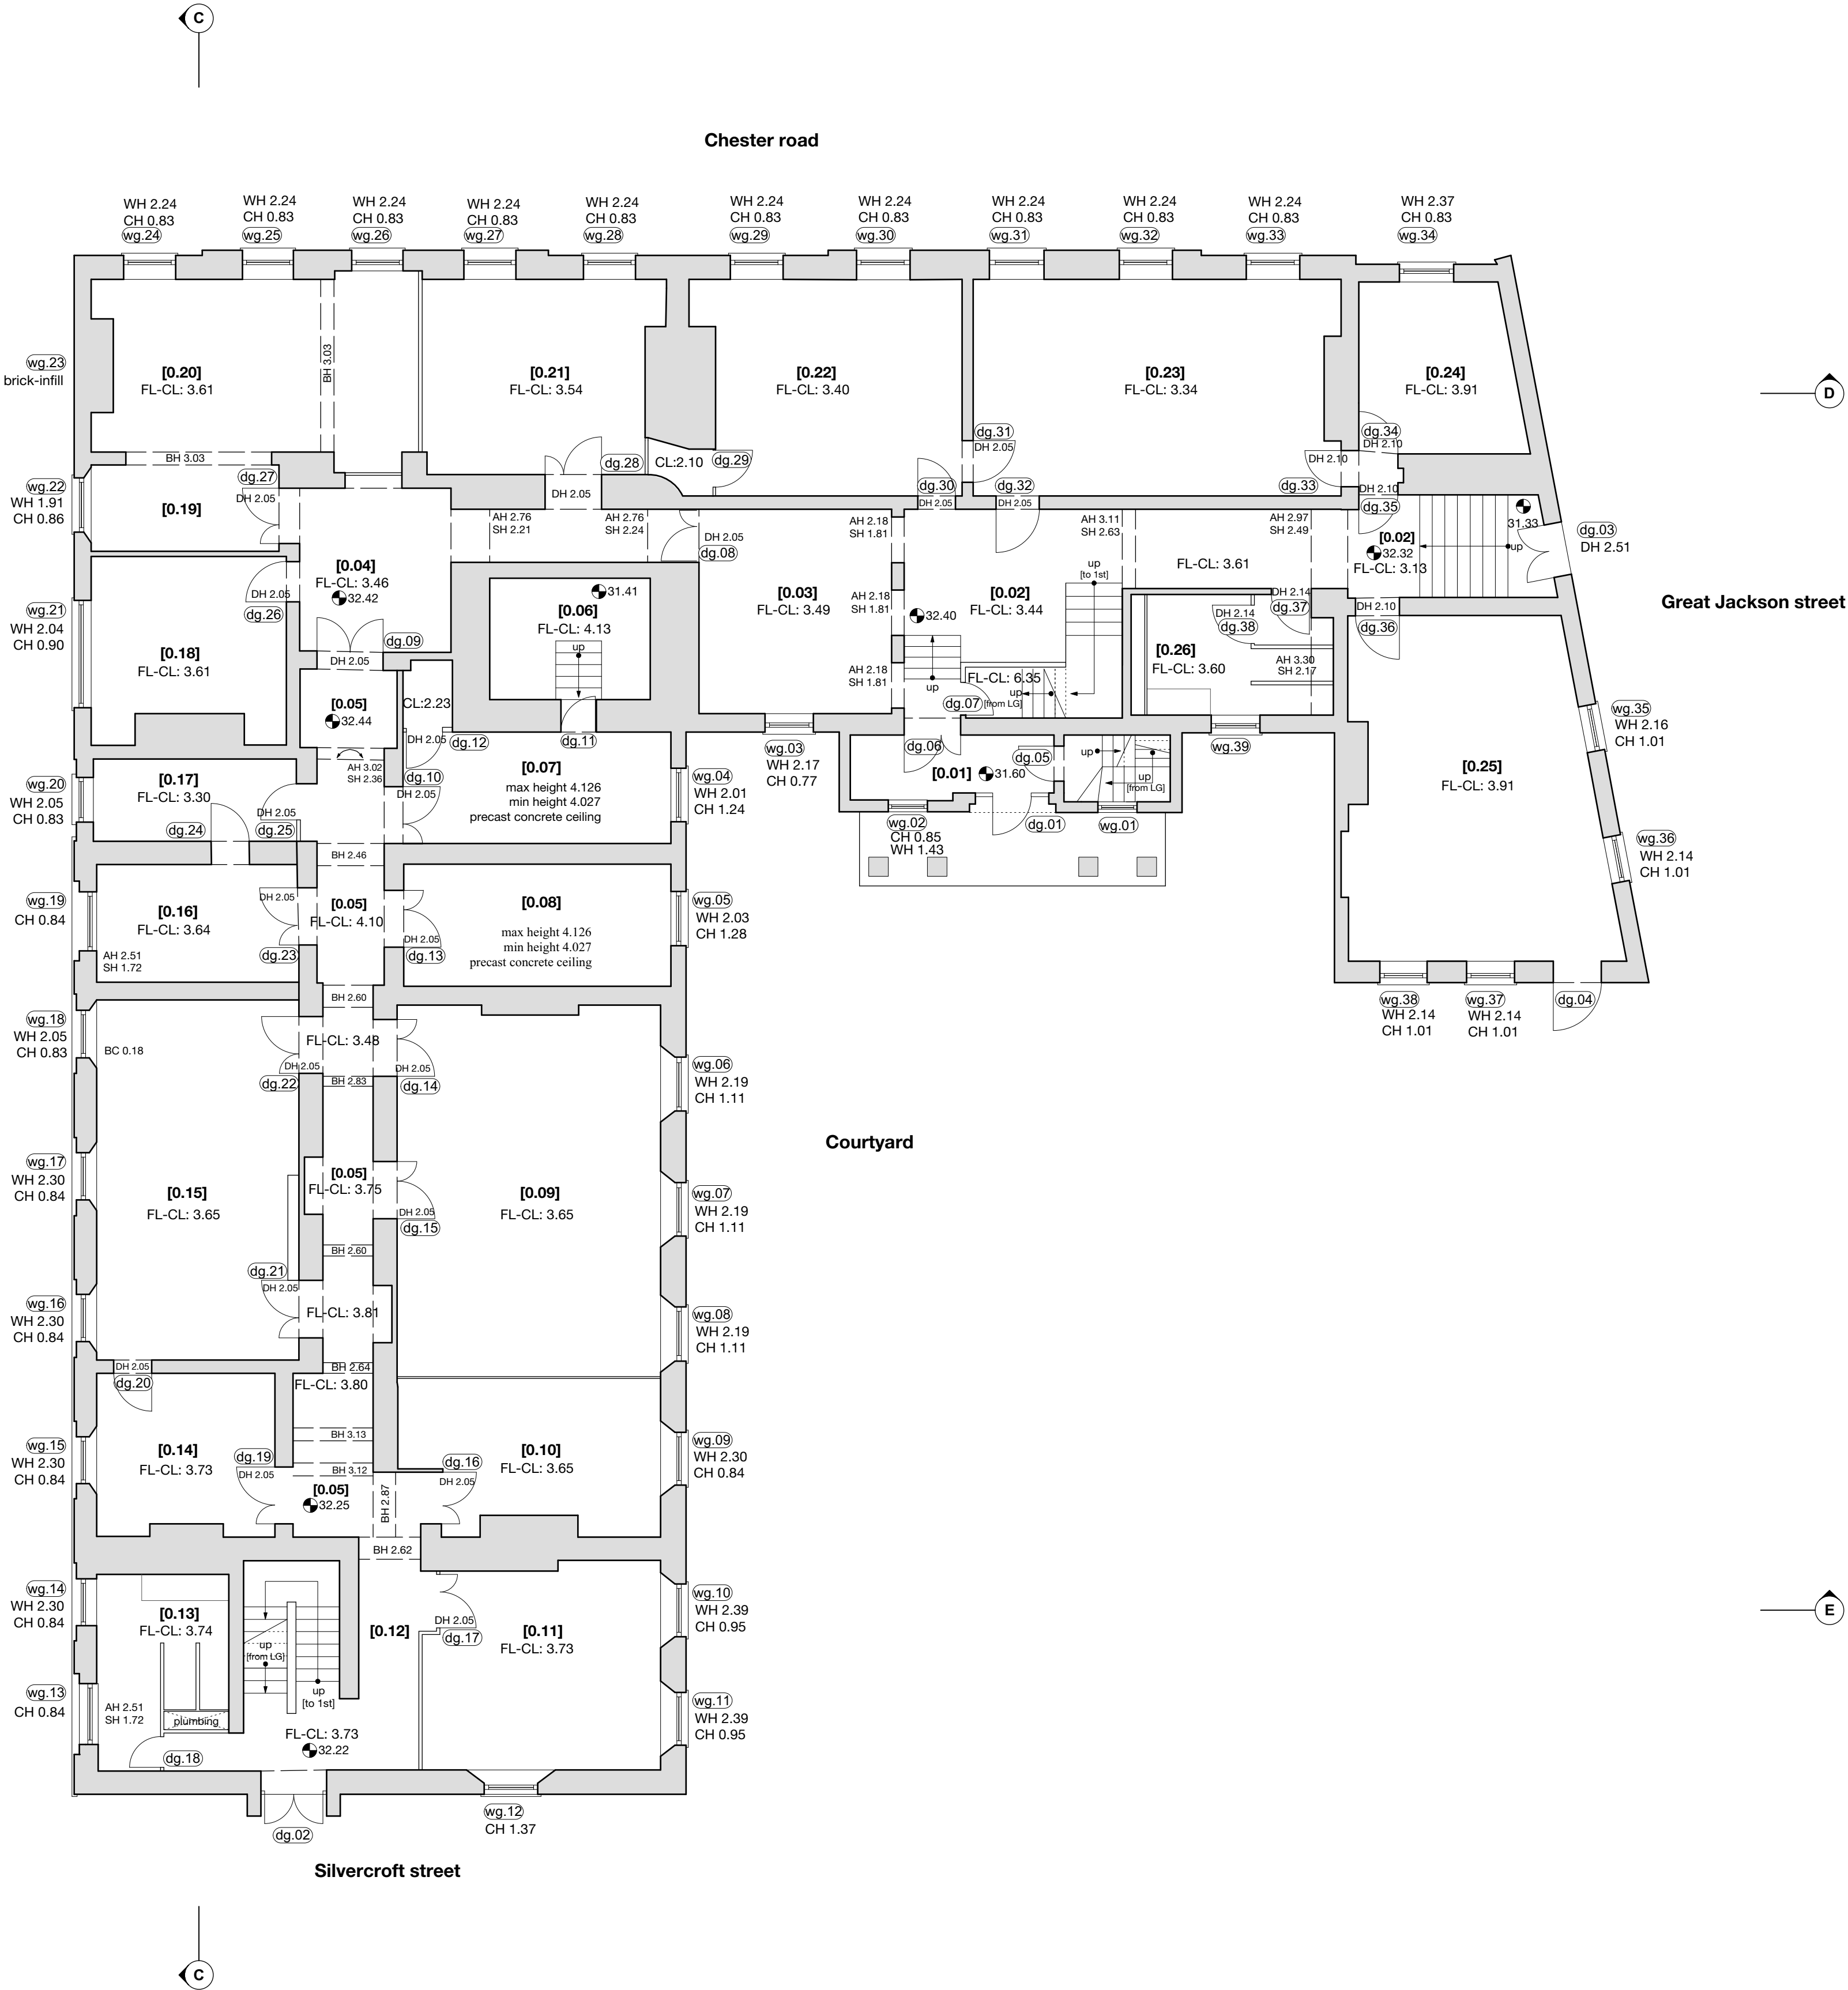

FLOOR PLAN SYMBOLS & ABBREVIATIONS

- BH BEAM HEIGHT
- AH ARCH HEIGHT
- SH SPRING HEIGHT
- CH CILL HEIGHT
- DH DOOR HEIGHT / OPENING HEIGHT
- PD PITCH DIRECTION
- WH..... WINDW HEIGHT
- ARCHED CEILING
- FL-CL FLOOR TO CEILING HEIGHT
- 32.40 FLOOR LEVEL
- dg.01 DOOR REFERENCE
- wg.01 WINDOW REFERENCE