


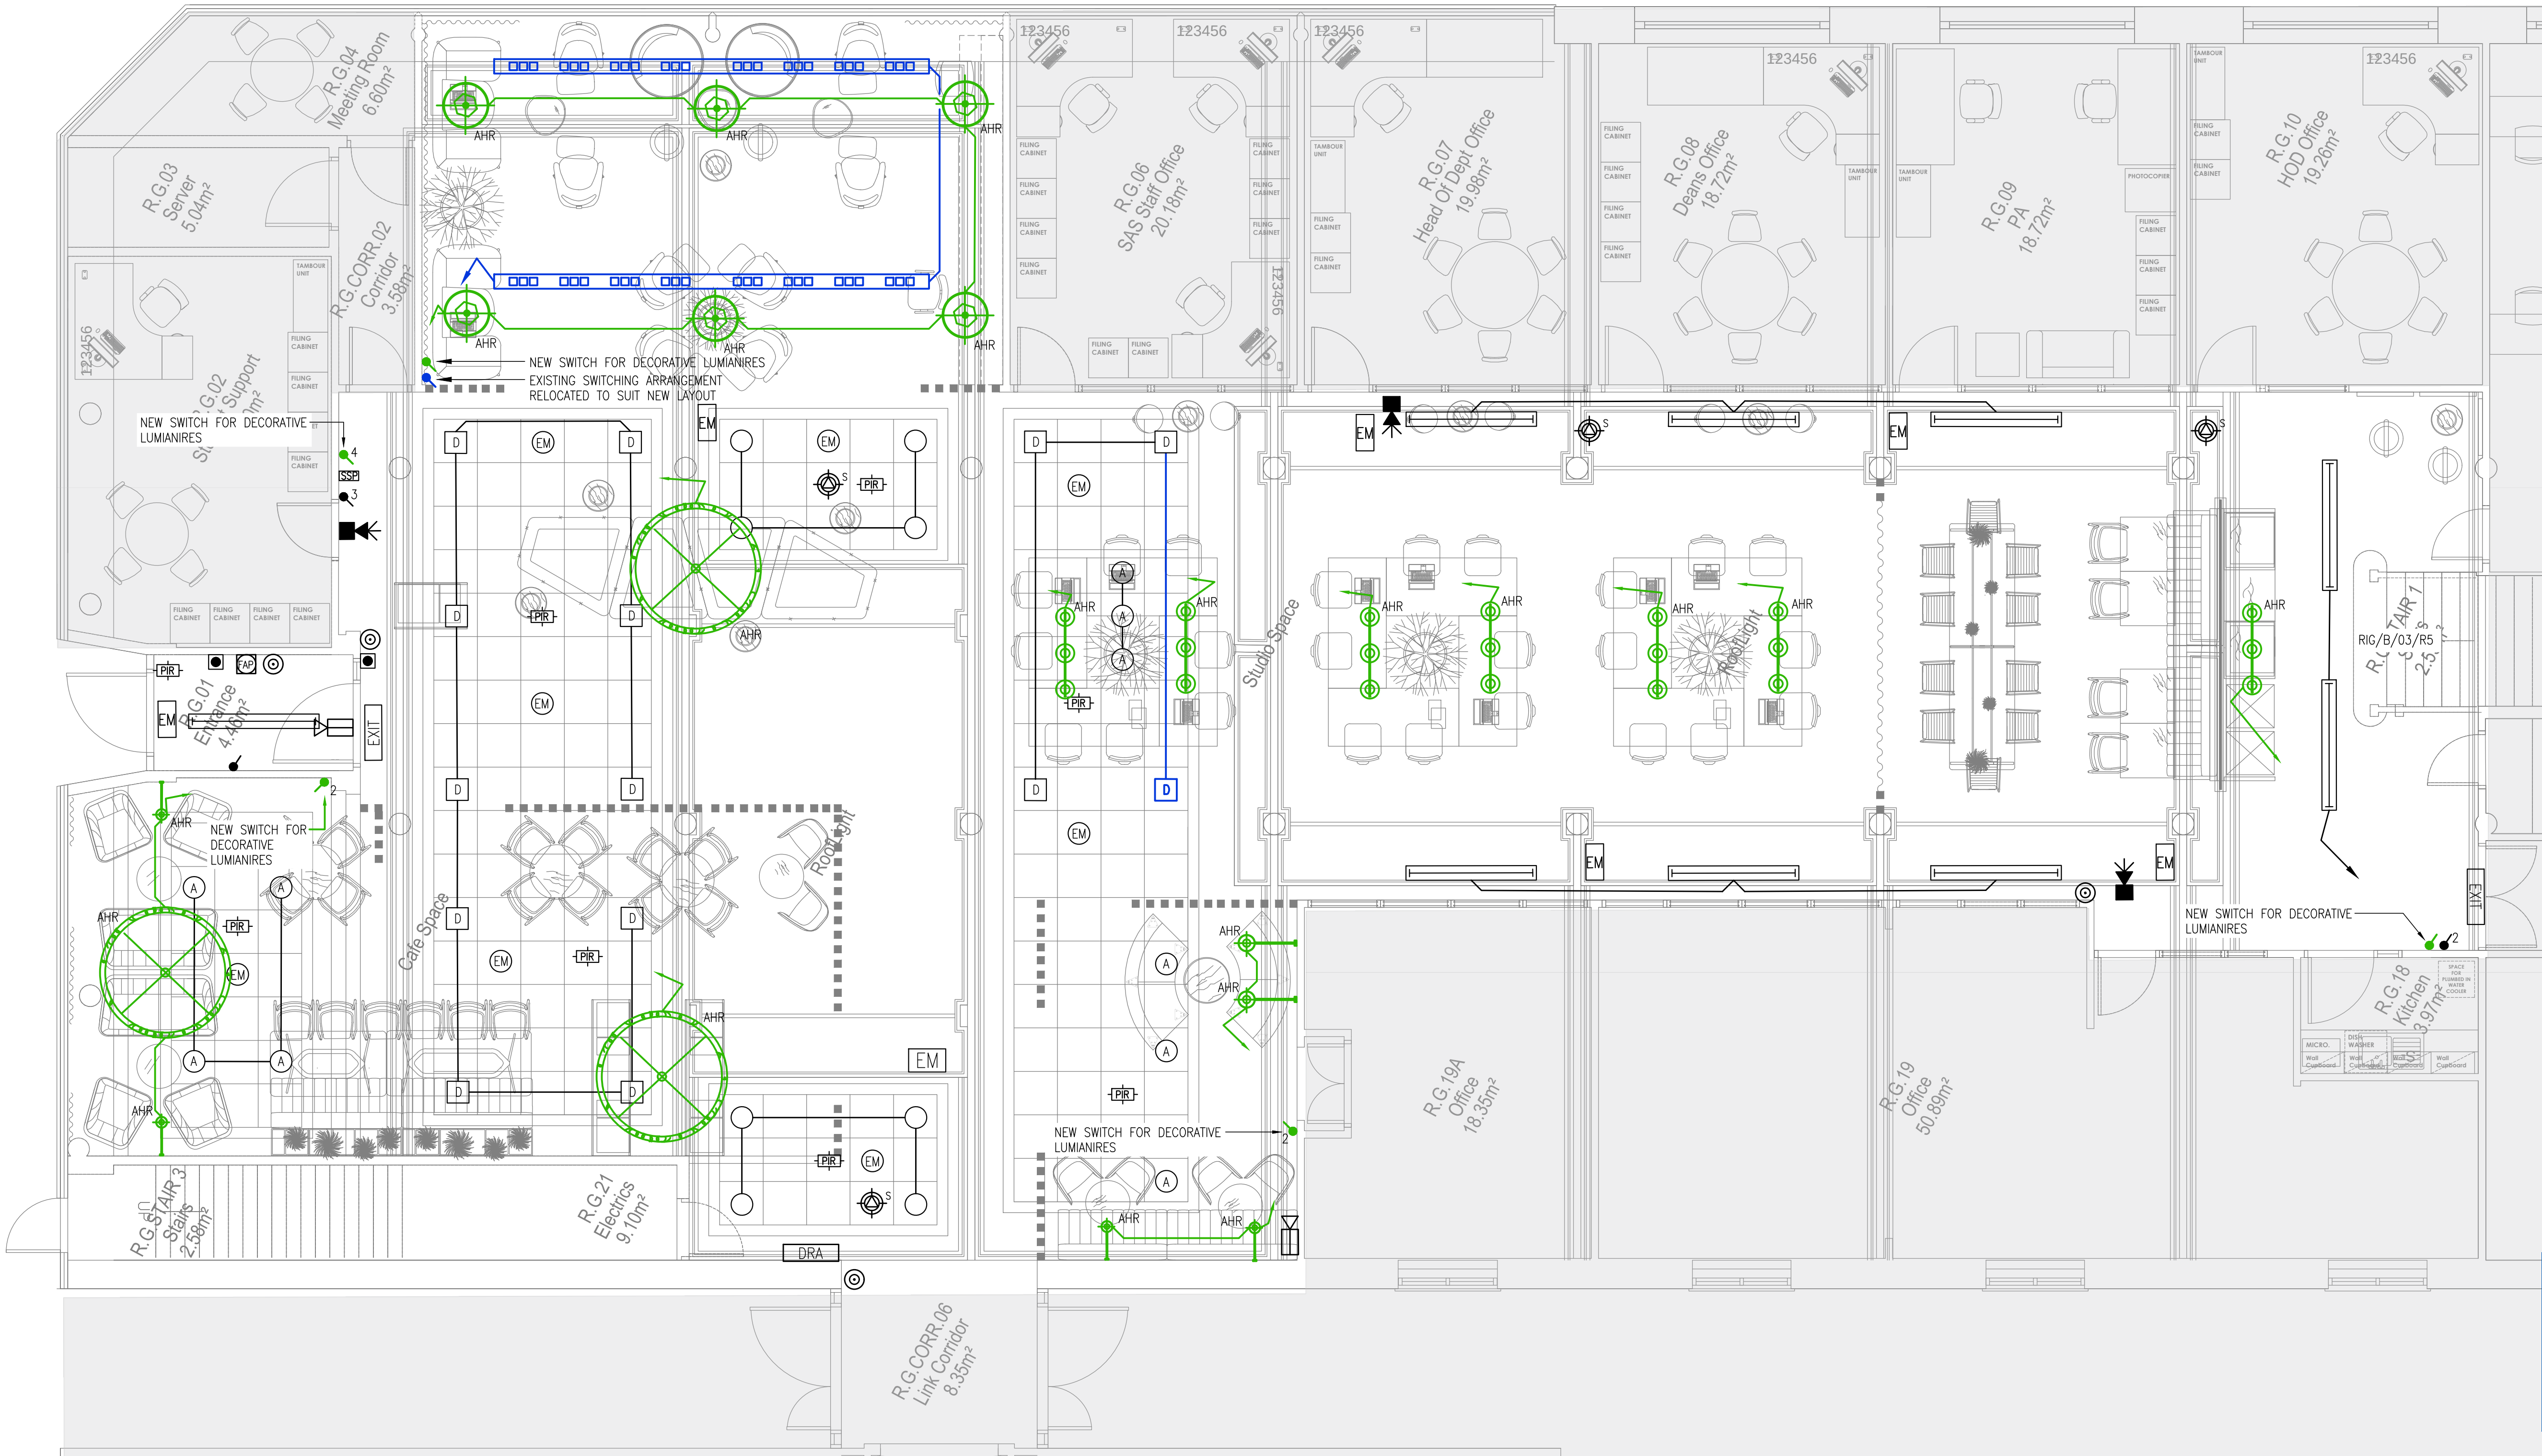

- NOTES:
- THIS DRAWING SHALL BE READ IN CONJUNCTION WITH ALL OTHER PROJECT DOCUMENTATION.
 - ALL ELECTRICAL INSTALLATION WORKS SHALL BE INSTALLED IN ACCORDANCE WITH BS 7671 INCORPORATING ALL AMENDMENTS.
 - ALL EXISTING CONTAINMENT WITHIN THIS AREA SHALL BE RETAINED AND RE-UTILISED WHERE POSSIBLE.
 - CONTRACTORS SHALL ALLOW FOR DISJOINTED WORKS INVOLVED WITH THE PROJECT IN REGARDS TO THE CO-ORDINATION WITH ALL OTHER TRADES.
 - THE CONTRACTOR SHALL MAINTAIN THE SUPPLY OF ALL EXISTING SERVICES WITHIN ALL ADJACENT AREAS UNAFFECTED BY THESE PROPOSED WORKS.
 - THE CONTRACTOR SHALL EXTEND EXISTING LOCAL LIGHTING CIRCUITS TO SUPPLY NEW PROPOSED DECORATIVE LUMINAIRES VIA EXISTING AND NEW CONTAINMENT.
 - PERMITS TO WORK SHALL BE OBTAINED FROM MANCHESTER METROPOLITAN UNIVERSITY PRIOR TO ANY WORK BEING CARRIED OUT ON THE EXISTING INSTALLATIONS.
 - THE CONTRACTOR SHALL PROVIDE UPDATED FIRE ALARM ZONE CHART AS PART OF THE WORKS CAPTURING THE NEW LAYOUT. IN ADDITION TO THIS, THE CONTRACTOR SHALL INCLUDE FOR UPDATING THE TEXT ON THE EXISTING FIRE ALARM PANEL TO SUIT THE NEW ROOM REFERENCING.
 - THE CONTRACTOR SHALL TAKE COGNISANCE OF EXISTING AND NEW CIRCUITS BEING ROUTED THROUGH THE BASEMENT AND IN TURN SHALL REFER TO THE ASBESTOS REGISTER PRIOR TO CARRYING OUT ANY WORKS.

27.05.22	UPDATED TO STAGE 4 TENDER	A	DF
Date	Description	Rev	By

Revision Description



consulting engineers

Manchester Office

2 Commercial Street
Castlefield
Manchester
M15 4RQ

Tel No: 0161 832 2030
E: hk.manchester@hulley.co.uk

...Making Buildings Work

Project:
MMU- Estates Projects
Righton

Drawing Title:
Electrical Engineering Services
Proposed Lighting & Fire Alarm Services Layout

Drawing Number:
50953(63)RIG-001

Revision: A
Date: 31/03/2022
Scale: 1:50
Drawn By: D Farrimond
CAD Dwg File: 50953(63)RIG-001.dwg
Arch. Base Dwg:

Issue Status:
Tender

LEGEND

LINEAR LUMINAIRE

CIRCULAR SPOTLIGHT

LOW LEVEL WALL SPOTLIGHTS

SQUARE DOWNLIGHT

CIRCULAR DOWNLIGHT

PENDANT

EMERGENCY RECESSED LUMINAIRE

EMERGENCY SURFACE BULKHEAD

EMERGENCY EXIT SIGN

SWITCH

SCENE SET PLATE

PRESENCE DETECTOR

SMOKE DETECTOR

FIRE ALARM PANEL

MANUAL CALL POINT

 SOUNDER

 CCTV CAMERA

 DISABLED REFUGE ALARM

 ACCESSIBLE 'PRESS TO OPEN' DOOR BUTTON AND ASSOCIATED EQUIPMENT

 ALL EXISTING RETAINED SERVICES OUTWITH THIS SCOPE

NOTE:

- GREEN PEN DENOTES NEW SERVICES
- BLUE PEN DENOTES EXISTING SERVICES TO BE RELOCATED/MODIFIED
- BLACK PEN DENOTES SERVICES TO BE RETAINED
- AHR DENOTES DECORATIVE LUMINAIRE. SEE AHR ARCHITECTS DESIGN INFORMATION FOR FURTHER DETAIL OF LUMINAIRE MAKE, MODEL AND MANUFACTURER.

DRAWING TO BE READ IN COLOUR