


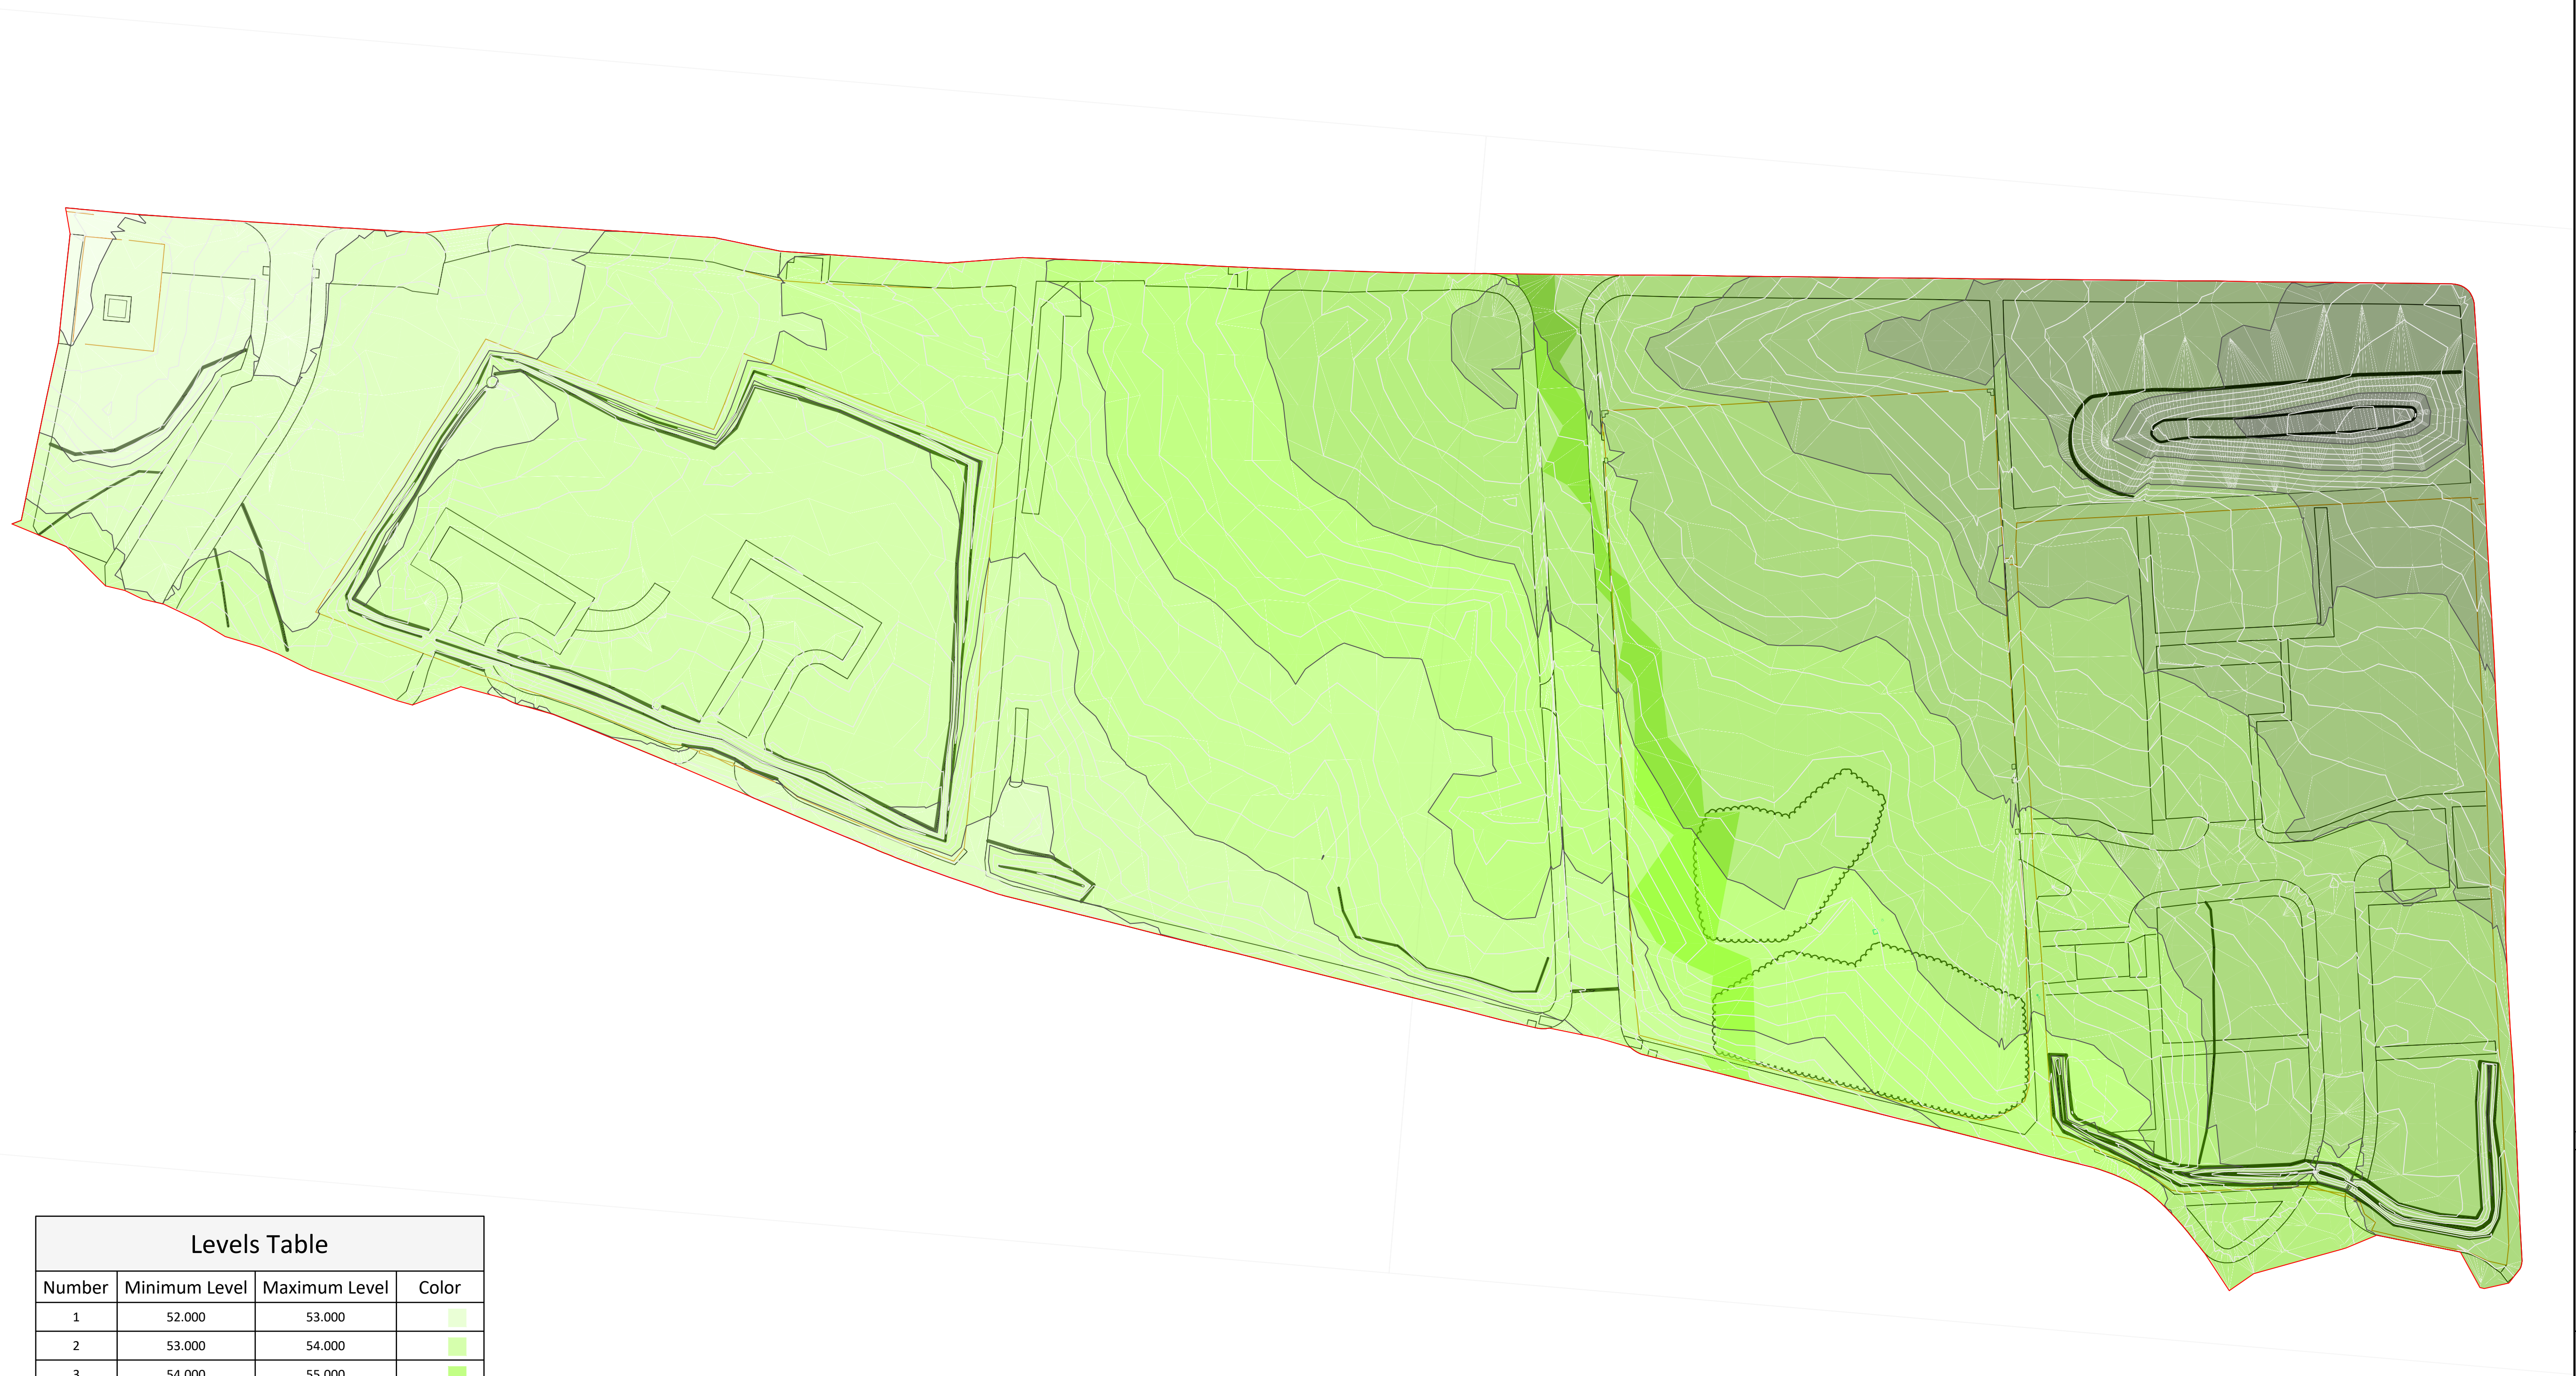

Levels Table			
Number	Minimum Level	Maximum Level	Color
1	52.000	53.000	
2	53.000	54.000	
3	54.000	55.000	
4	55.000	56.000	
5	56.000	57.000	
6	57.000	58.000	
7	58.000	59.000	
8	59.000	60.000	
9	60.000	61.000	
10	61.000	62.000	
11	62.000	63.000	
12	63.000	64.000	
13	64.000	65.000	

- Standard Notes
1. This drawing is to be read in conjunction with all relevant Architect's and Engineer's drawings and the specification.
 2. This drawing should not be scaled.
 3. All dimensions are to be verified by the contractor on site.
 4. All discrepancies should be reported to the C.A. prior to the commencement of the works.

© CIVIC ENGINEERS LIMITED

Notes and Keys

1. Levels based off topographical survey from Survey Operation, Survey dated Dec 19. (Job No. 19k190)

Date	Rev	Description	Drawn	Chkd	



MANCHESTER Carver's Warehouse, 77 Dale Street, Manchester, M1 2HG, Tel: 0161 228 6755
LONDON Rende Wharf, 28 Mill Street, London SE1 3AA, Tel: 020 7253 2077
LEEDS Tower Works, Unit 20-22, Clough Road, Leeds, LS11 5DQ, Tel: 0113 2025 1201
GLASGOW Graham Chambers, 45 West Nile St, Glasgow, G1 2PP, Tel: 0141 870 1829

www.civicengineers.com

Project
COLLEYHURST HOUSING
MANCHESTER

Title
COLLEYHURST NORTH SITE
EXISTING LEVELS PLAN

Status
DRAFT

Project Number	Scale @ A1	Date Created	Drawn	Checked	Suitability
1226-01	1:500	13/01/20	PJC	PM	-

Drawing Number					Revision
1226-01-CIV-XX-DR-C-0220					-