


NOTICE

THIS DRAWING INCLUDING THE PRINCIPLES OF DESIGN, REMAINS THE PROPERTY OF HAYVERN ELECTRICAL LTD. AND IS ISSUED ON THE UNDERSTANDING THAT IT IS NOT REPRODUCED OR LOANED IN PART OR WHOLE EXCEPT WITH THE OWNERS WRITTEN CONSENT. IT IS NOT TO BE USED IN ANY MANNER THAT MAY BE DETRIMENTAL TO HAYVERN ELECTRICAL LTD. ACCEPTANCE OF THIS DRAWING WILL BE CONSIDERED AS AN AGREEMENT OF THE ABOVE.

LEGEND OF CABLEWAYS SYMBOLS	
SYMBOL	DESCRIPTION
	TPN DISTRIBUTION BOARD
	50mm x 50mm TRUNKING
	100mm x 100mm TRUNKING
	150mm BASKET DATA (NEW)

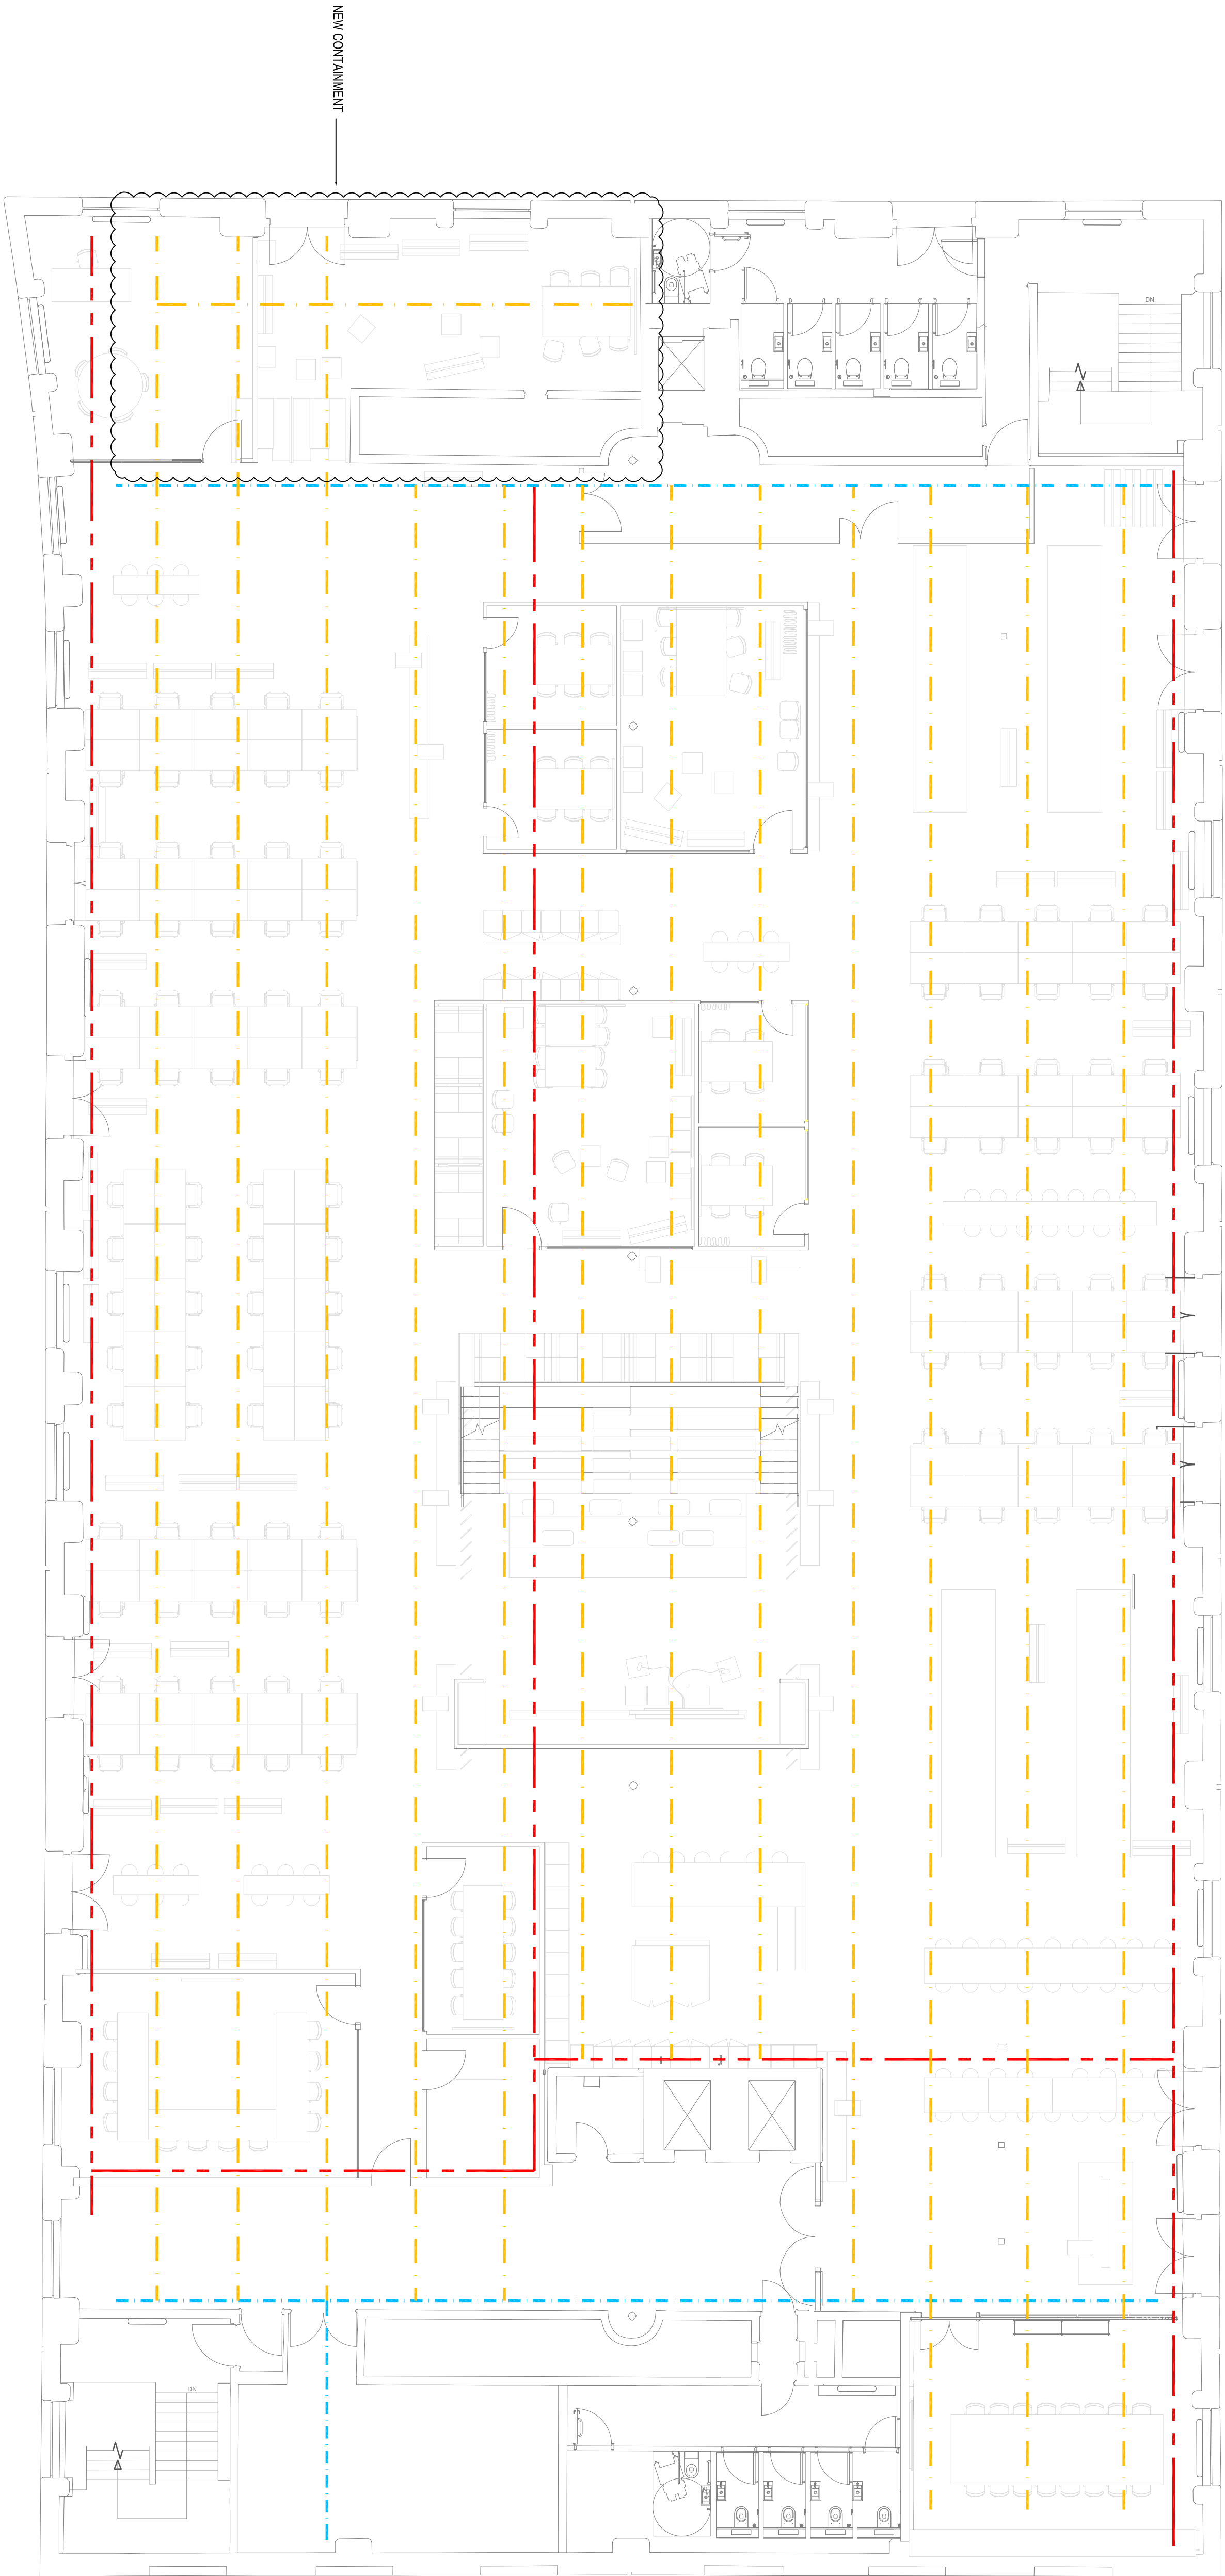

6TH FLOOR - CONTAINMENT LAYOUT

DRAFT AS FITTED DRAWING

Revisions	Description	Ref	Eng	Date
 56 QUEEN STREET, FARNWORTH, BOLTON, 01204 579975 Client: MANCHESTER QUAYS LTD Project Title: THE BONDED WAREHOUSE, PHASE 2 Drawing Title: LEVEL 6 CONTAINMENT LAYOUT In Association with Drawn by: HR Checked by: JM Date: SEPT 19 Scales: 1:100@A1 (work to figured dimensions) DRG No. E002 Rev. A/F1				