


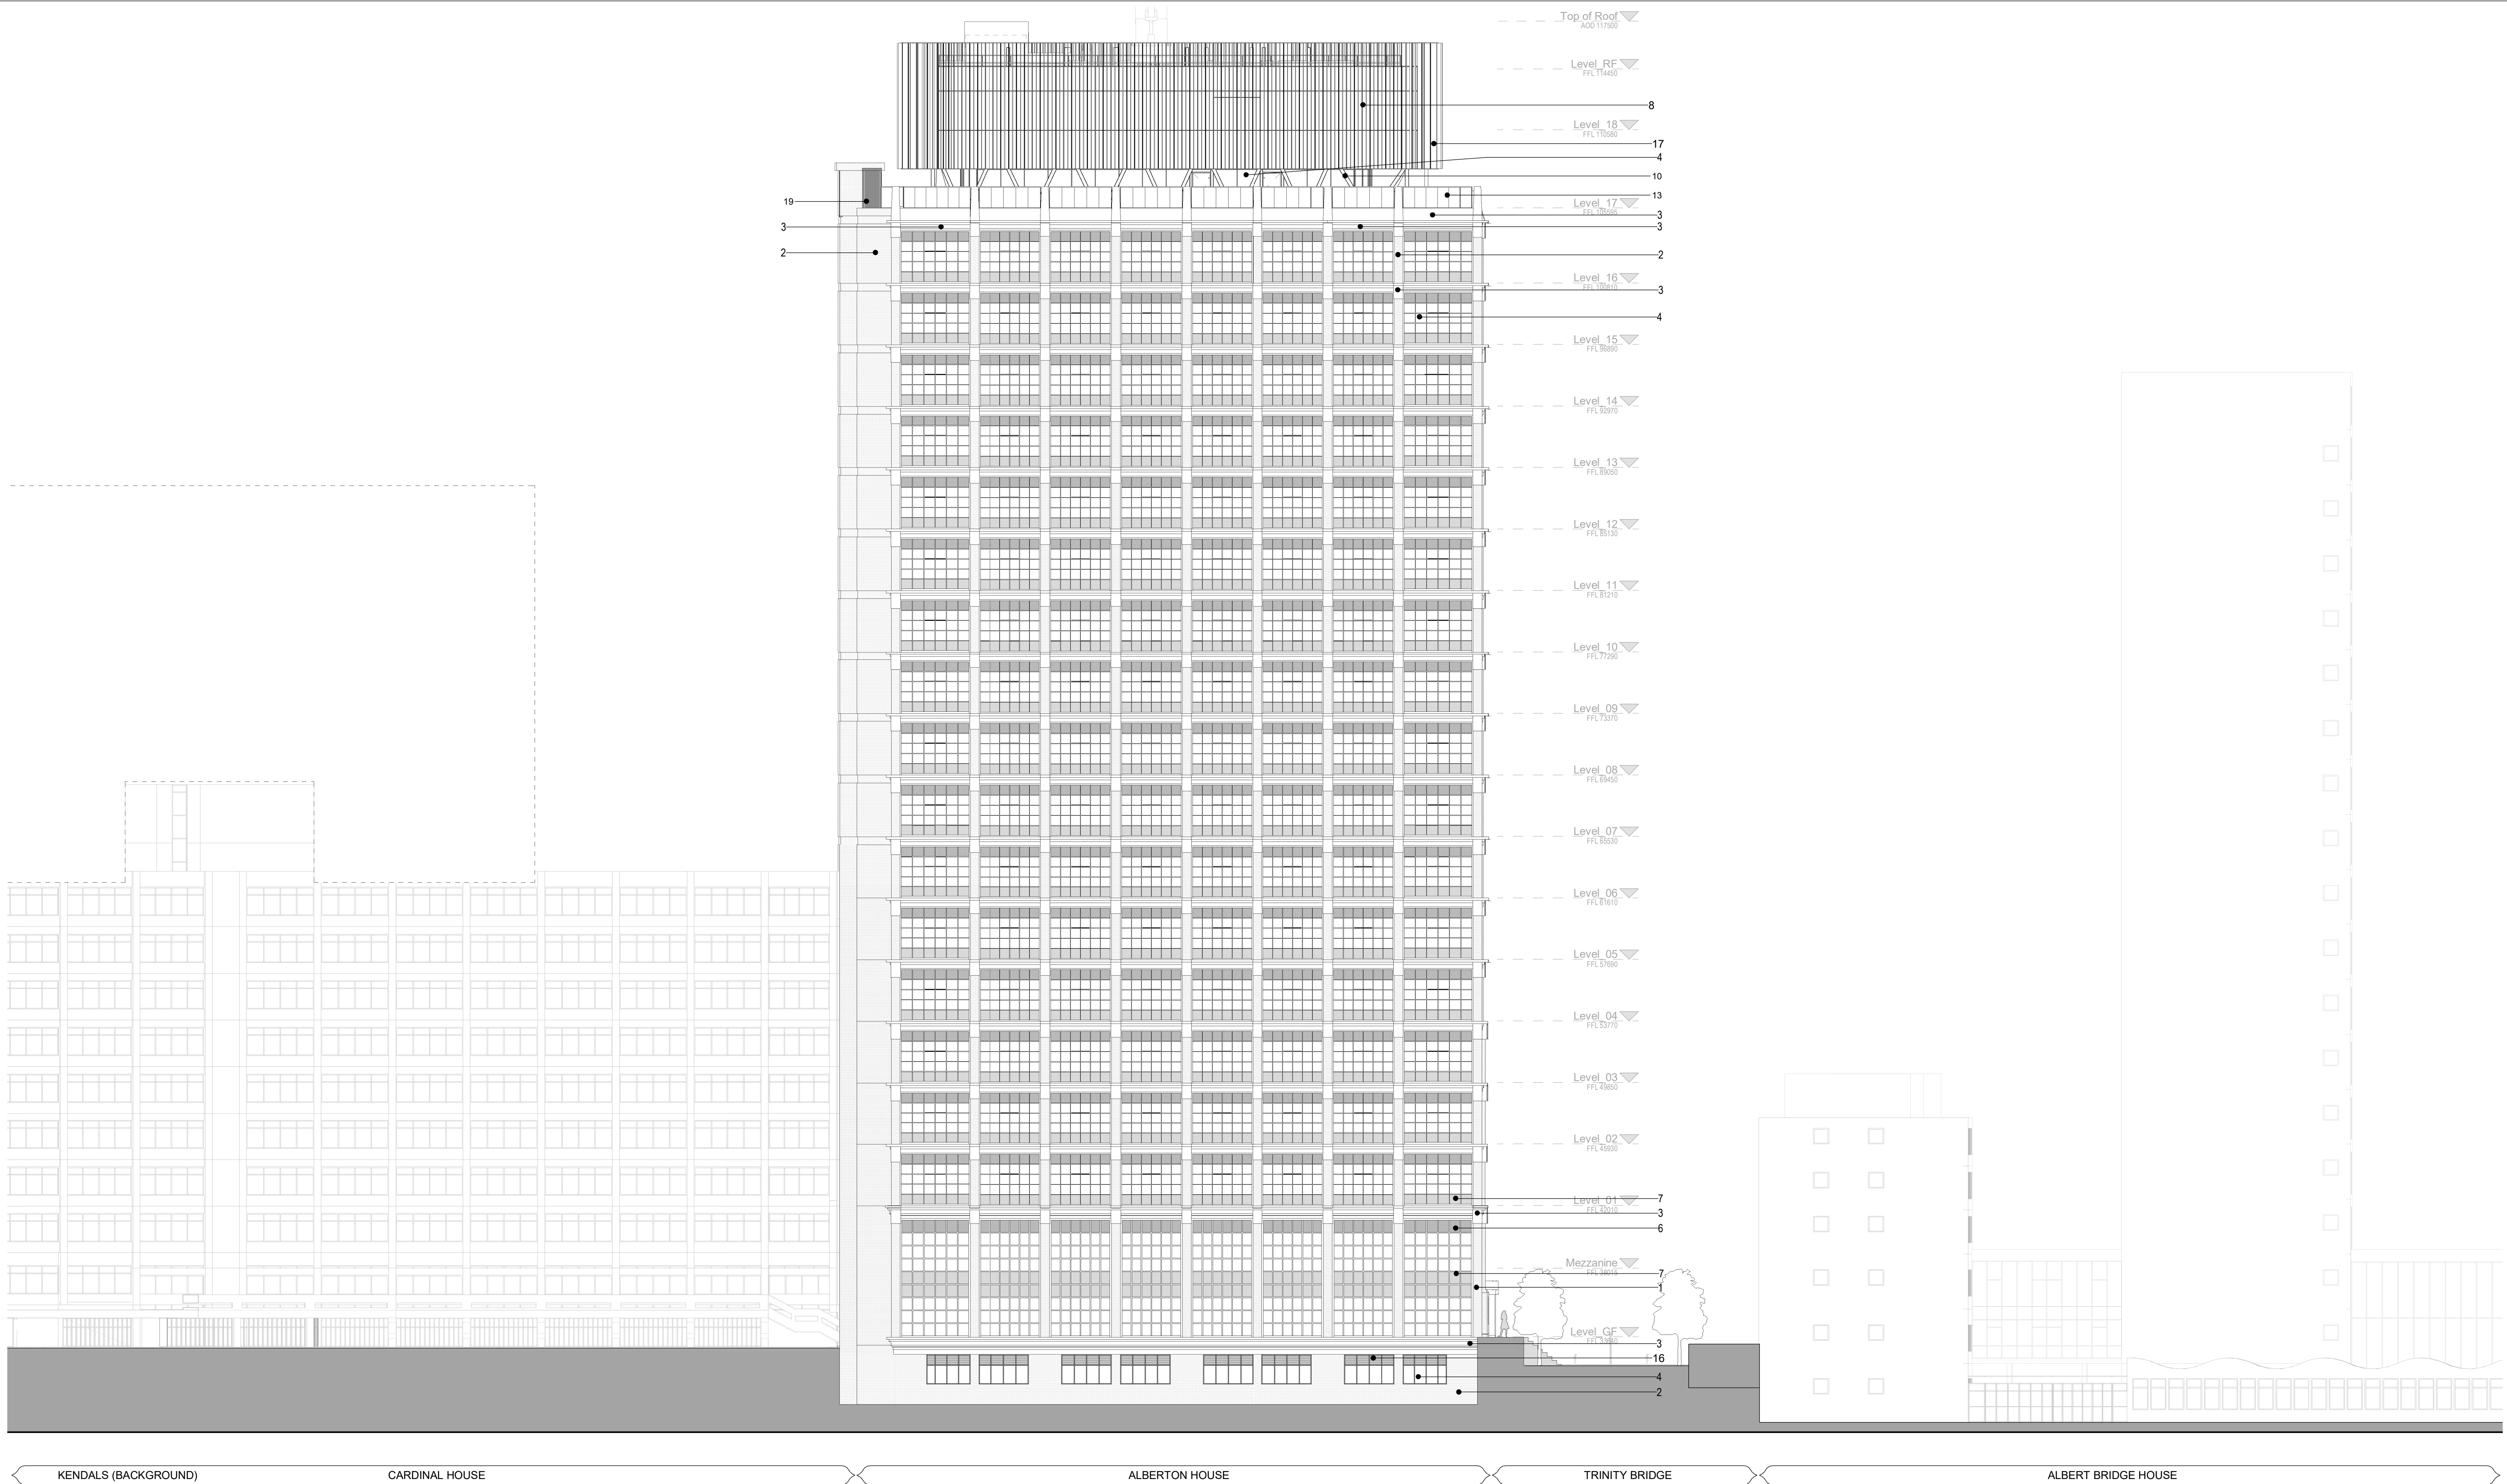

KENDALS (BACKGROUND)

CARDINAL HOUSE


ALBERTON HOUSE

TRINITY BRIDGE


ALBERT BRIDGE HOUSE

Keyplan

North

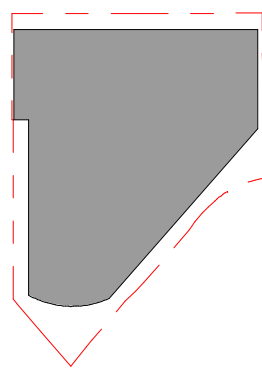

North

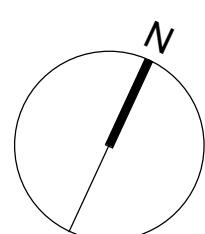

Notes:

Do not scale off this document/drawing/model for any purposes other than those required in connection with the application for planning consent for the project.

This document/drawing/model is prepared for the sole use of EPR Architects' employer and the benefit of the employer's permitted licensees. No liability to any other persons is accepted by EPR Architects.

EPR Architects accepts no liability for any use of this document/drawing/model by parties other than the party for whom it was prepared or for purposes other than those for which it was prepared.

Copyright in the design contained in this document/drawing/model remains vested in EPR Architects.

MATERIAL LEGEND

- | | | |
|--|--|---|
| ① Green Glazed Brick Slip | ⑦ Dark Grey Back Painted Glass Panel | ⑮ Omitted Reference |
| ② Red Brick Slip | ⑧ Green Back Painted Glass Panel | ⑯ Dark Grey Metallic Powder Coated Louvre |
| ③ Green Glazed Terracotta Tile | ⑨ Light Grey Back Painted Glass | ⑰ Metallic Green Powder Coated Metal Fin |
| ④ Clear Glazing | ⑩ Dark Grey Feature Structural Column | ⑱ Omitted Reference |
| ⑤ Dark Grey Metallic Powder Coated Curtain Wall Framing | ⑫ Red Brick Slip Solder Course Feature | ⑲ Dark Grey Anthracite Metallic Powder Coated Metal Panel |
| ⑥ Dark Grey Metallic Powder Coated Woven Mesh Louvre Panel | ⑬ Clear Glazing Balustrade | |

No.	Revision	Date	Initial	Chk'd
P04	Town Planning	05.10.22	WW	DNB
P03	Town Planning	20.09.22	WW	DNB
P02	Town Planning	24.08.22	DH	DNB
P01	Town Planning	17.06.22	WW	DNB

EPR Architects

30 Millbank, London SW1P 4DU
+44(0)20 75327600
www.epr.co.uk

Alberton House
St Mary's Parsonage, Manchester
Proposed Elevation
North Elevation

Scale @A1
1:200

Status
Planning

Suitability
S2

Revision
P04

Project Code
ALBH - EPR - ZZ - NO - TP - A - 04-0441