


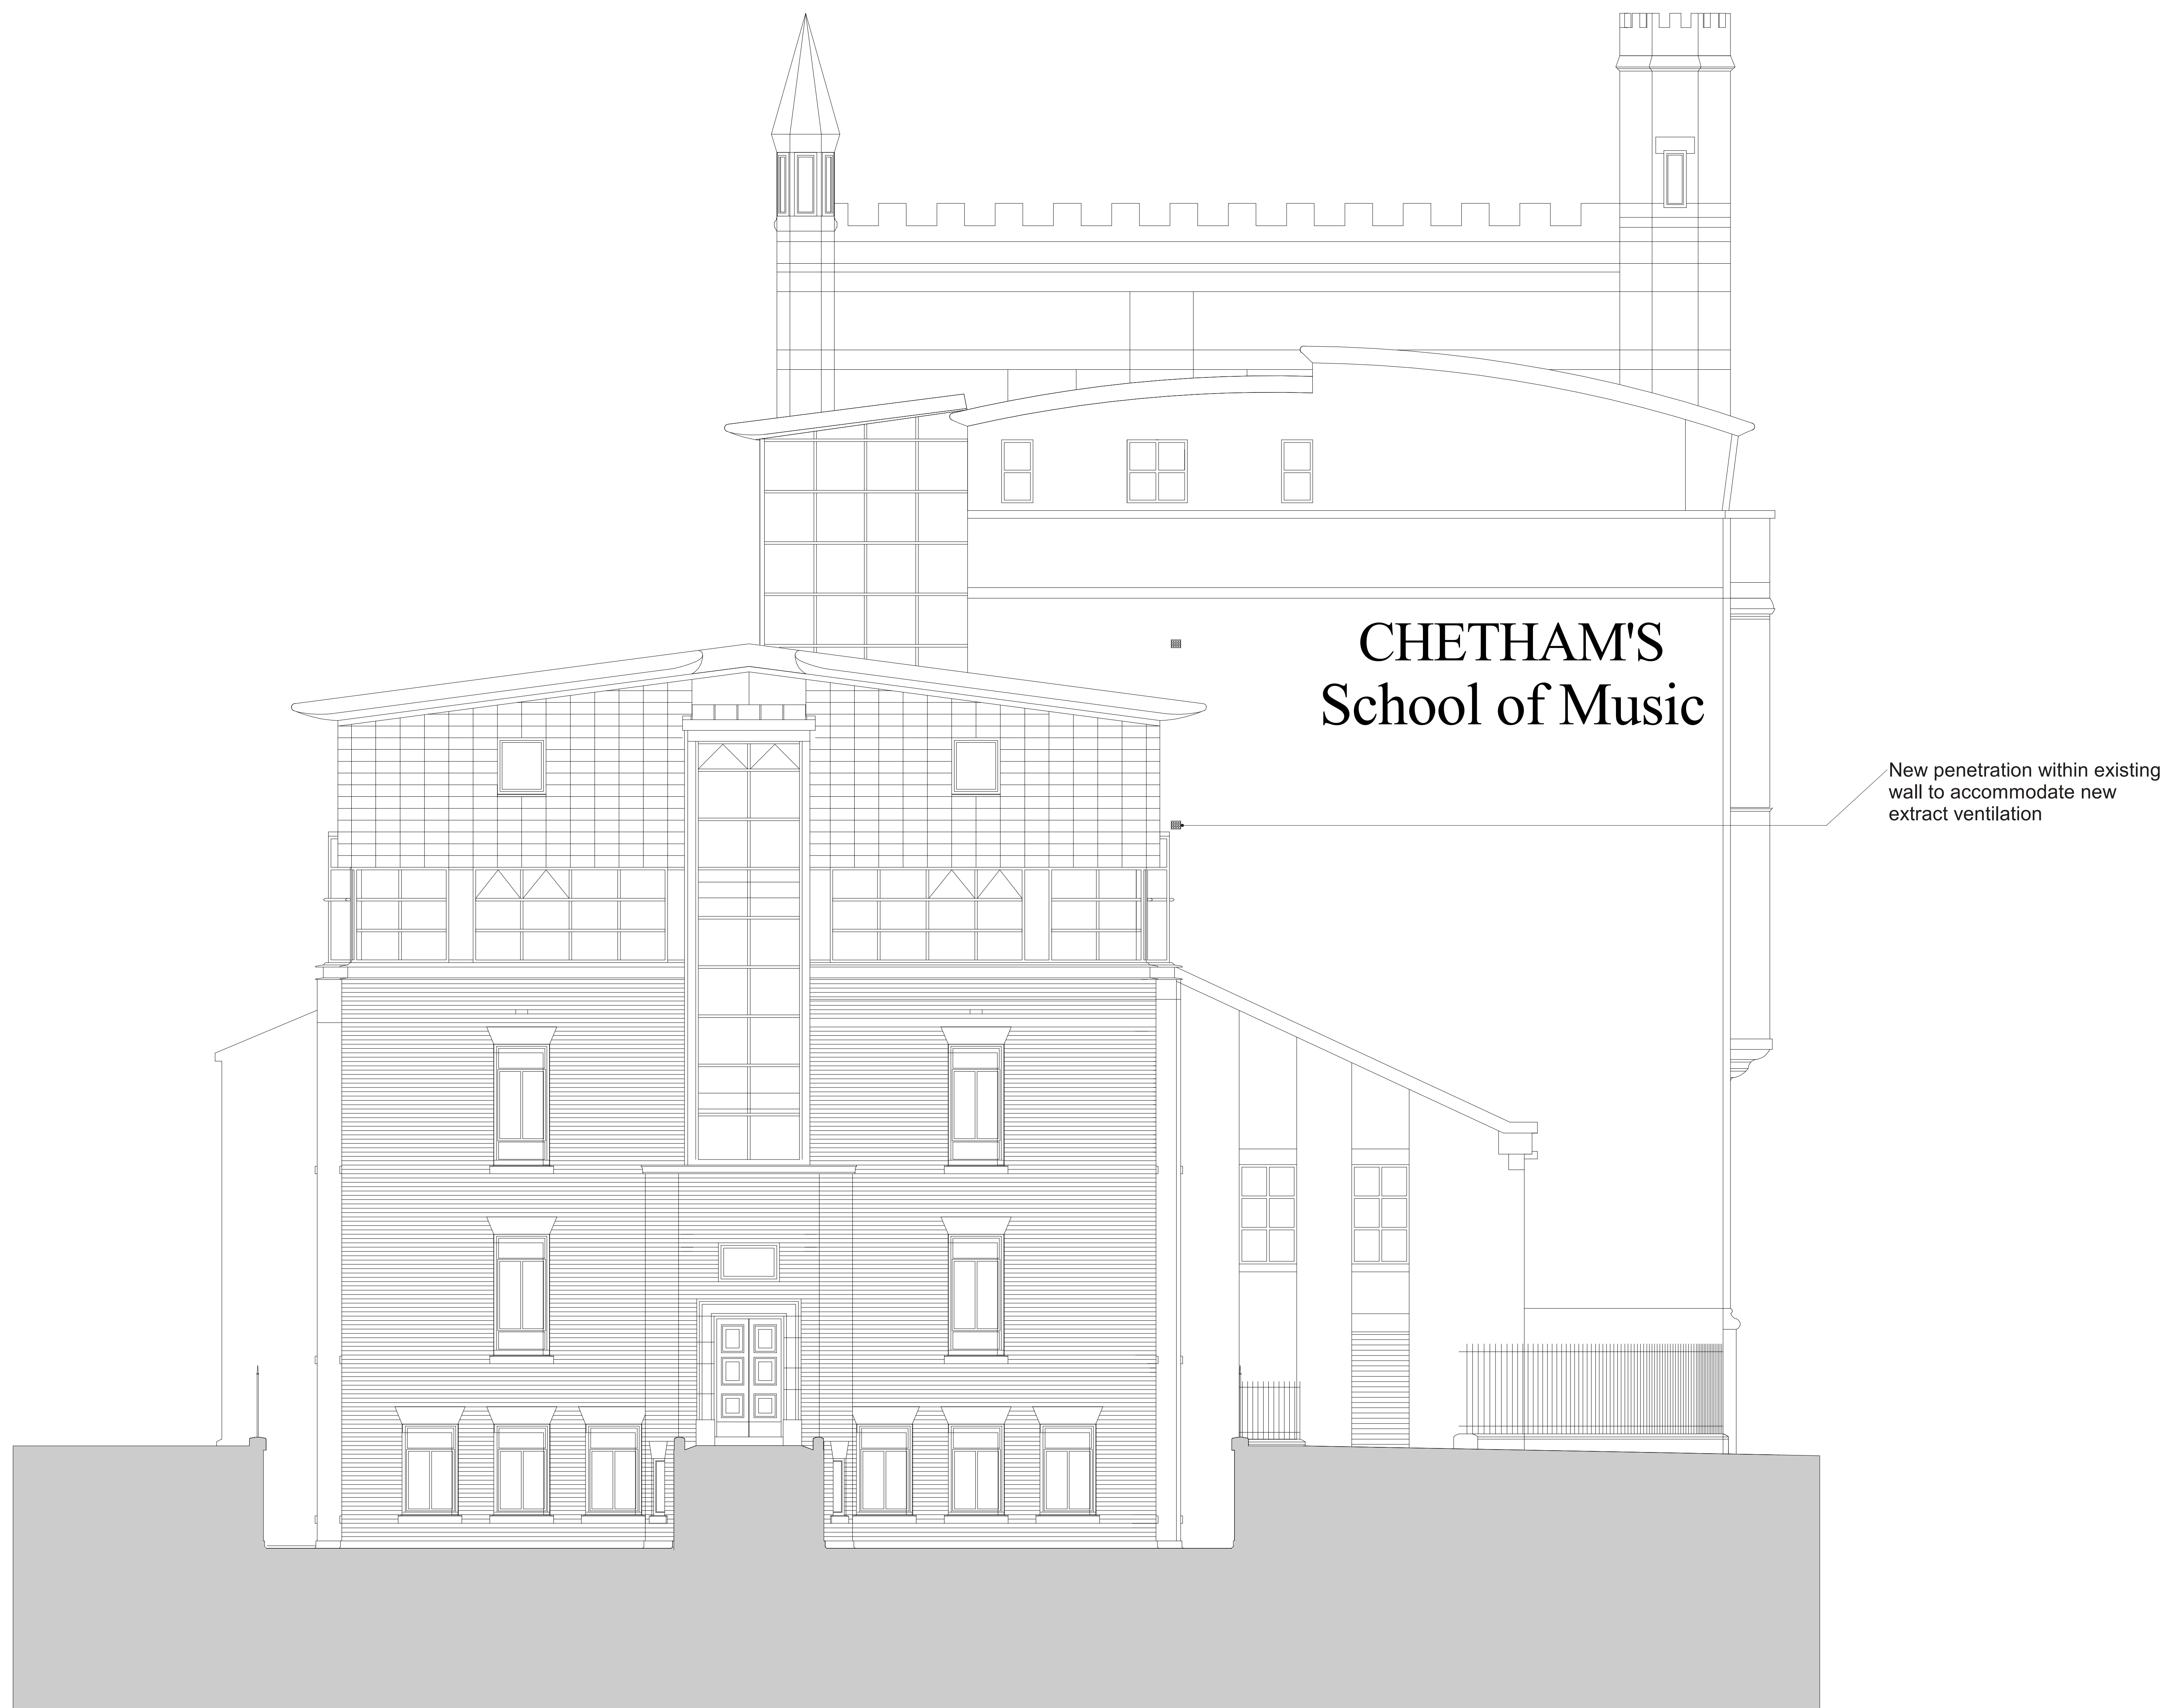

NOT FOR CONSTRUCTION
DRAFT
FOR COMMENT ONLY