


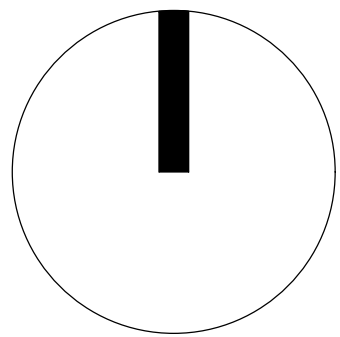


AFR
STUDIO

AFR STUDIO LIMITED
173-A Dickenson Road, Longsight
Manchester, M13 0YN


PROJECT:
35 Athol Road, Whalley Range,
Manchester, M16 8QW, UK

DRAWING TITLE:
Existing And Proposed
Building Layout Plan

DATE :	September, 2022	DRG NO :	A-04
		SCALE:	1:100@A3

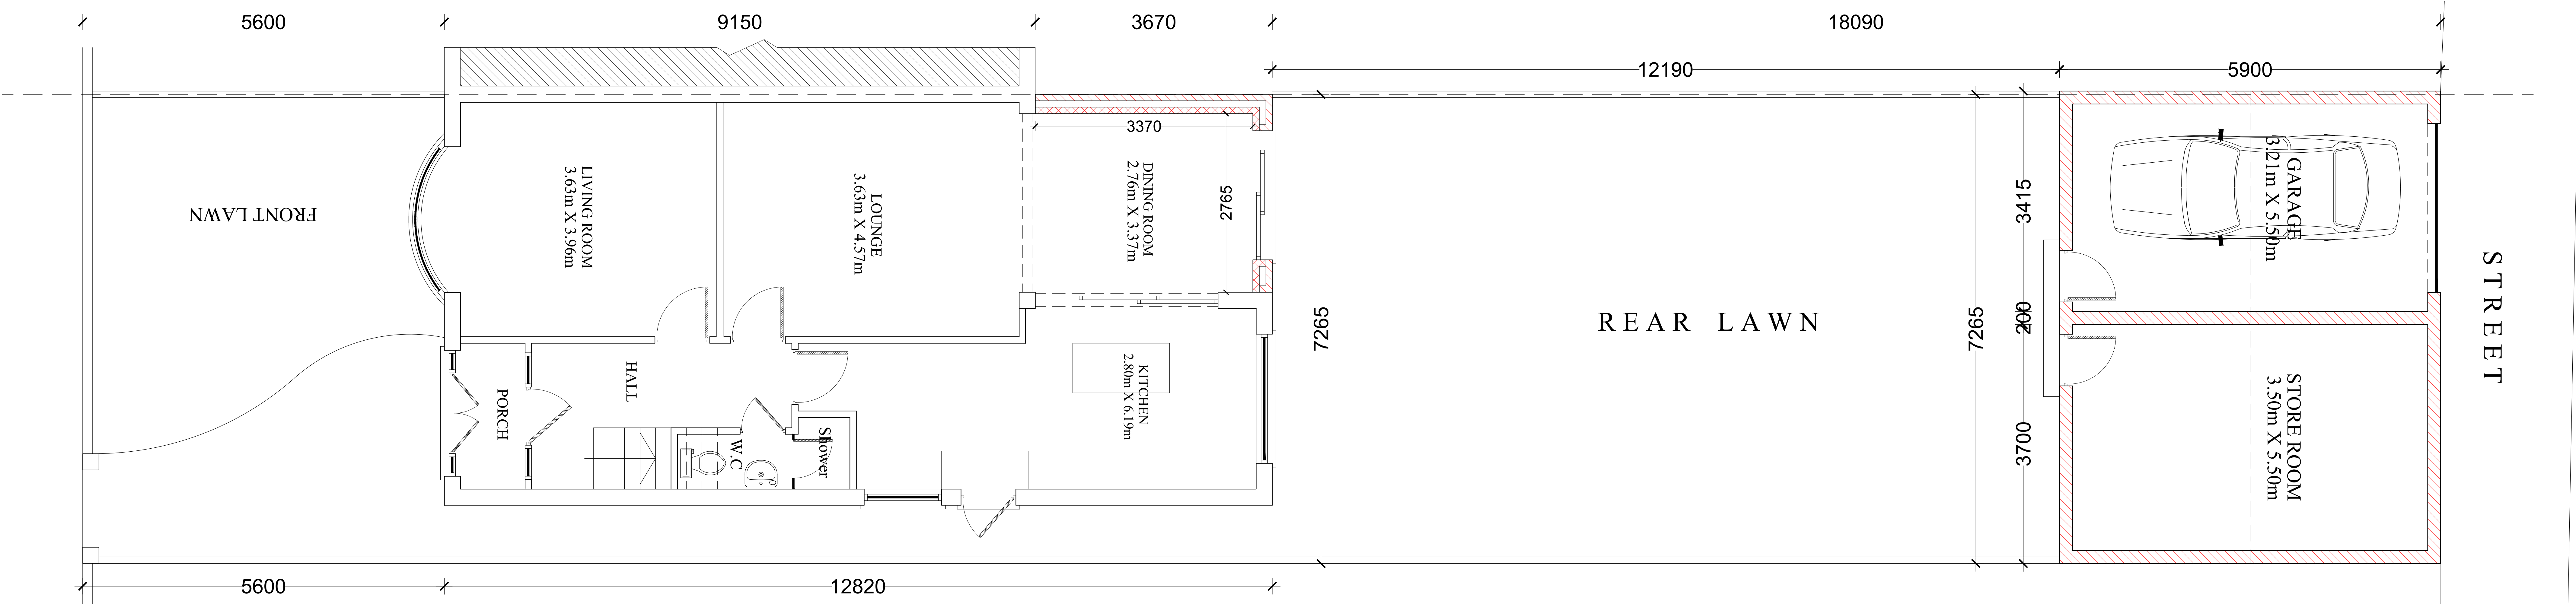

PROPOSED BUILDING LAYOUT PLAN

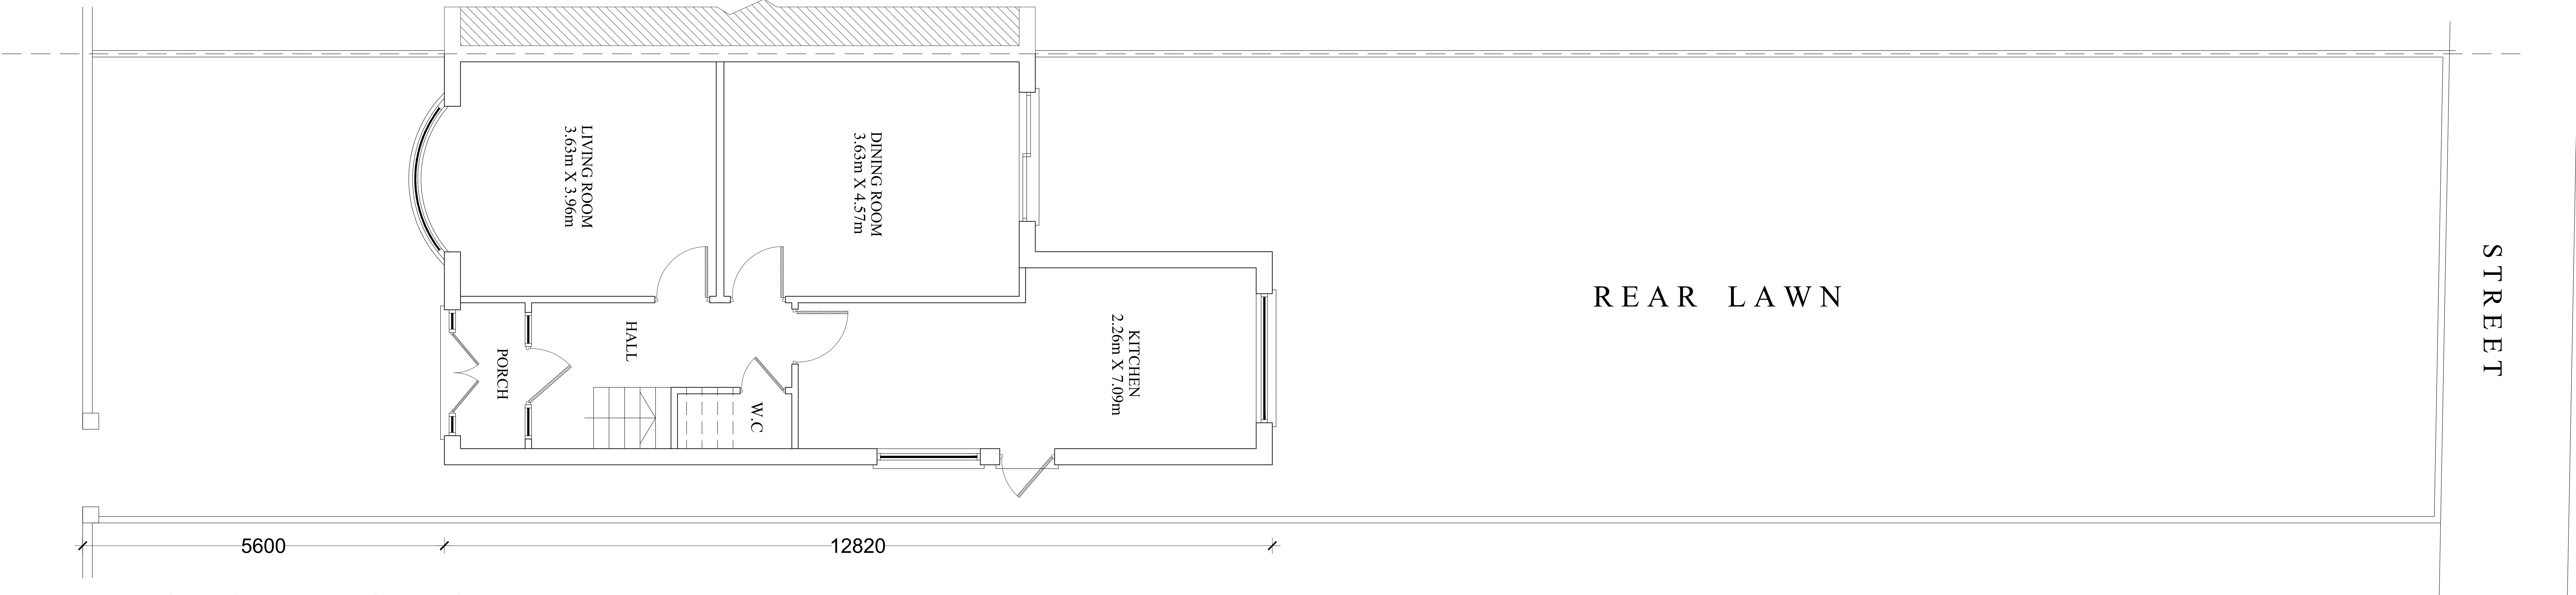

EXISTING BUILDING LAYOUT PLAN