


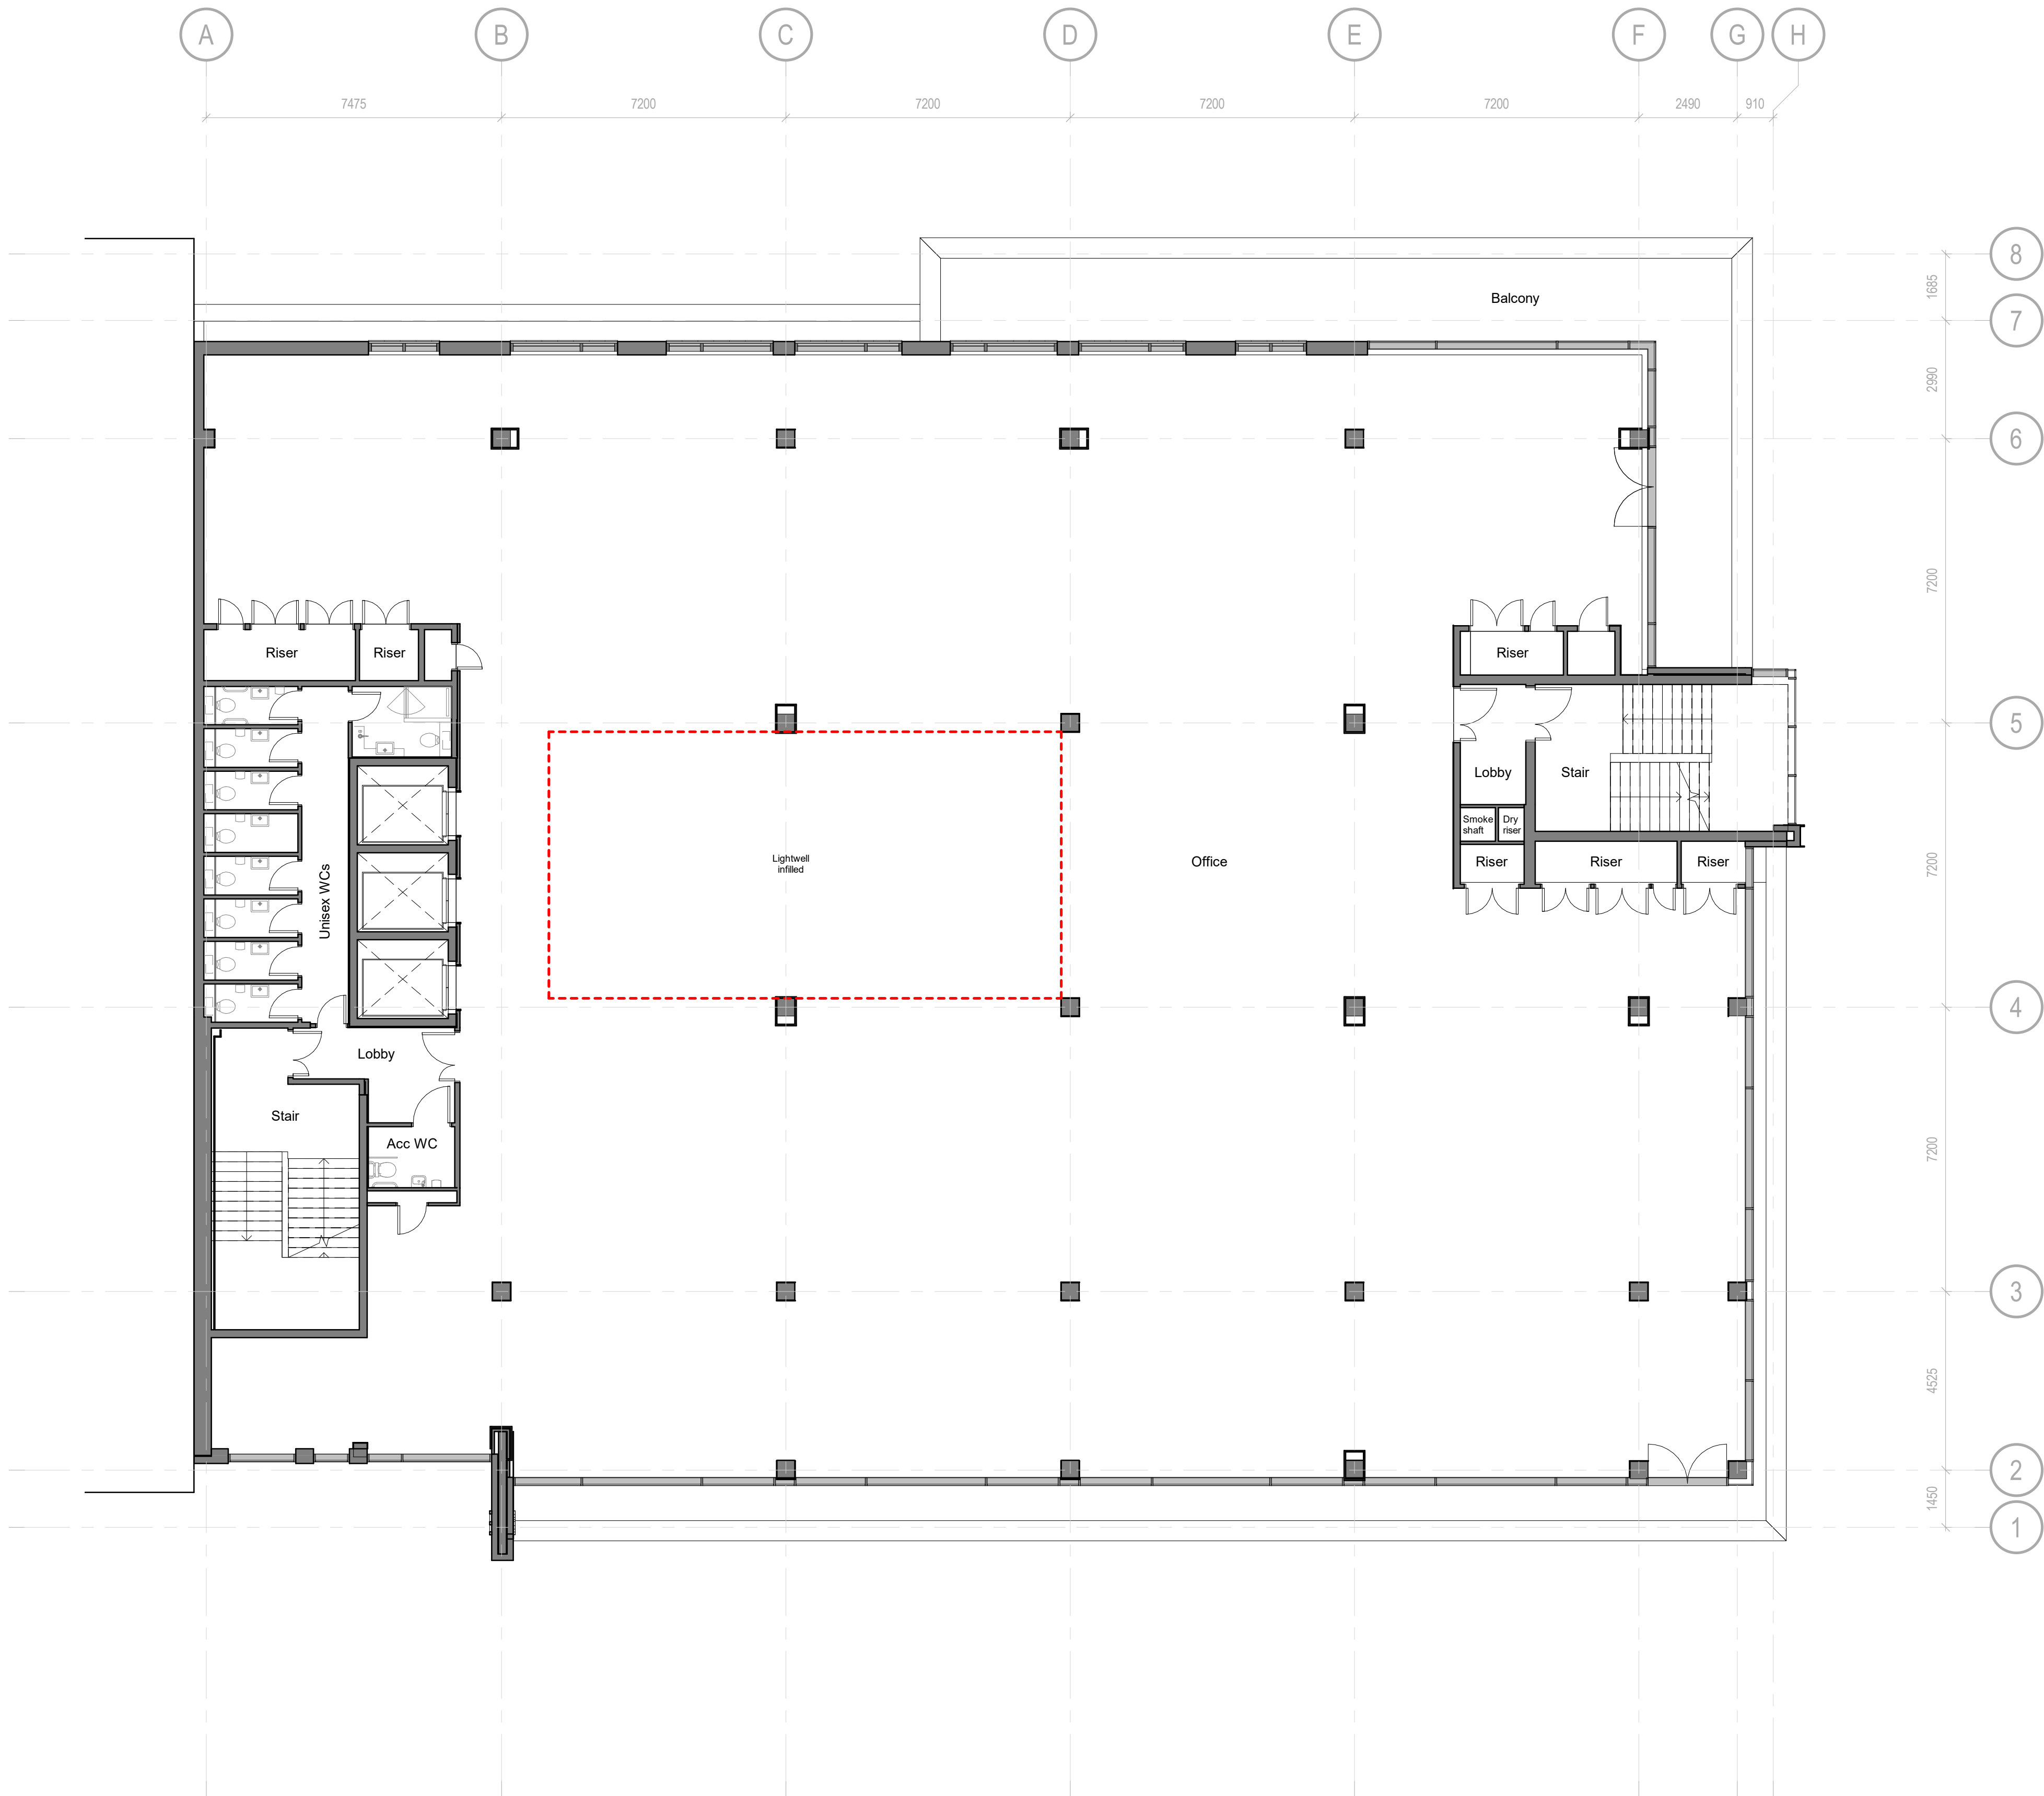


Notes

Do not scale from this drawing.

All dimensions are to be checked prior to construction and any discrepancies are to be identified to the Architect.

Copyright reserved.

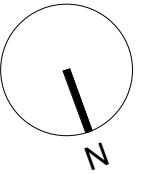

P1	21/10/22	Issued for planning	GL	
Revisions				
Purpose		Status Code		
PLANNING		S4		
Client				
OBI				
Project				
17 QUAY STREET MANCHESTER				
Title				
Level 04 Proposed GA plan				
Scale	Size	Date	Drawn	Checked
1 : 100	A1	07/10/22	GL	NS

3DReid

www.3DReid.com

Architecture Interiors Masterplanning

3D

REID

Drawing No.

220022-3DR-ZZ-04-DR-A-08206

Rev.

P1

Time Stamp: 21/10/2022 15:54:02