


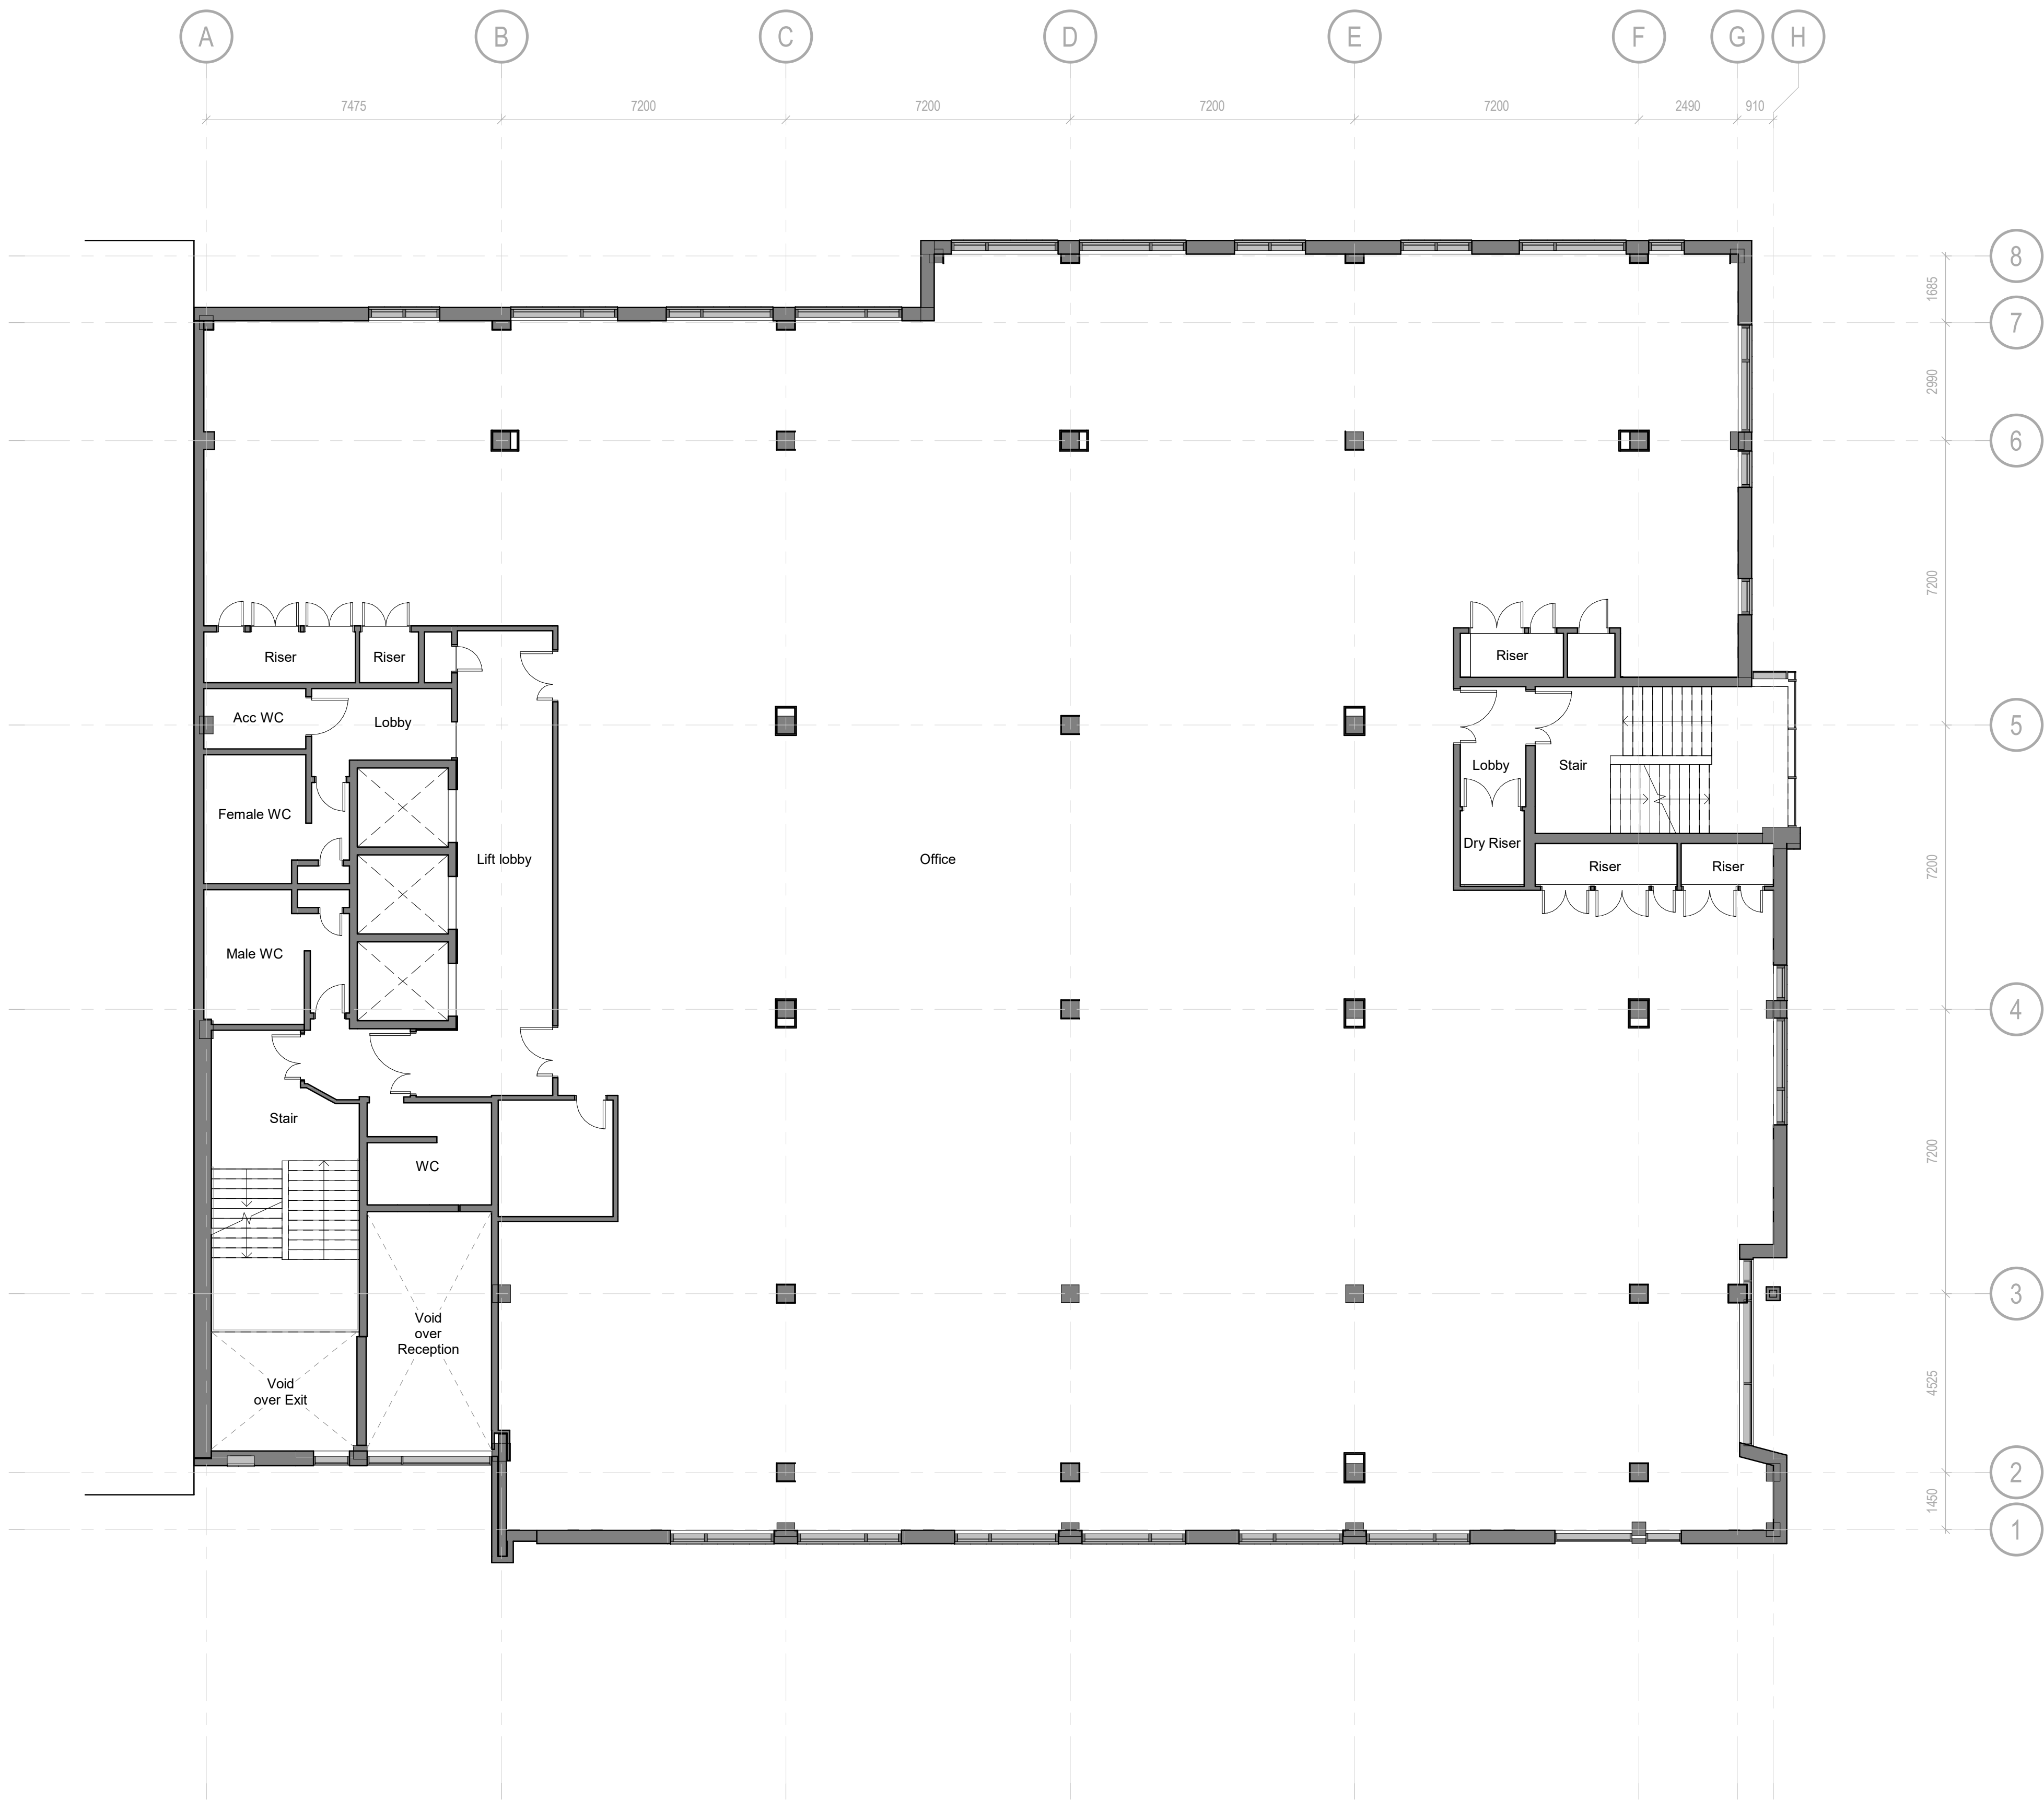

Notes

Do not scale from this drawing.

All dimensions are to be checked prior to construction and any discrepancies are to be identified to the Architect.

Copyright reserved.

P1	21/10/22	Issued for planning	GL
Revisions			
Purpose		Status Code	
PLANNING		S4	
Client			
OBI			
Project			
17 QUAY STREET MANCHESTER			
Title			
Level 02 Existing GA plan			
Scale	Size	Date	Drawn
1 : 100	A1	07/10/22	GL
Checked			NS

3DReid
www.3DReid.com
Architecture Interiors Masterplanning



Drawing No. 220022-3DR-ZZ-02-DR-A-08104 Rev. P1