


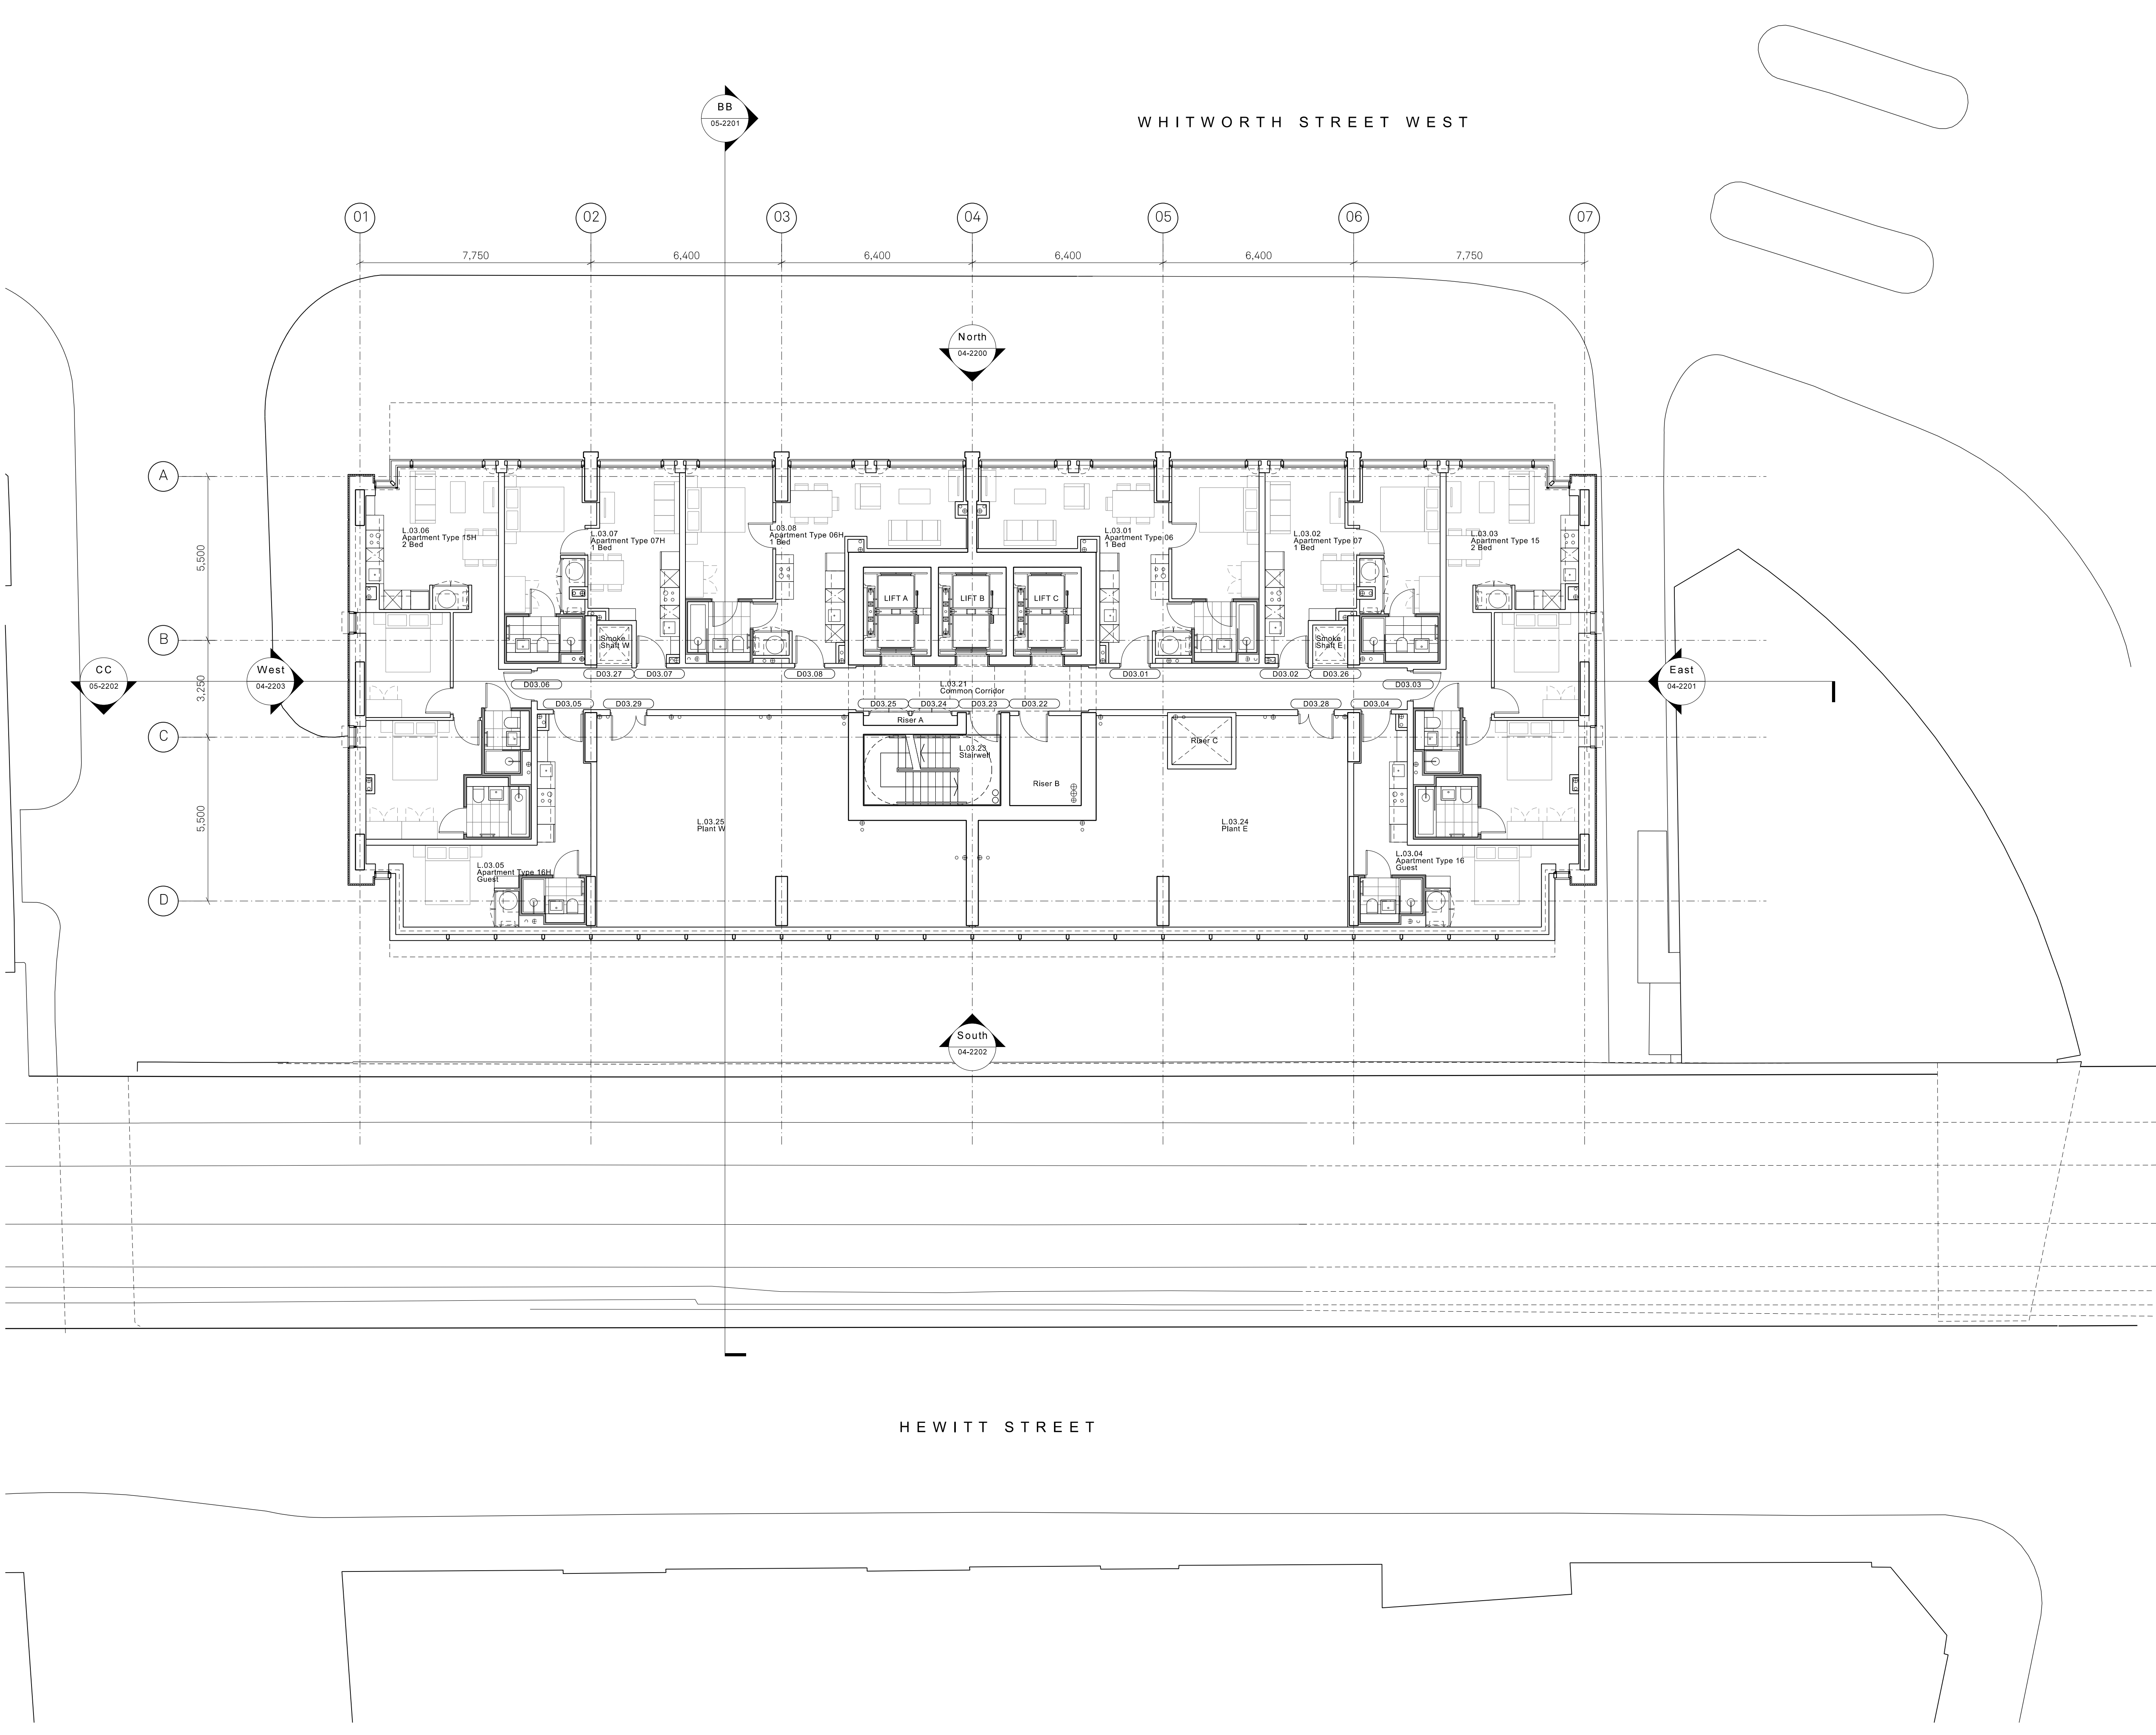

Copyright of this drawing is vested in Jon Matthews Architects and must not be copied or reproduced without written consent. Signed dimensions only are to be taken from this drawing. Do not copy from this drawing.

All dimensions must be taken from the drawings and are responsible for taking and checking all dimensions related to their work. Jon Matthews Architects are to be advised of any variation between drawings and site conditions.

Electronic copies of drawings should be read only and should not be used for construction. All alterations and corrections should be made only from these signed drawings, not from the drawings.

CONSTRUCTION - It is considered that the proposed works are within the scope of a competent person and as such no further reports have been identified other than relevant Key Structural Designers Data Assessment.

Key Plans

Z	22.08.22	Issued for planning
Y	17.06.22	Issued for planning
X	09.05.22	Updated flat layout to work with east and west elevations
W	22.04.22	Issued for Information
V	30.03.22	Southern Facade Updated, layouts justified to suit & refuse chute removed
U	16.03.22	Issued for Information
T	28.02.22	Issued for Information
S	18.02.22	Issued for Information, Bathroom types consolidated, Associated GA adjustments

Rev.	Date	Details