


All dimensions are to be checked on site, any discrepancies are to be reported to the Architect before work commences. Do not scale from this drawing.

This drawing is to be read in conjunction with all relevant consultants and specialists drawings / documents, any discrepancies are to be reported to the Architect before the affected work commences.

All structural components shown are indicative only. Details / calculations of structural members are to be provided by the Structural Engineer.

This drawing is copyright.

A	First Issue	05/09/2022
B	General Amendments following meeting with the client on 05/09/22	05/09/2022
C	General Amendments	06/09/2022

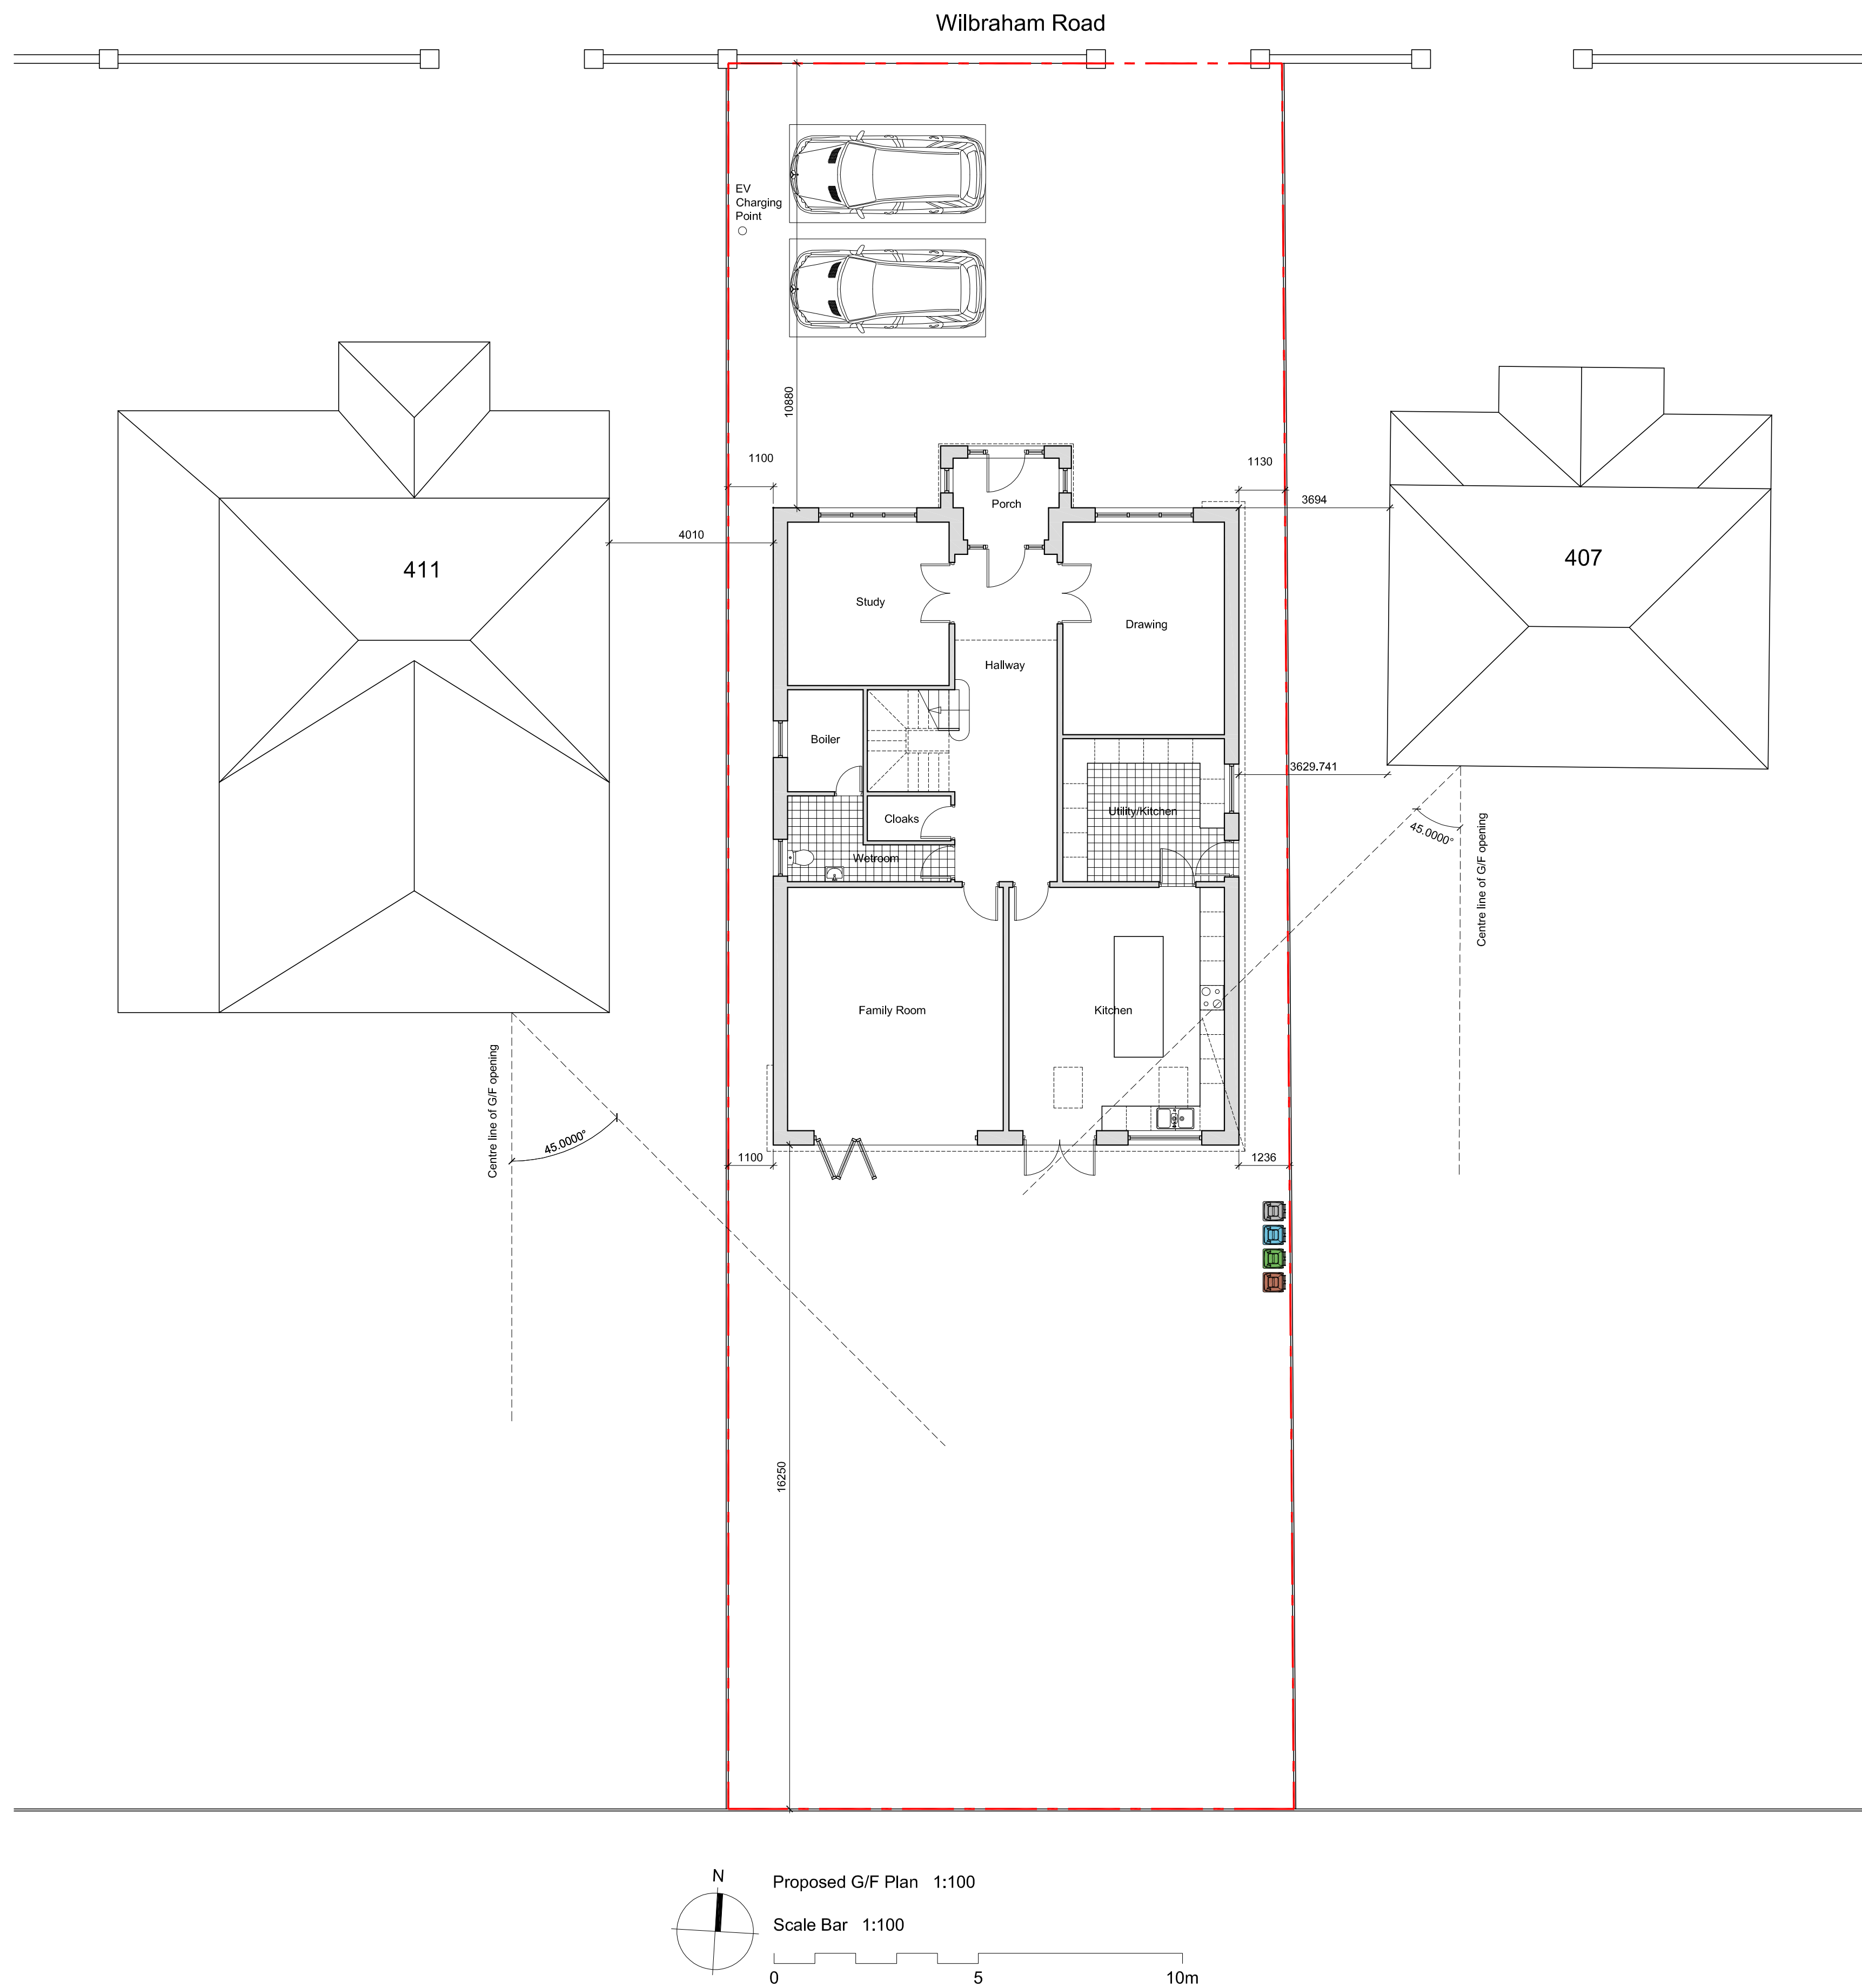

T+A Tang & Associates Ltd
Chartered Architects

Tel : 0161 877 9587 10/F, 1 City Approach, Albert Street,
Eccles, Manchester, M30 0BS, UK
e-mail: barrytang@tangassociates.co.uk

Client:

Mr. Tayyab Akhlaq

Project:

409 Wilbraham Road, Manchester, M21 0UT

Drawing Title:

Proposed G/F Plan

Scale:

1:100@ A1

Date:

September 2022

Drawing No:

9813/111

Revision:

C