

THIS DRAWING, OR ANY PART THEREOF, MAY NOT BE COPIED, TRANSMITTED OR DISCLOSED TO ANY THIRD PARTY OR UNAUTHORISED PERSON WITHOUT THE PRIOR WRITTEN PERMISSION OF GILLING DOD ARCHITECTS.

THIS DRAWING IS TO BE READ IN CONJUNCTION WITH ALL OTHER RELEVANT DRAWINGS PREPARED BY CONSULTANTS AND SUB-CONTRACTORS.

REPORT ANY DISCREPANCIES TO THE ARCHITECT OR REPRESENTATIVES THEREOF.


© ALL RIGHTS RESERVED. NO PART OF THIS DRAWING MAY BE REPRODUCED OR TRANSMITTED IN ANY FORM OR BY ANY MEANS WITHOUT THE WRITTEN PERMISSIONS OF THE COPYRIGHT HOLDER.

ONCE PRINTED AND DISTRIBUTED THIS DOCUMENT IS ASSUMED UNCONTROLLED.

DO NOT SCALE FROM THIS DRAWING. WORK ONLY TO PRINTED DIMENSIONS.


Department Legend

- Adult Acute
- Arrival zone/Entrance & Visiting
- Circulation
- Clinical area & Support rooms
- Communication
- FM
- Office Facilities
- PICU
- S136 & Seclusion Suites
- Shared therapies
- Staff facilities
- Treatment Suite

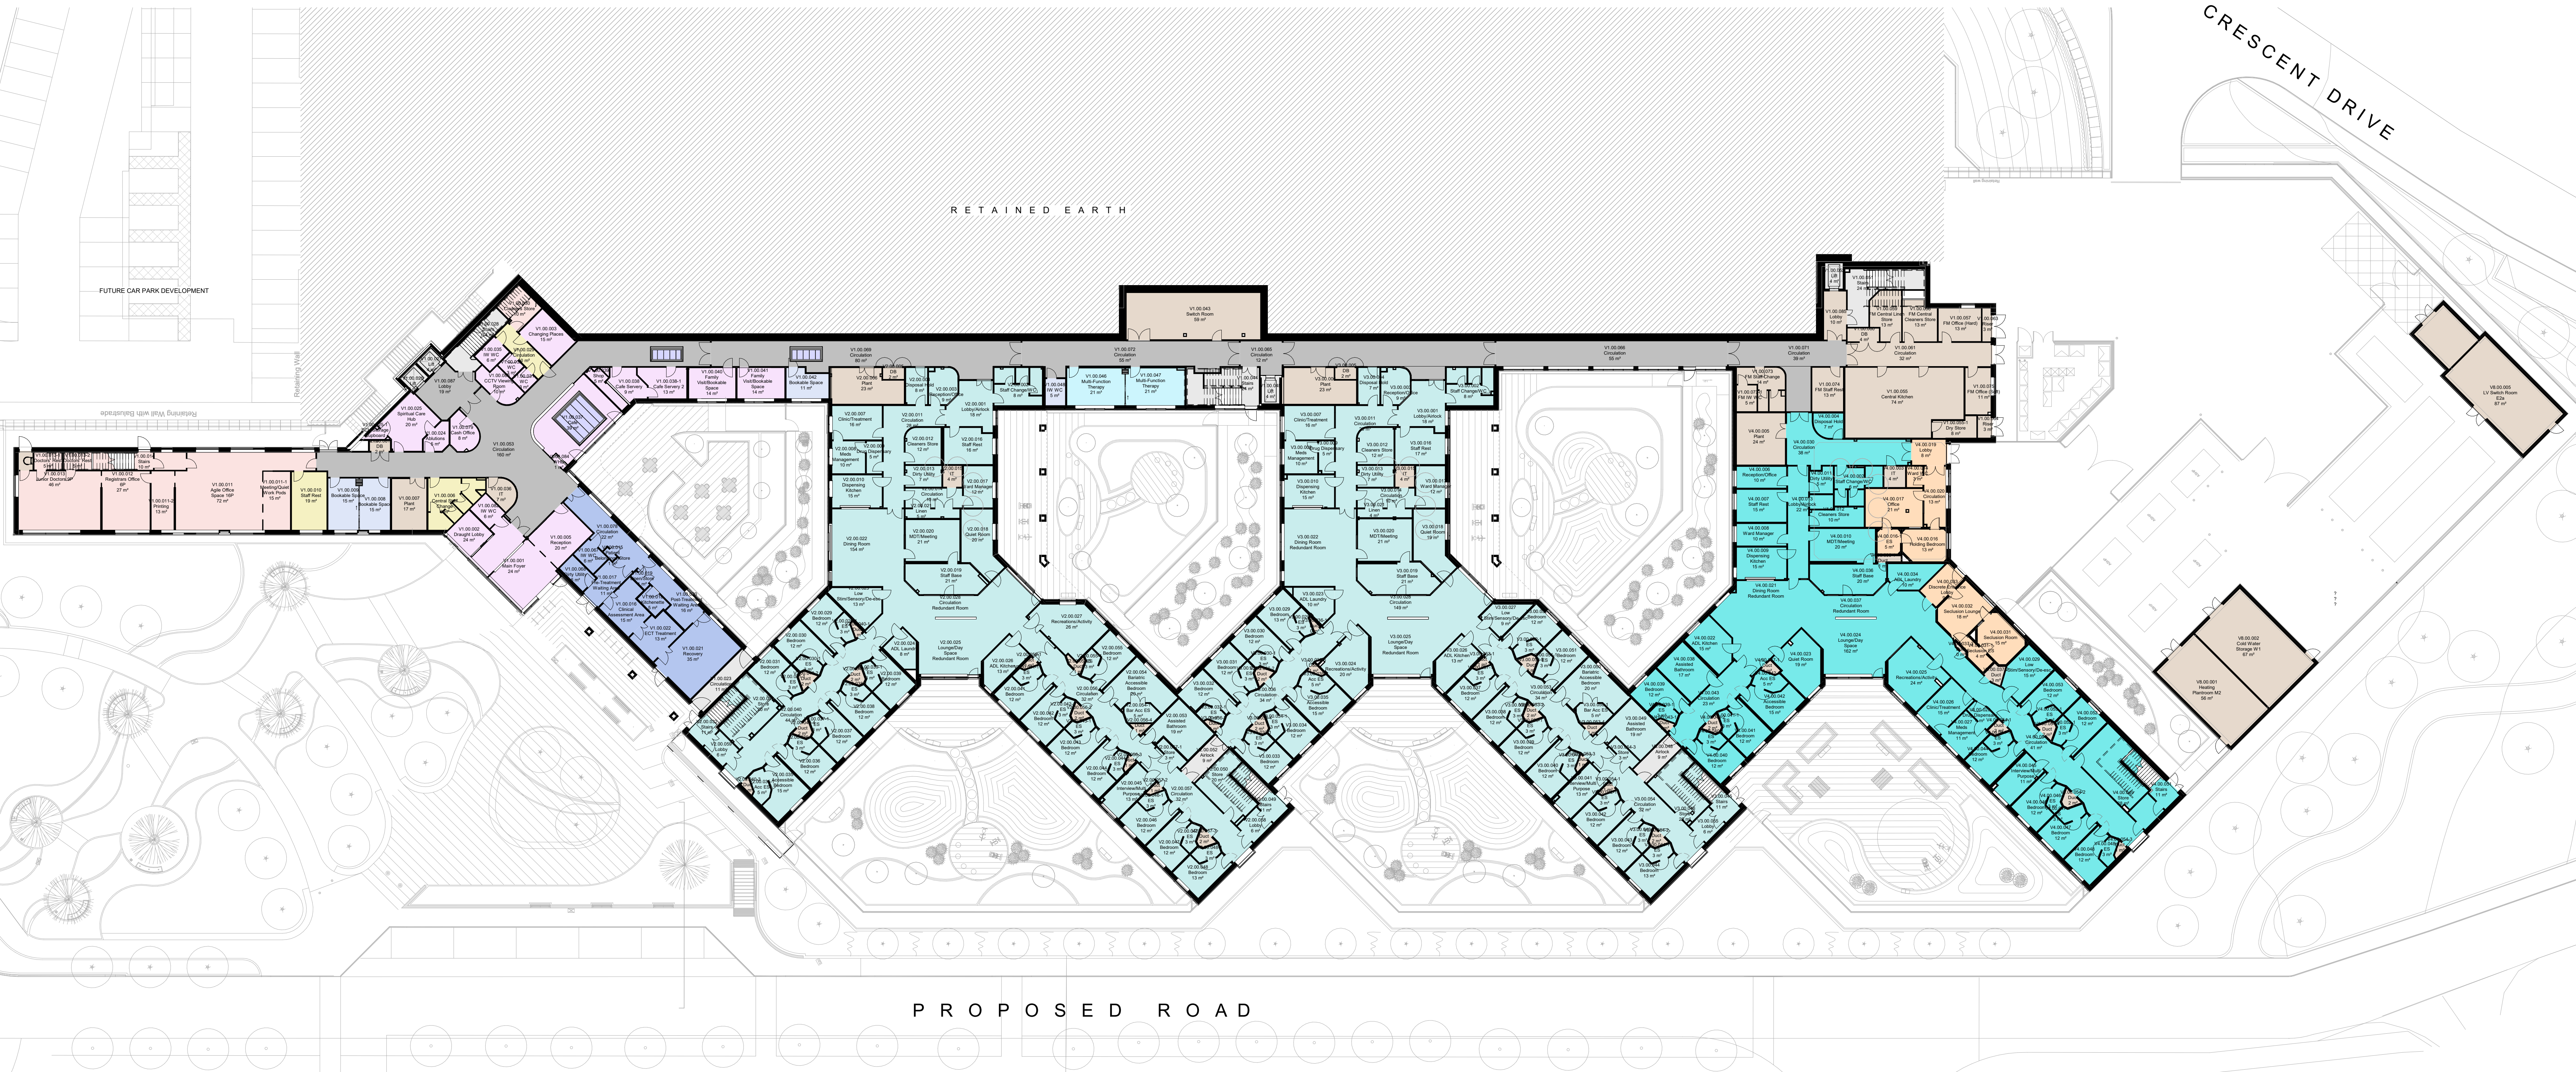

1 Lower Ground Floor
1 : 250

PO4	JS	Revised Entrance	14/06/22
PO3	DP	Revised FM yard layout	11/04/22
PO2	DP	Issued for Stage 4	10/1/2021
PO1	HT	Issued for Planning	28/09/20
Rev	By	Description	Date

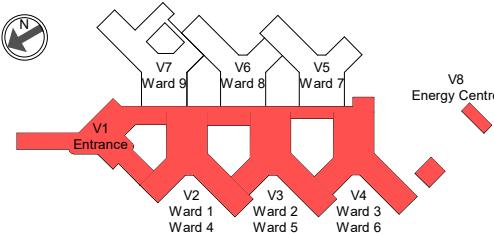

The Cruck Barn, Duxbury Park, Chorley, Lancashire. PR7 4AT
t: 01257 260070 f: 01257 260071

Client Name: **NHS**
Greater Manchester Mental Health NHS Foundation Trust

PSCP: **IHP** Integrated Health Projects by **VINCE** **WALSH**

Site Name:
Land at Trust HQ building, North Manchester General Hospital

Project Name:
North View

Drawing Title:
Planning - Proposed Lower Ground Floor GA

Project No: 8360	Sheet Size: A0	Scale: 1 : 250	Purpose of Issue: Planning
Drawn by: KW	Checked by: RG	Approved by: AA	Revision: PO4
Suitability: For Information	Drawing Number: NMGNPH-GDA-ZZ-00-DR-A-9001	Status: S2	

2 0 2 4 6 8 10
SCALE 1 : 250
m