
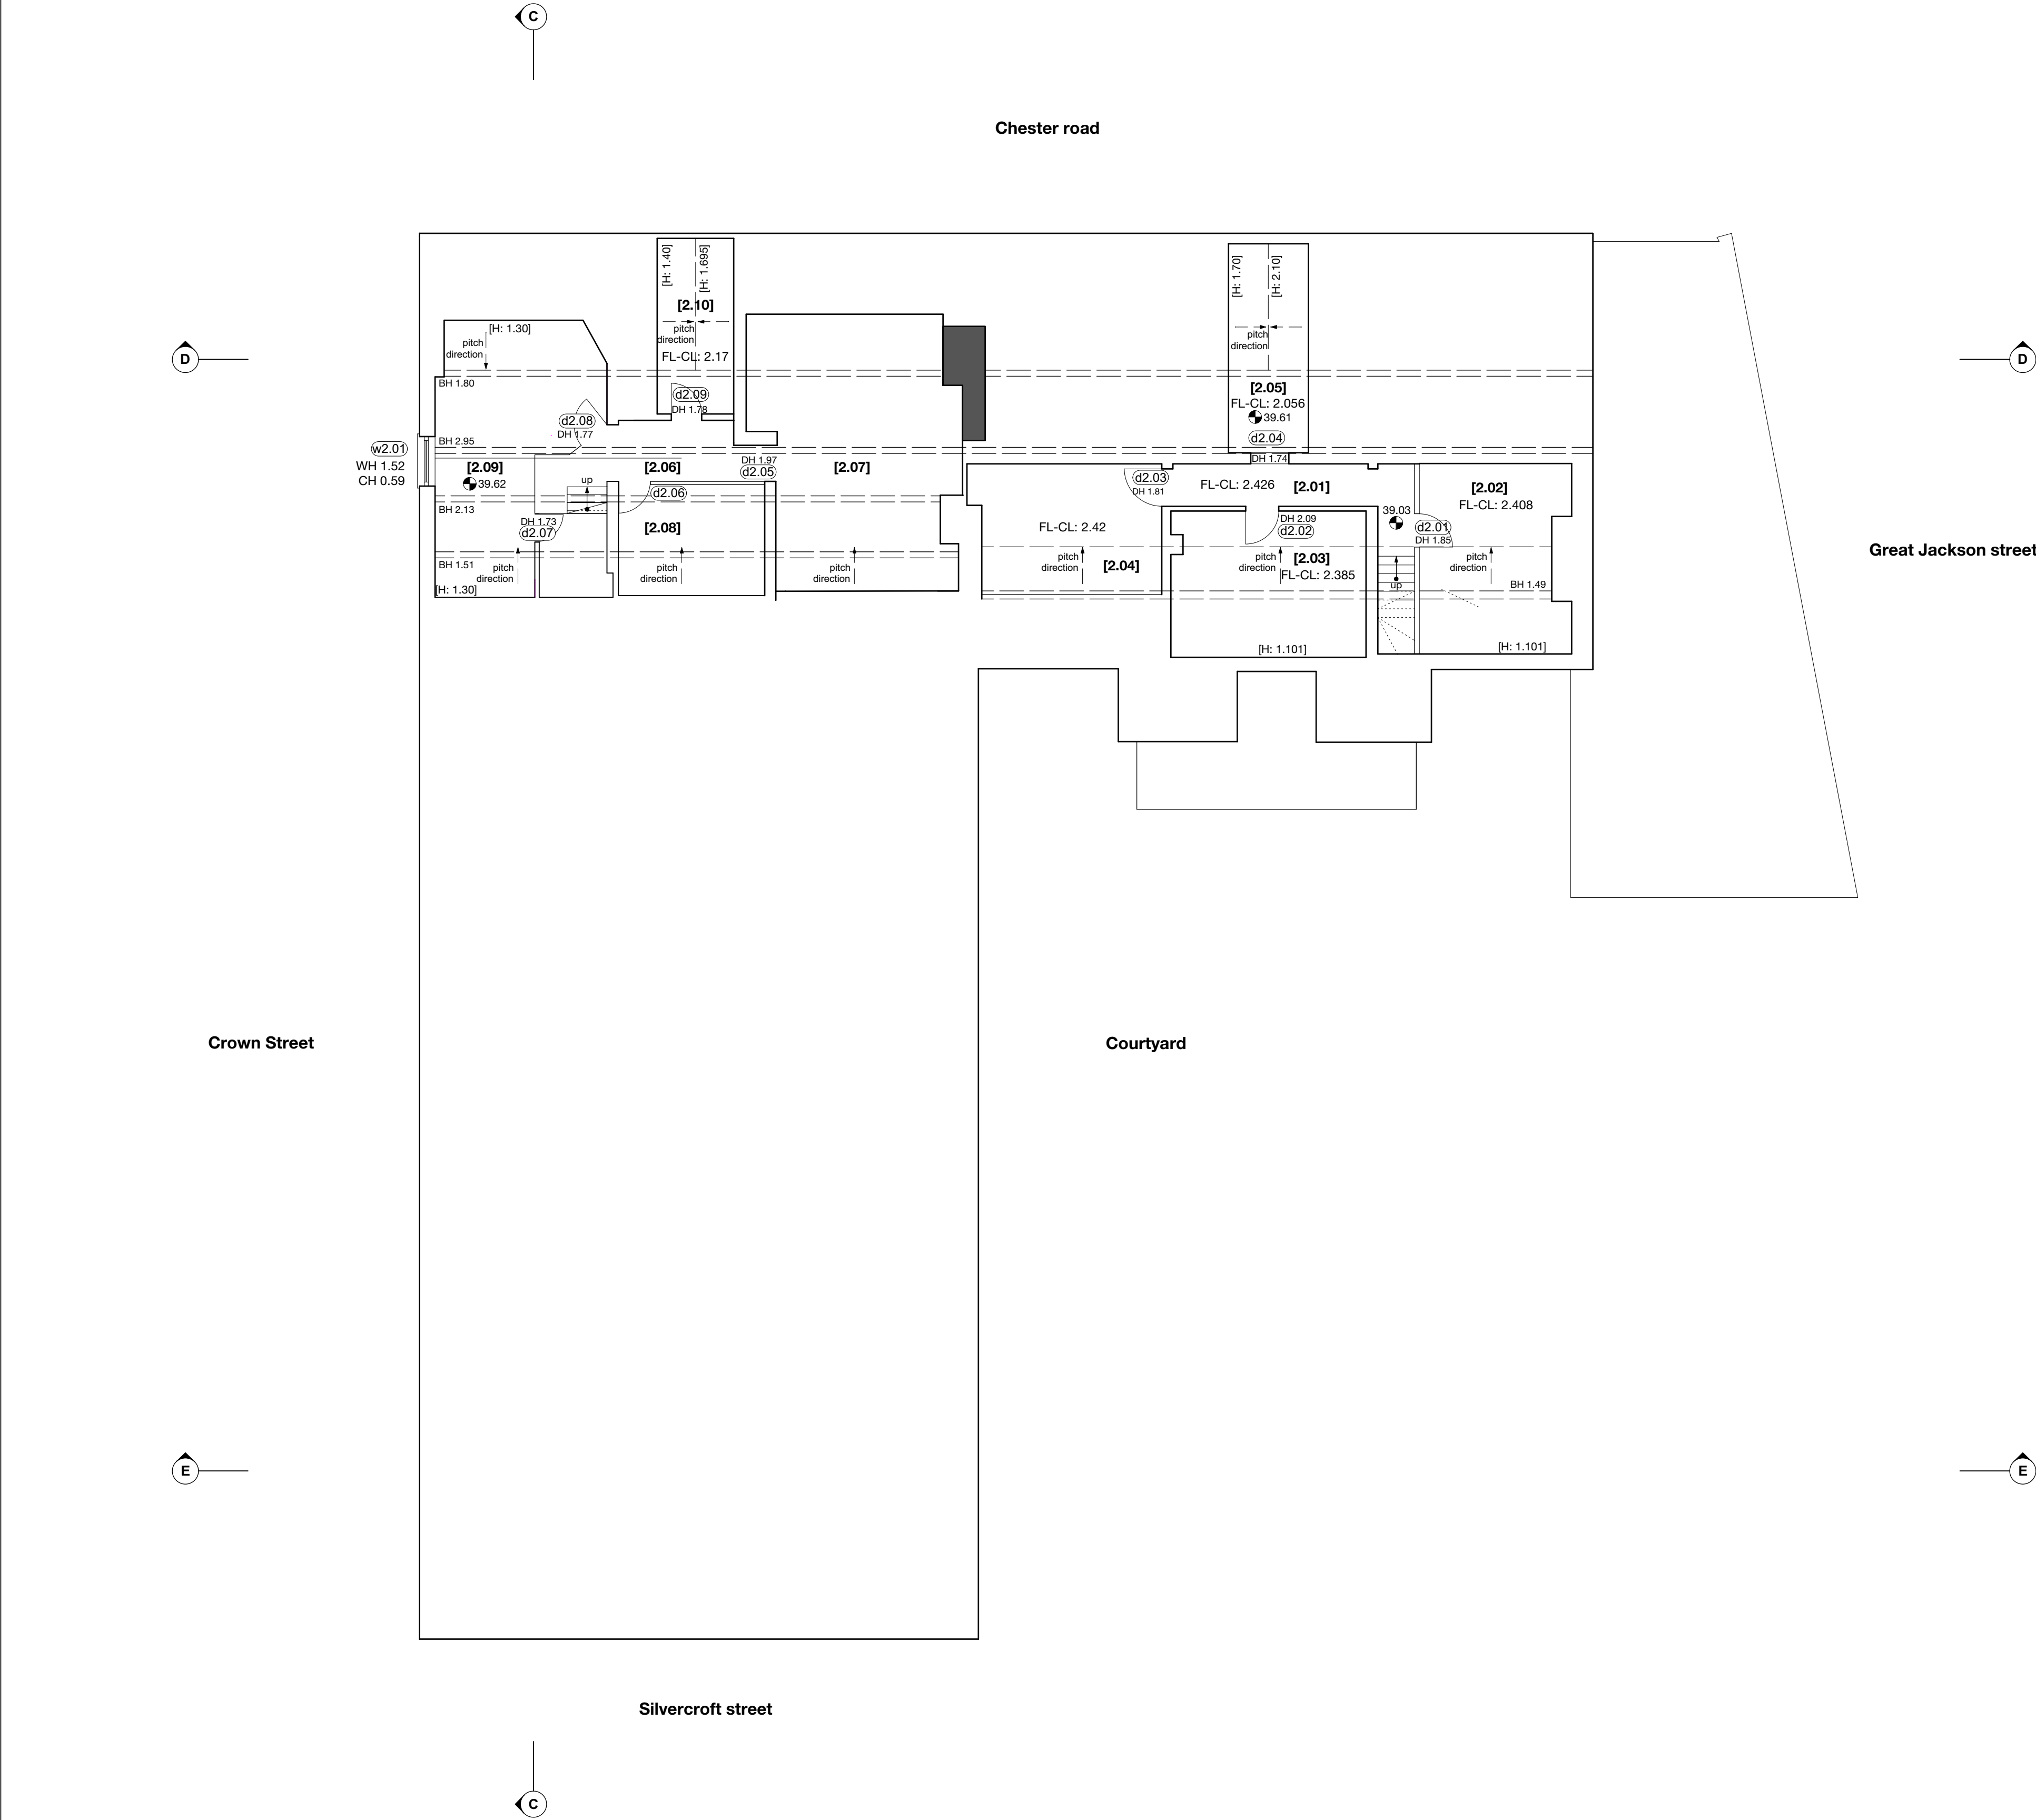


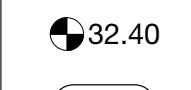

FLOOR PLAN SYMBOLS & ABBREVIATIONS	
BH	BEAM HEIGHT
AH	ARCH HEIGHT
SH	SPRING HEIGHT
CH	CILL HEIGHT
DH	DOOR HEIGHT / OPENING HEIGHT
PD	PITCH DIRECTION
WH.....	WINDW HEIGHT
	ARCHED CEILING
FL-CL	FLOOR TO CEILING HEIGHT
	FLOOR LEVEL
	DOOR REFERENCE
	WINDOW REFERENCE