


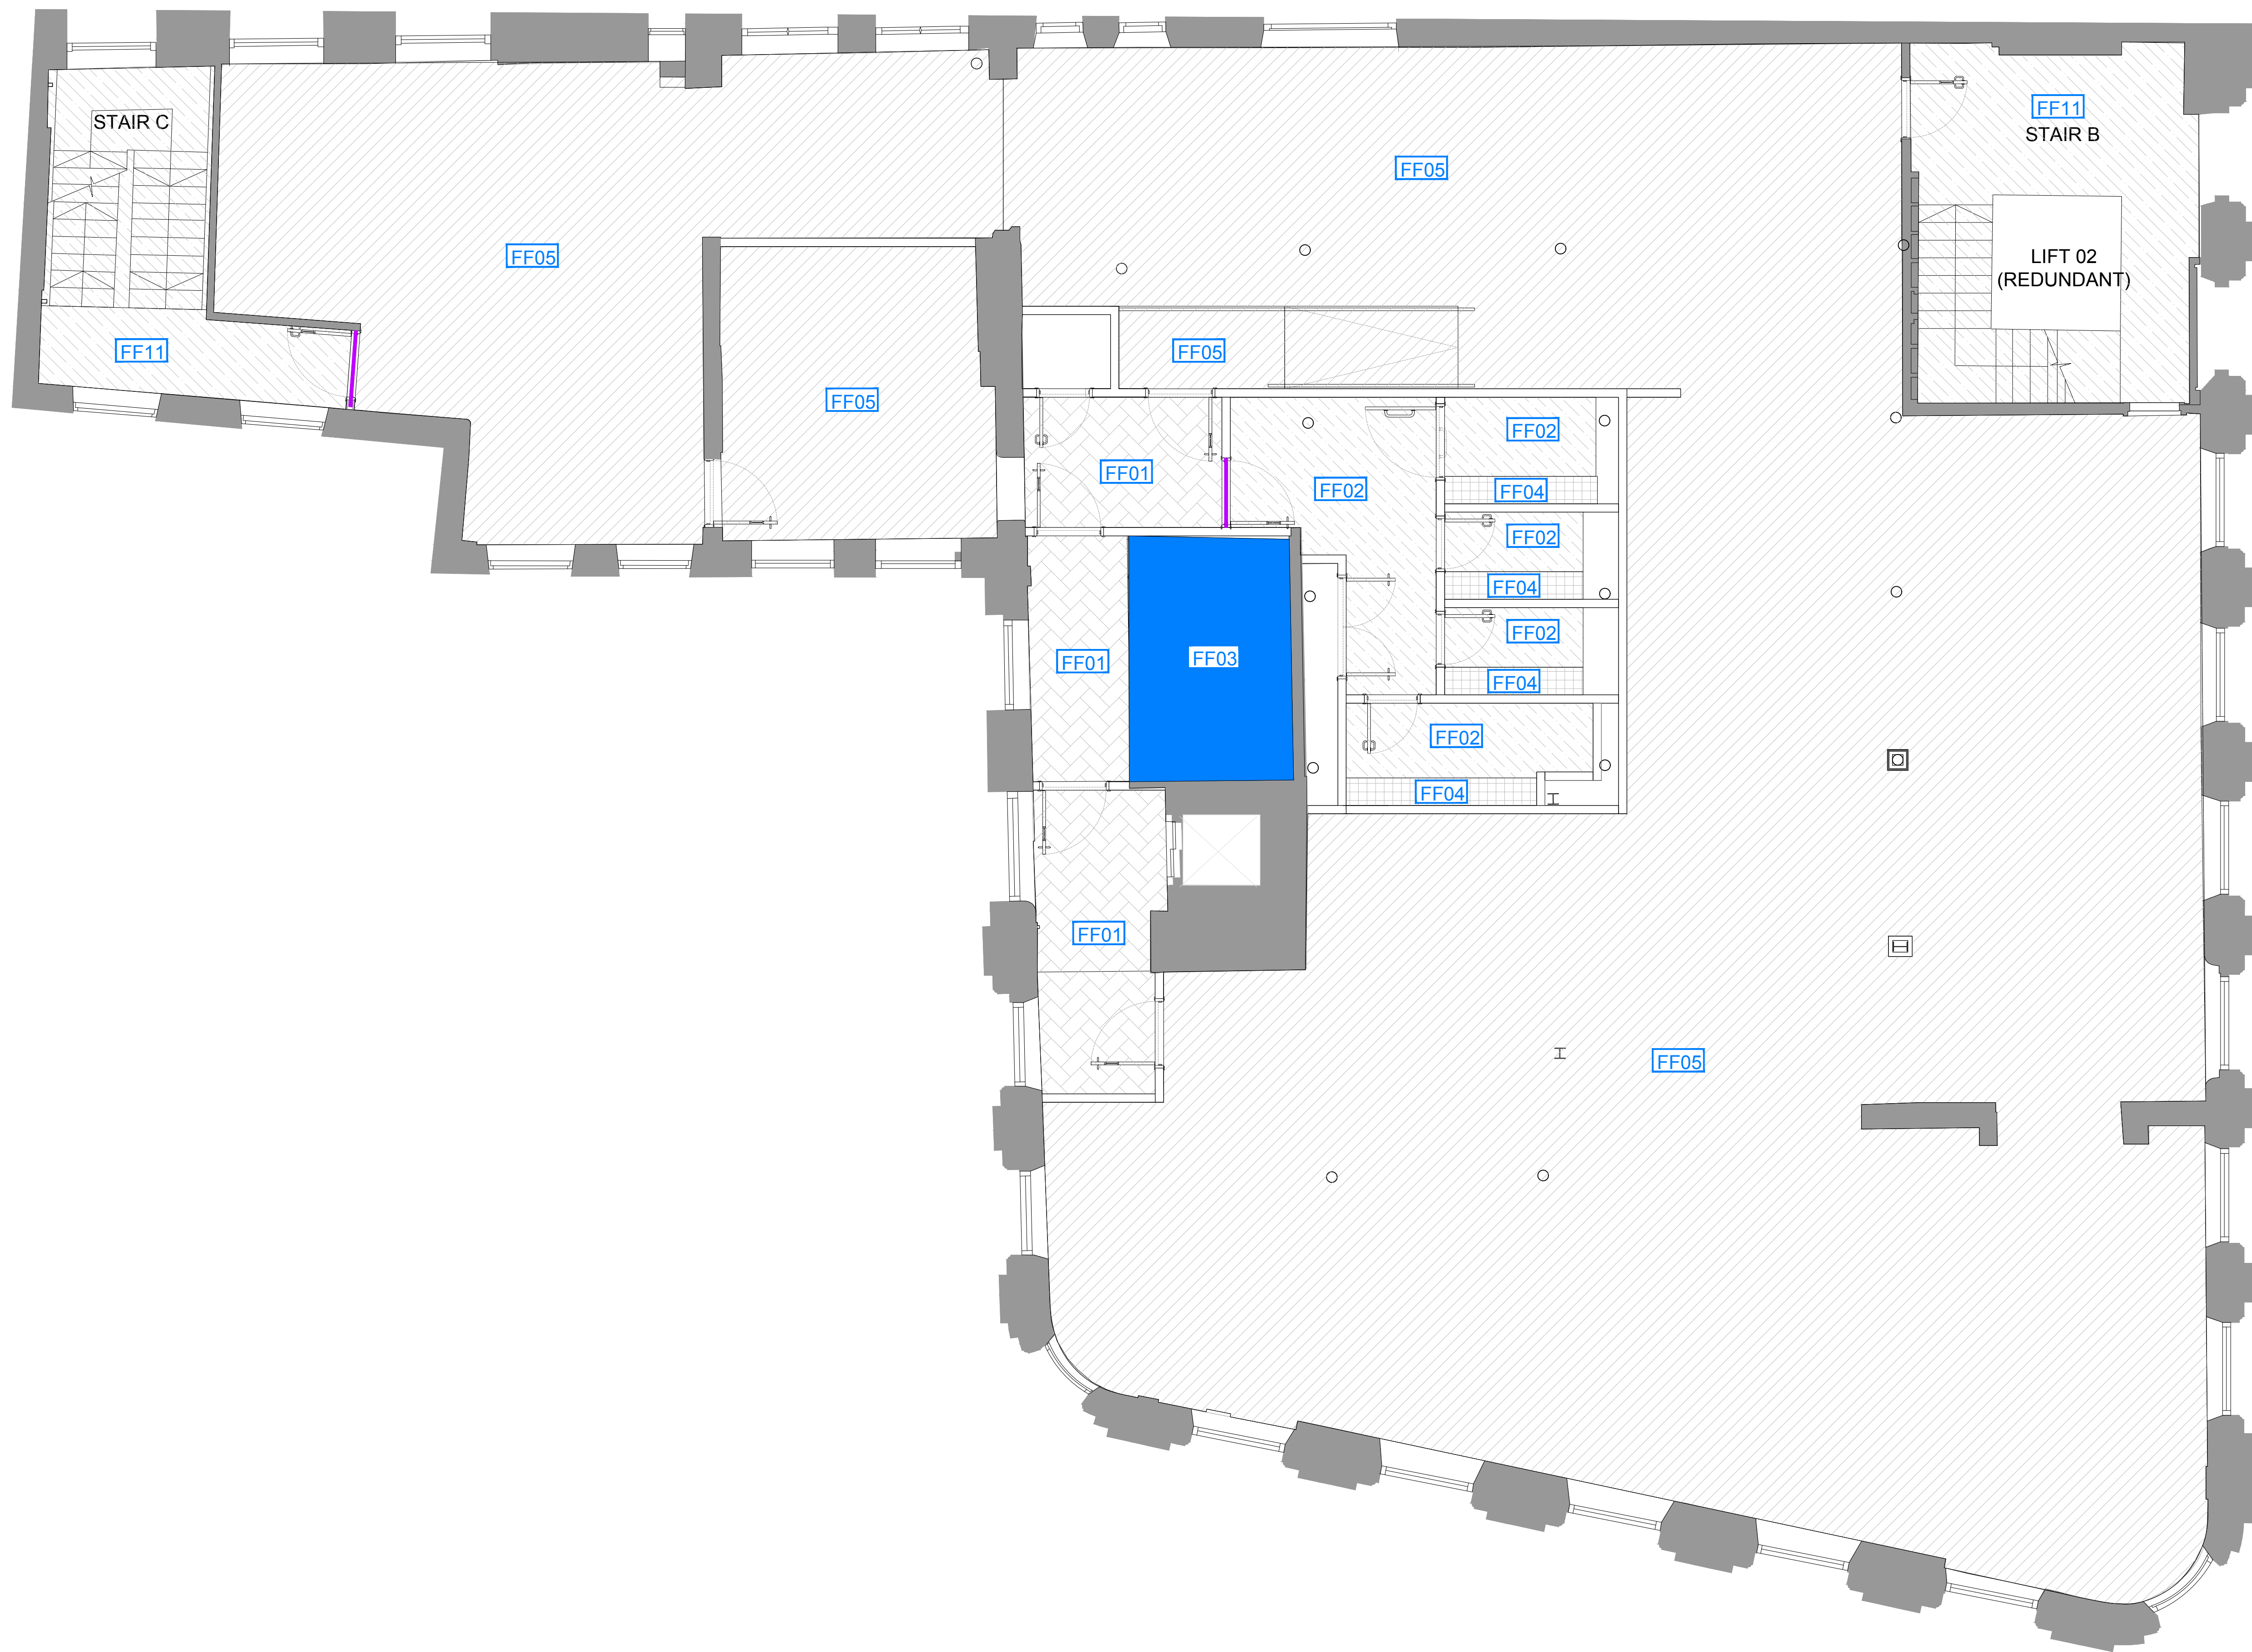

NOTE

DO NOT SCALE OFF DRAWINGS.
WRITTEN DIMENSIONS ONLY.
ALL DIMENSIONS ARE TO BE CHECKED AND
VALIDATED ON SITE BY CONTRACTOR PRIOR
TO CONSTRUCTION.
ANY DISCREPANCIES MUST BE REPORTED
IMMEDIATELY.
DRAWINGS ARE BASED ON LEGACY DRAWINGS
PROVIDED.

FLOOR FINISHES KEY

	FF01	Carpet Plank Tile
	FF02	Grey Tile
	FF03	Stair Tread
	FF04	Black and White Tile
	FF05	Square Carpet Tile
	FF06	Reception Carpet
	FF07	Timber LVT Plank
	FF08	B&W Carpet
	FF09	Vinyl Anti-slip Sheet
	FF10	Barrier Mattwell
	FF11	Make good existing
		Schluter Schiene s/steel floor trim

NOTES

- Drawing to be read in colour.
- All finishes to be laid in strict accordance with manufacturers requirements and specification
- All floor finishes to be flush throughout.
- All under floor fire barriers to be verified by contractor
- All flooring to achieve +36 PTV rating
- Level screeds to be laid as required to enable suitable substrate for flooring
- Diminishing strips may be required between floor thicknesses
- Raised access floors to be adjusted as required to achieve flush finish between floor types
- Movement joints may be required to large areas of floor tiling (joints TBC).
- Floor trims may be required to protect edges of finishes (TBC)

REVISION NOTES DATE

PROJECT NAME

CHAPEL WALKS, MANCHESTER

CLIENT

NORTHSPRING

DOCUMENT TITLE

First Floor Floor Finishes Plan

DOCUMENT NUMBER

1848(43)201

VERSION

--

SCALE

1:50 @ A1

PRODUCTION DATE

07.07.22

ORIGINATOR

AD

ISSUE TYPE


STAGE 3

QA CHECK

QA

INCIGNITO MANCHESTER LTD.

2 BRIDGE STREET
MANCHESTER
M1 2EY
017 202 81 505
info@incognito.co.uk

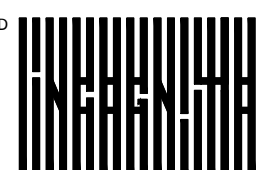

COPYRIGHT - INCIGNITO MANCHESTER LTD 2021

FIRST FLOOR
1:100