


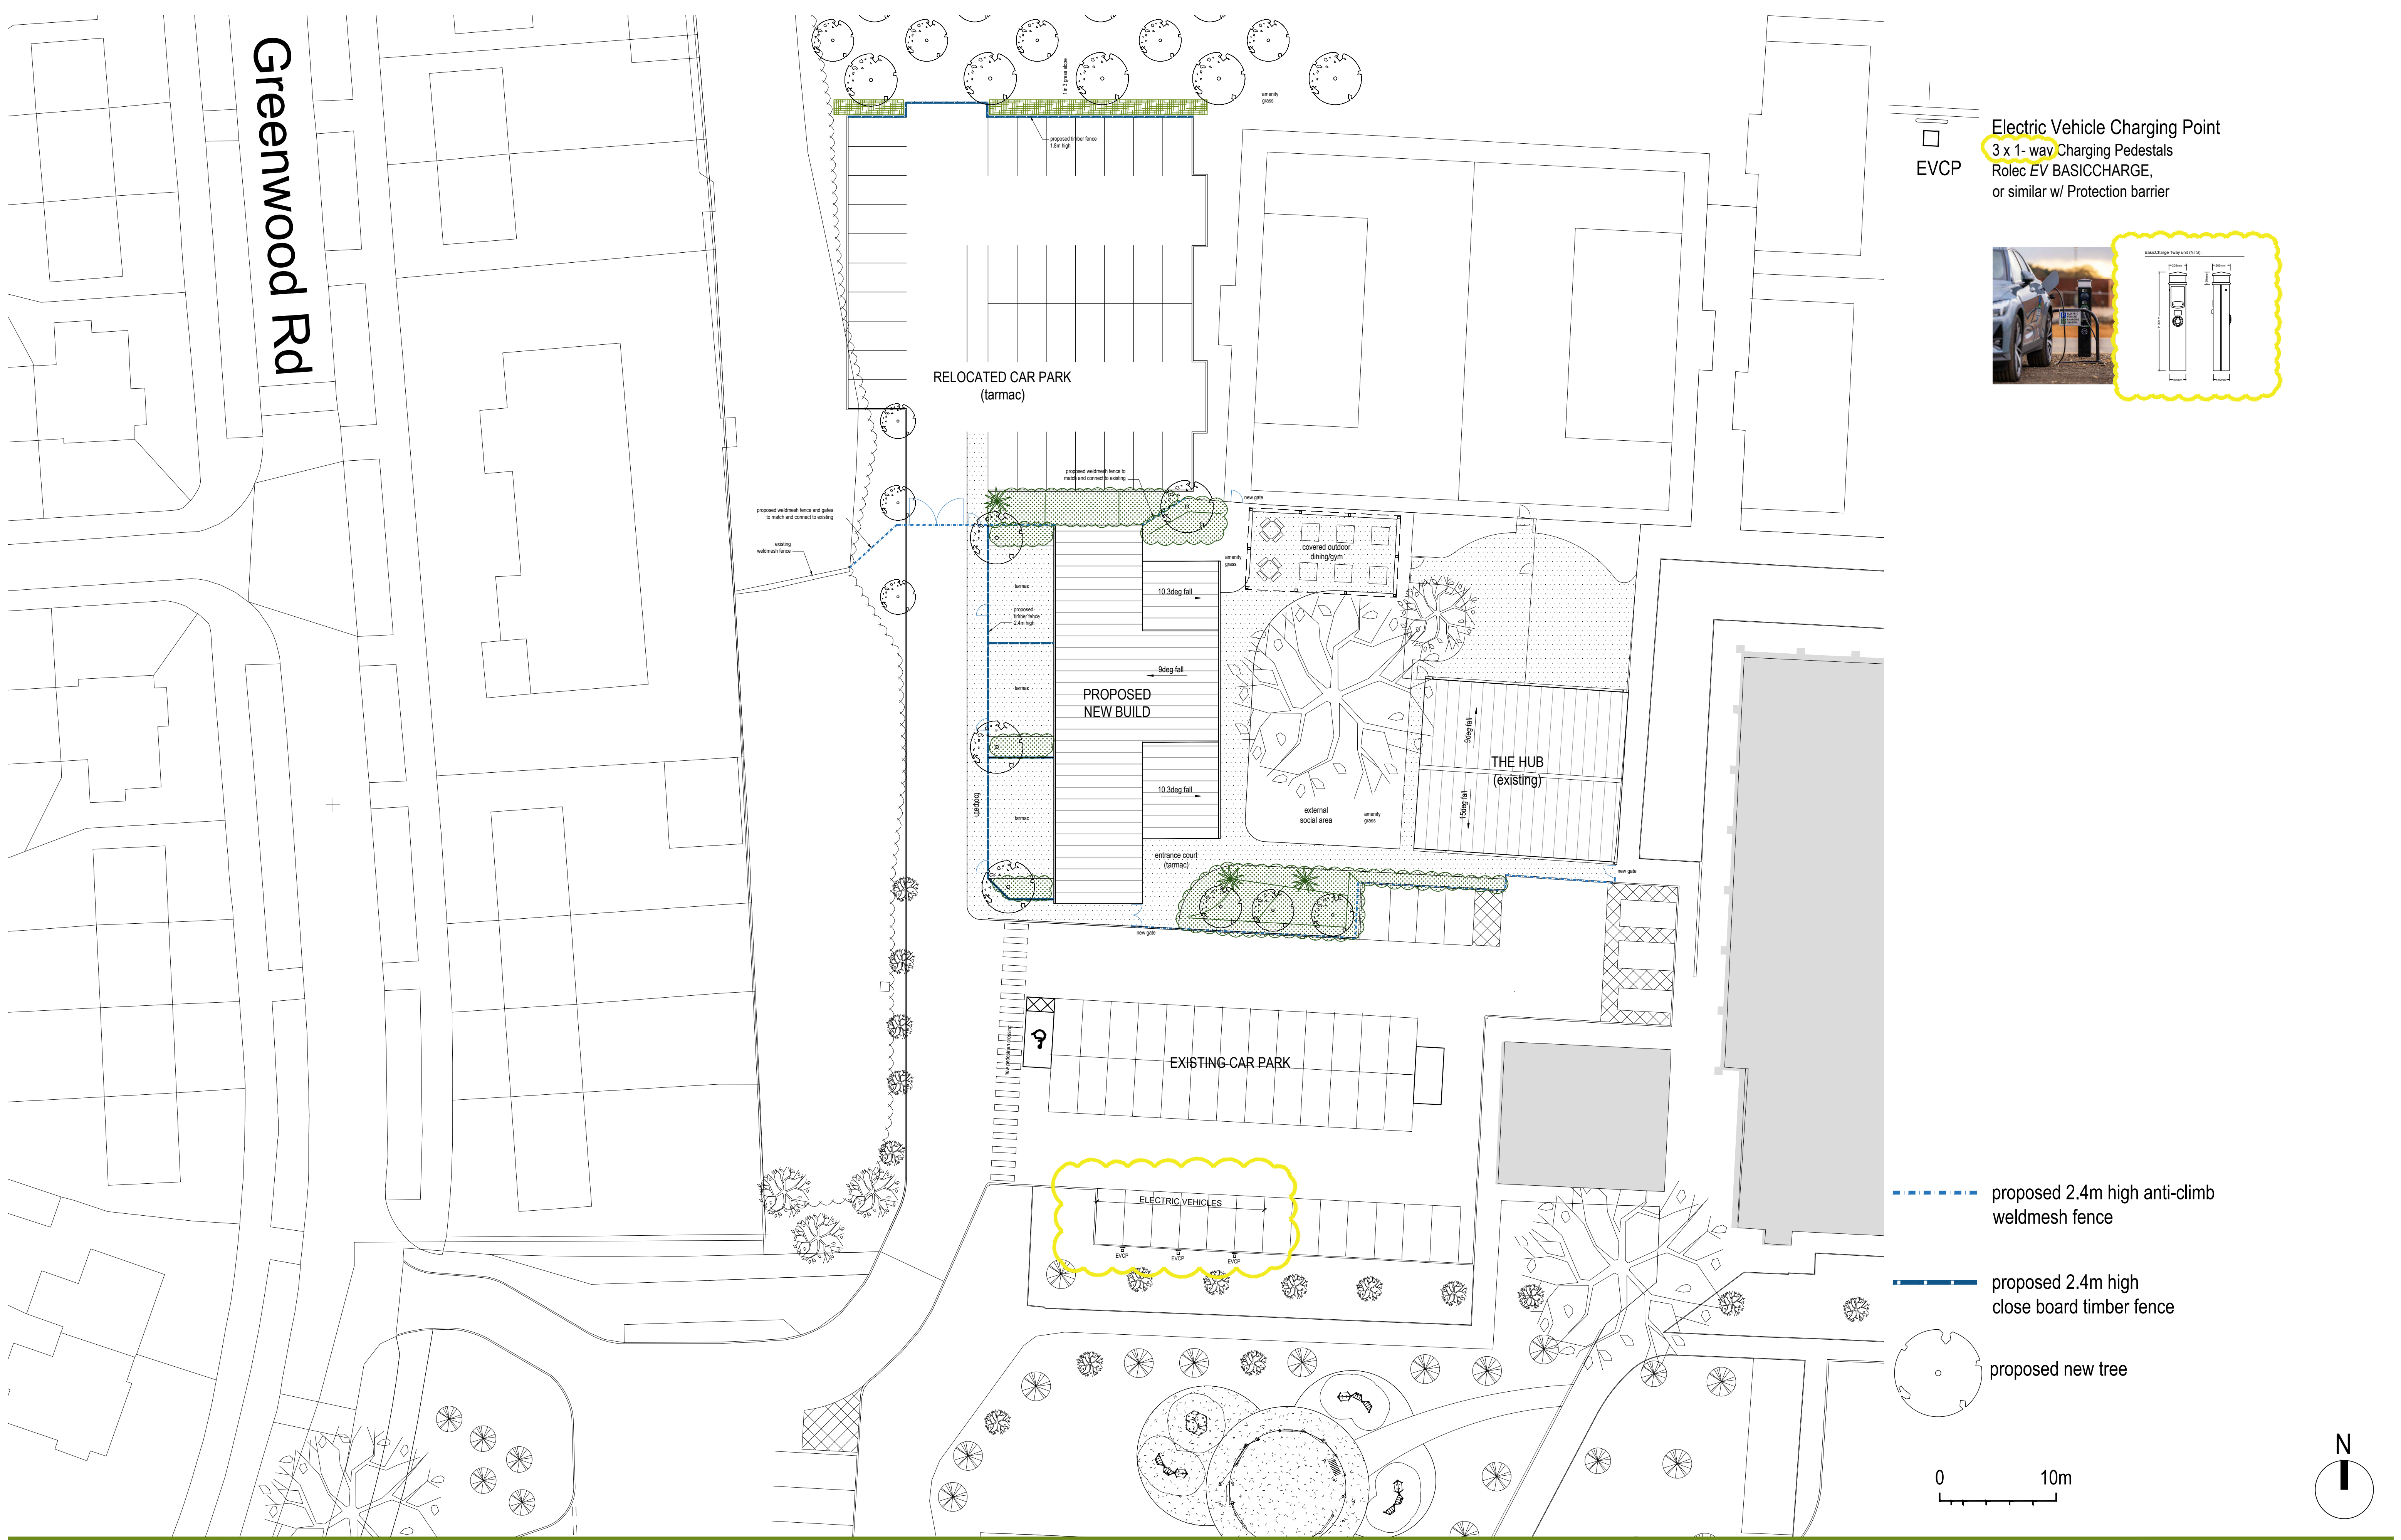

NOTES
Copyright: All rights reserved.
This drawing must not be reproduced without permission.
This drawing must not be scaled. Dimensions are in millimetres unless specified.
Any discrepancies to be brought to the attention of the architect.
This drawing is to be read in conjunction with all relevant Architects, Structural Engineers and Services Engineers drawings and specification.

P4	17/08/2022	EV Charging Points changed to 1 way and moved to diff. bays	PI	RC
P3	06/01/2022	Electric Vehicle Charging Points added	PI	RC
P2	06/05/2022	Revised Car park layout. Issued for Planning	PI	RC
P1	04/04/2022	Issued for Planning	PI	RC
P0	22/03/2022	Issued for Approval	PI	RC
REV	DATE	REVISION NOTE	BY	CHECK