


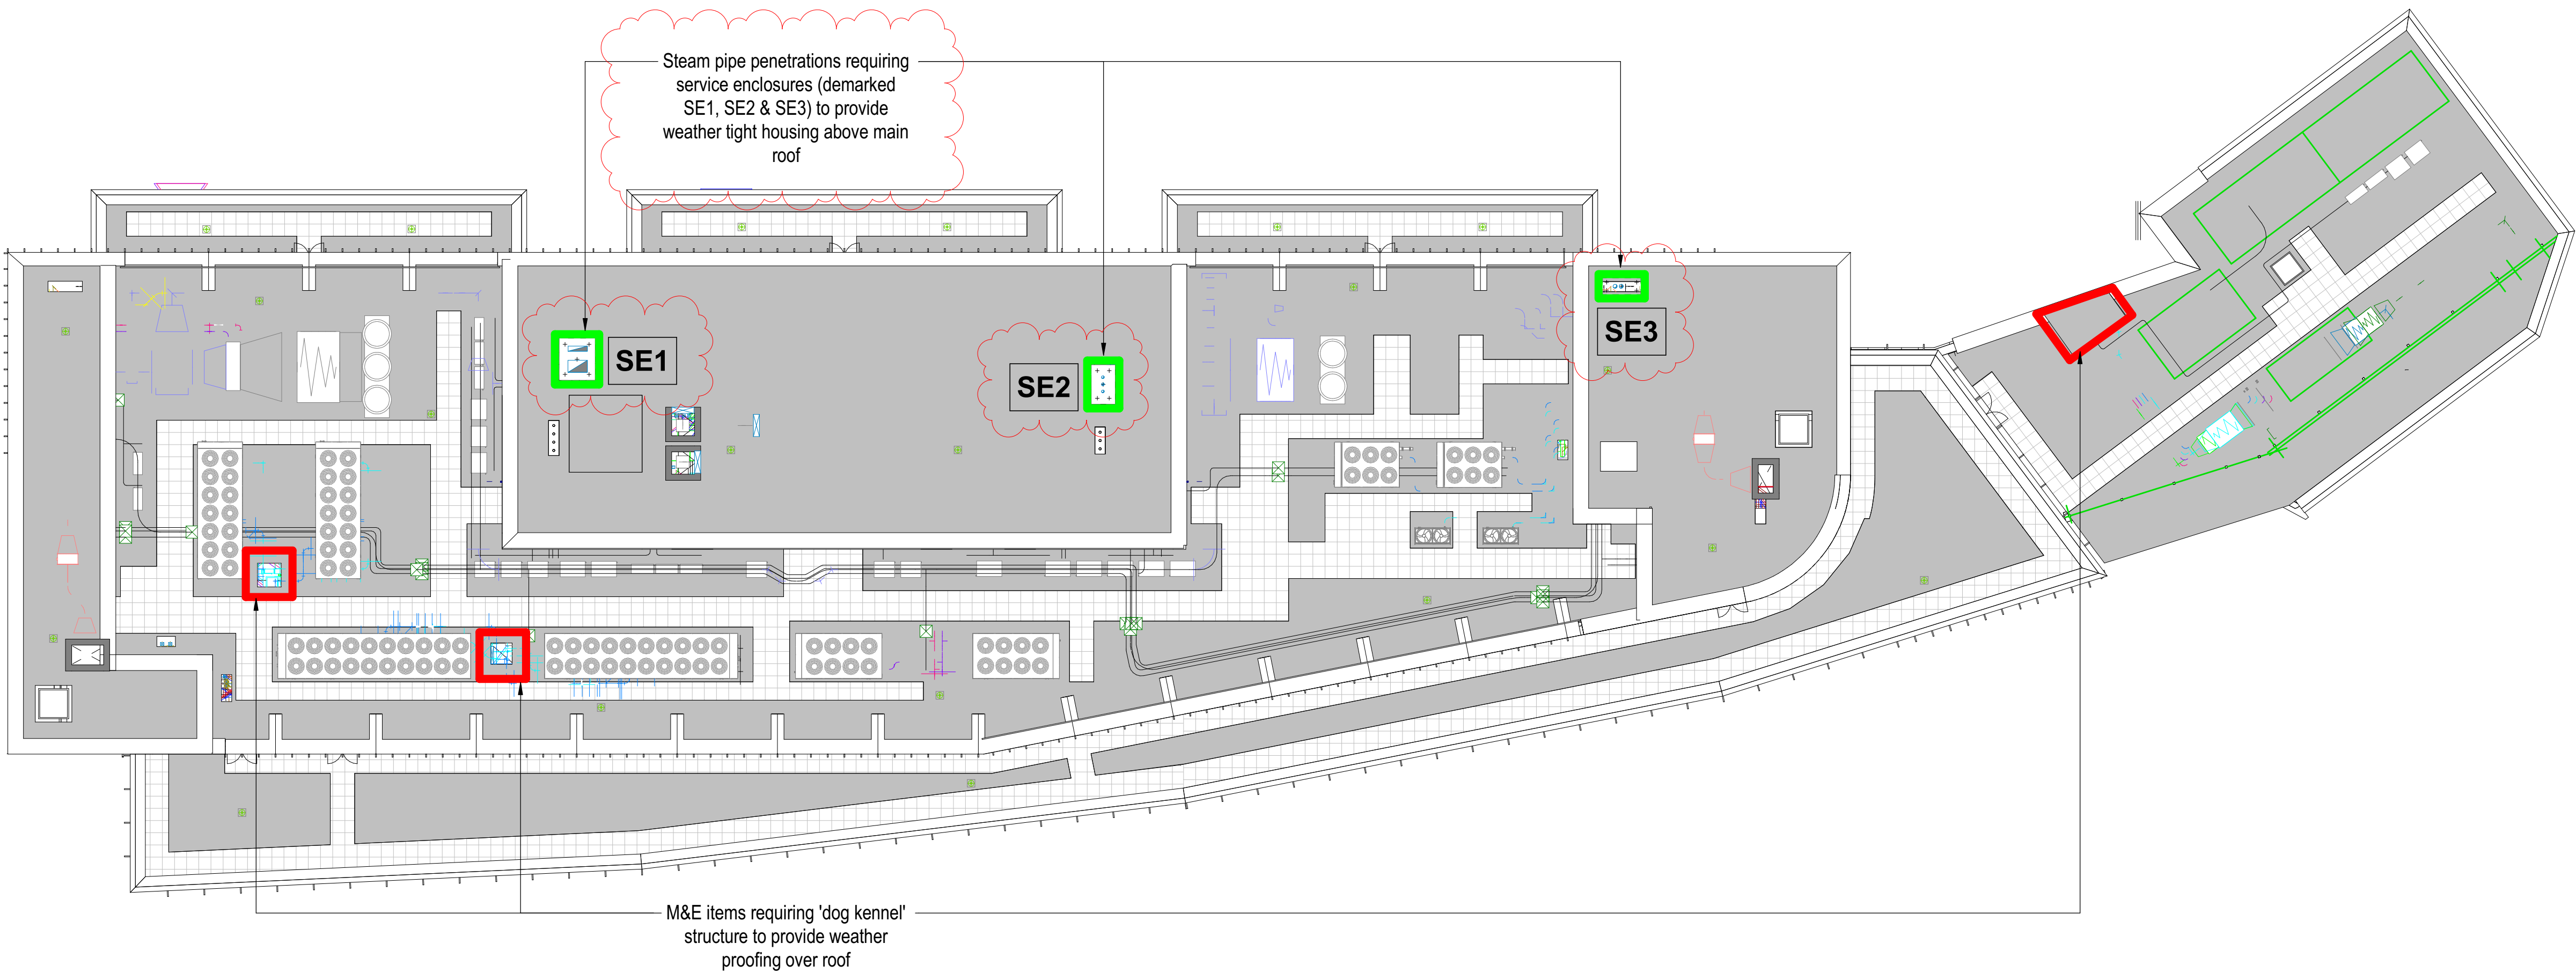

BUILDING DESIGN PARTNERSHIP SHALL HAVE NO RESPONSIBILITY FOR ANY USE MADE OF THIS DOCUMENT OTHER THAN FOR THAT WHICH IT WAS PREPARED AND ISSUED.

ALL DIMENSIONS SHOULD BE CHECKED ON SITE.

DO NOT SCALE FROM THIS DRAWING

ANY DRAWING ERRORS OR DIVERGENCIES SHOULD BE BROUGHT TO THE ATTENTION OF BUILDING DESIGN PARTNERSHIP AT THE ADDRESS SHOWN BELOW.

NOTES

P03	Updated to indicate Steam pipe penetrations service enclosures	KM	NS	2022/07/13
P02	Steam pipe penetration Service Enclosure locations added, in line with BDP CEN 170	AM	NS	2022/07/01
P01	First Issue	LW	NS	2021/09/30
REV	DESCRIPTION	DRW'N	CHK'D	DATE

CLINT

MANCHESTER
CANCER
RESEARCH
CENTRE

MANCHESTER
1824

The University of Manchester

CANCER
RESEARCH
UK

NHS

The Christie
NHS Foundation Trust

IHP

BDP.

11 Ducie Street
PO Box 85, Piccadilly Basin
Manchester, M60 3JA
United Kingdom
T +44 (0)161 828 2200
F +44 (0)161 828 2235
www.bdp.com

PROJECT TITLE		STATUS
Paterson Redevelopment Project		
DRAWING TITLE		SCALE
Roof Dog Kennel Scoping		@ A1 1 : 200
DRAWING NO.		DATE
PRP-BDP-Z01-RF-PL-A-2307		2022/07/13
REVISION		REVISION
P03		