



Do not scale from this drawing.
All dimensions should be checked on site.
Refer to architects for further information.

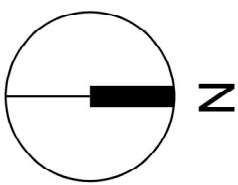

- Seeded Lawn to rear of properties only
Germinil seed mix - Family Lawn Seed
see Q36 for details
- Turf Lawn to front of properties only
See Q30 for details
- Planting Beds
4mm deep soil beds
See Q31 and Planting spec for details
- Concrete Paving Slab
400x400x60mm
As per Q25
- 150mm Wide Gravel Strip Around Properties
- Machatan Driveway Surface
See Q27 for details
See Q22 for details
- Front Boundary
Brick Wall and Metal Railing 1m high
- Front Property Divide
Timber Fence 1m
- Rear Property Divide
Timber Fence 1.8m
- Rear Boundary
Timber Fence with Trellis 1.8m
- Rear Boundary
Brick Wall with Timber Panels 2.1m
- G4 - 1250mm Pedestrian Security Gate
Single Leaf Width 1.6m High
- G3 - Pedestrian Gate
Single Leaf Timber 1.8m High
- G2 - Vehicular Gate
Double Leaf Timber 2.1m High
- G6 - Vehicular Gate
Double Leaf Timber 2.1m High
- PCC Pavement
150x300x50mm kerb
- Rotary Washing Line
- Cyclist's shed
- Compost Bin
- Wheelie Bins

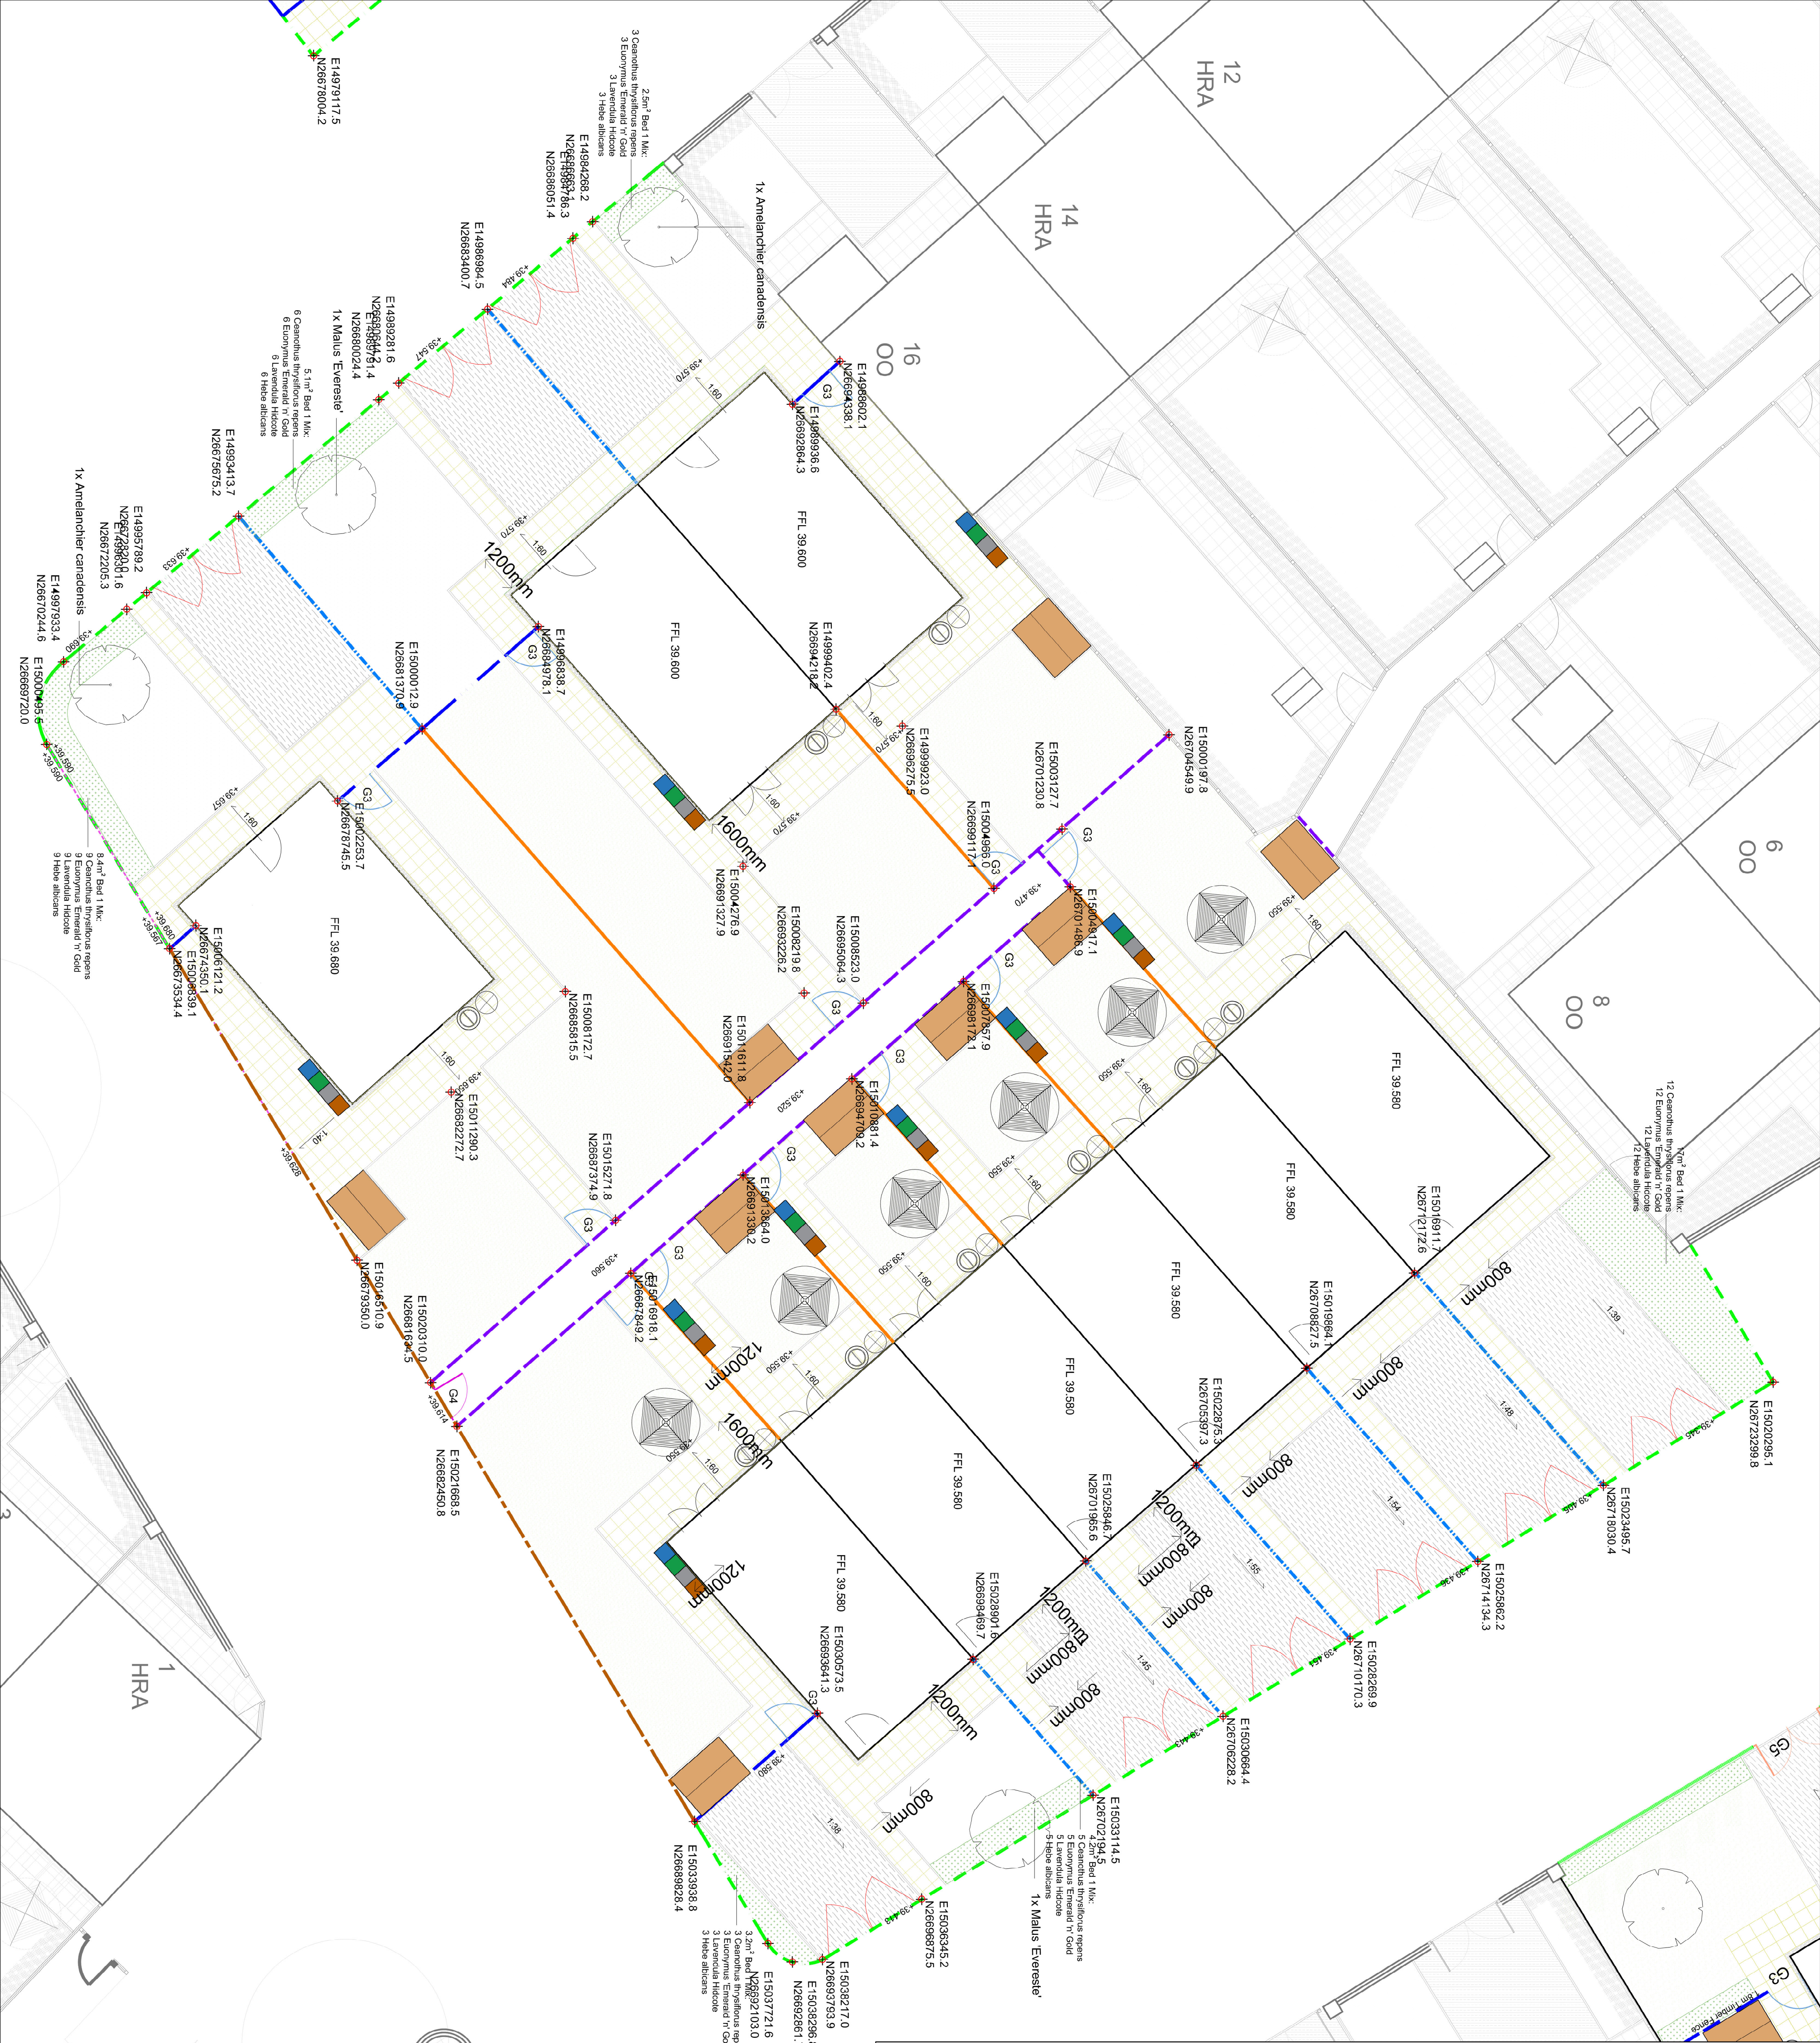

Project:
Galliford Try Brunswick PFI

Title:
Phase AF General Arrangement

Designer: LB

Drawn: LB

Checked: WC

App'd: JG

Sheet Size: A1
10,000mm x 6,000mm

Date: 03.01.20

Scale: 1:100

Client:
GILLESPIES

File Location:
R:\M4976 Brunswick PFI Stage\DRAWINGS\Layouts

No.

M4976-189

Rev

01