


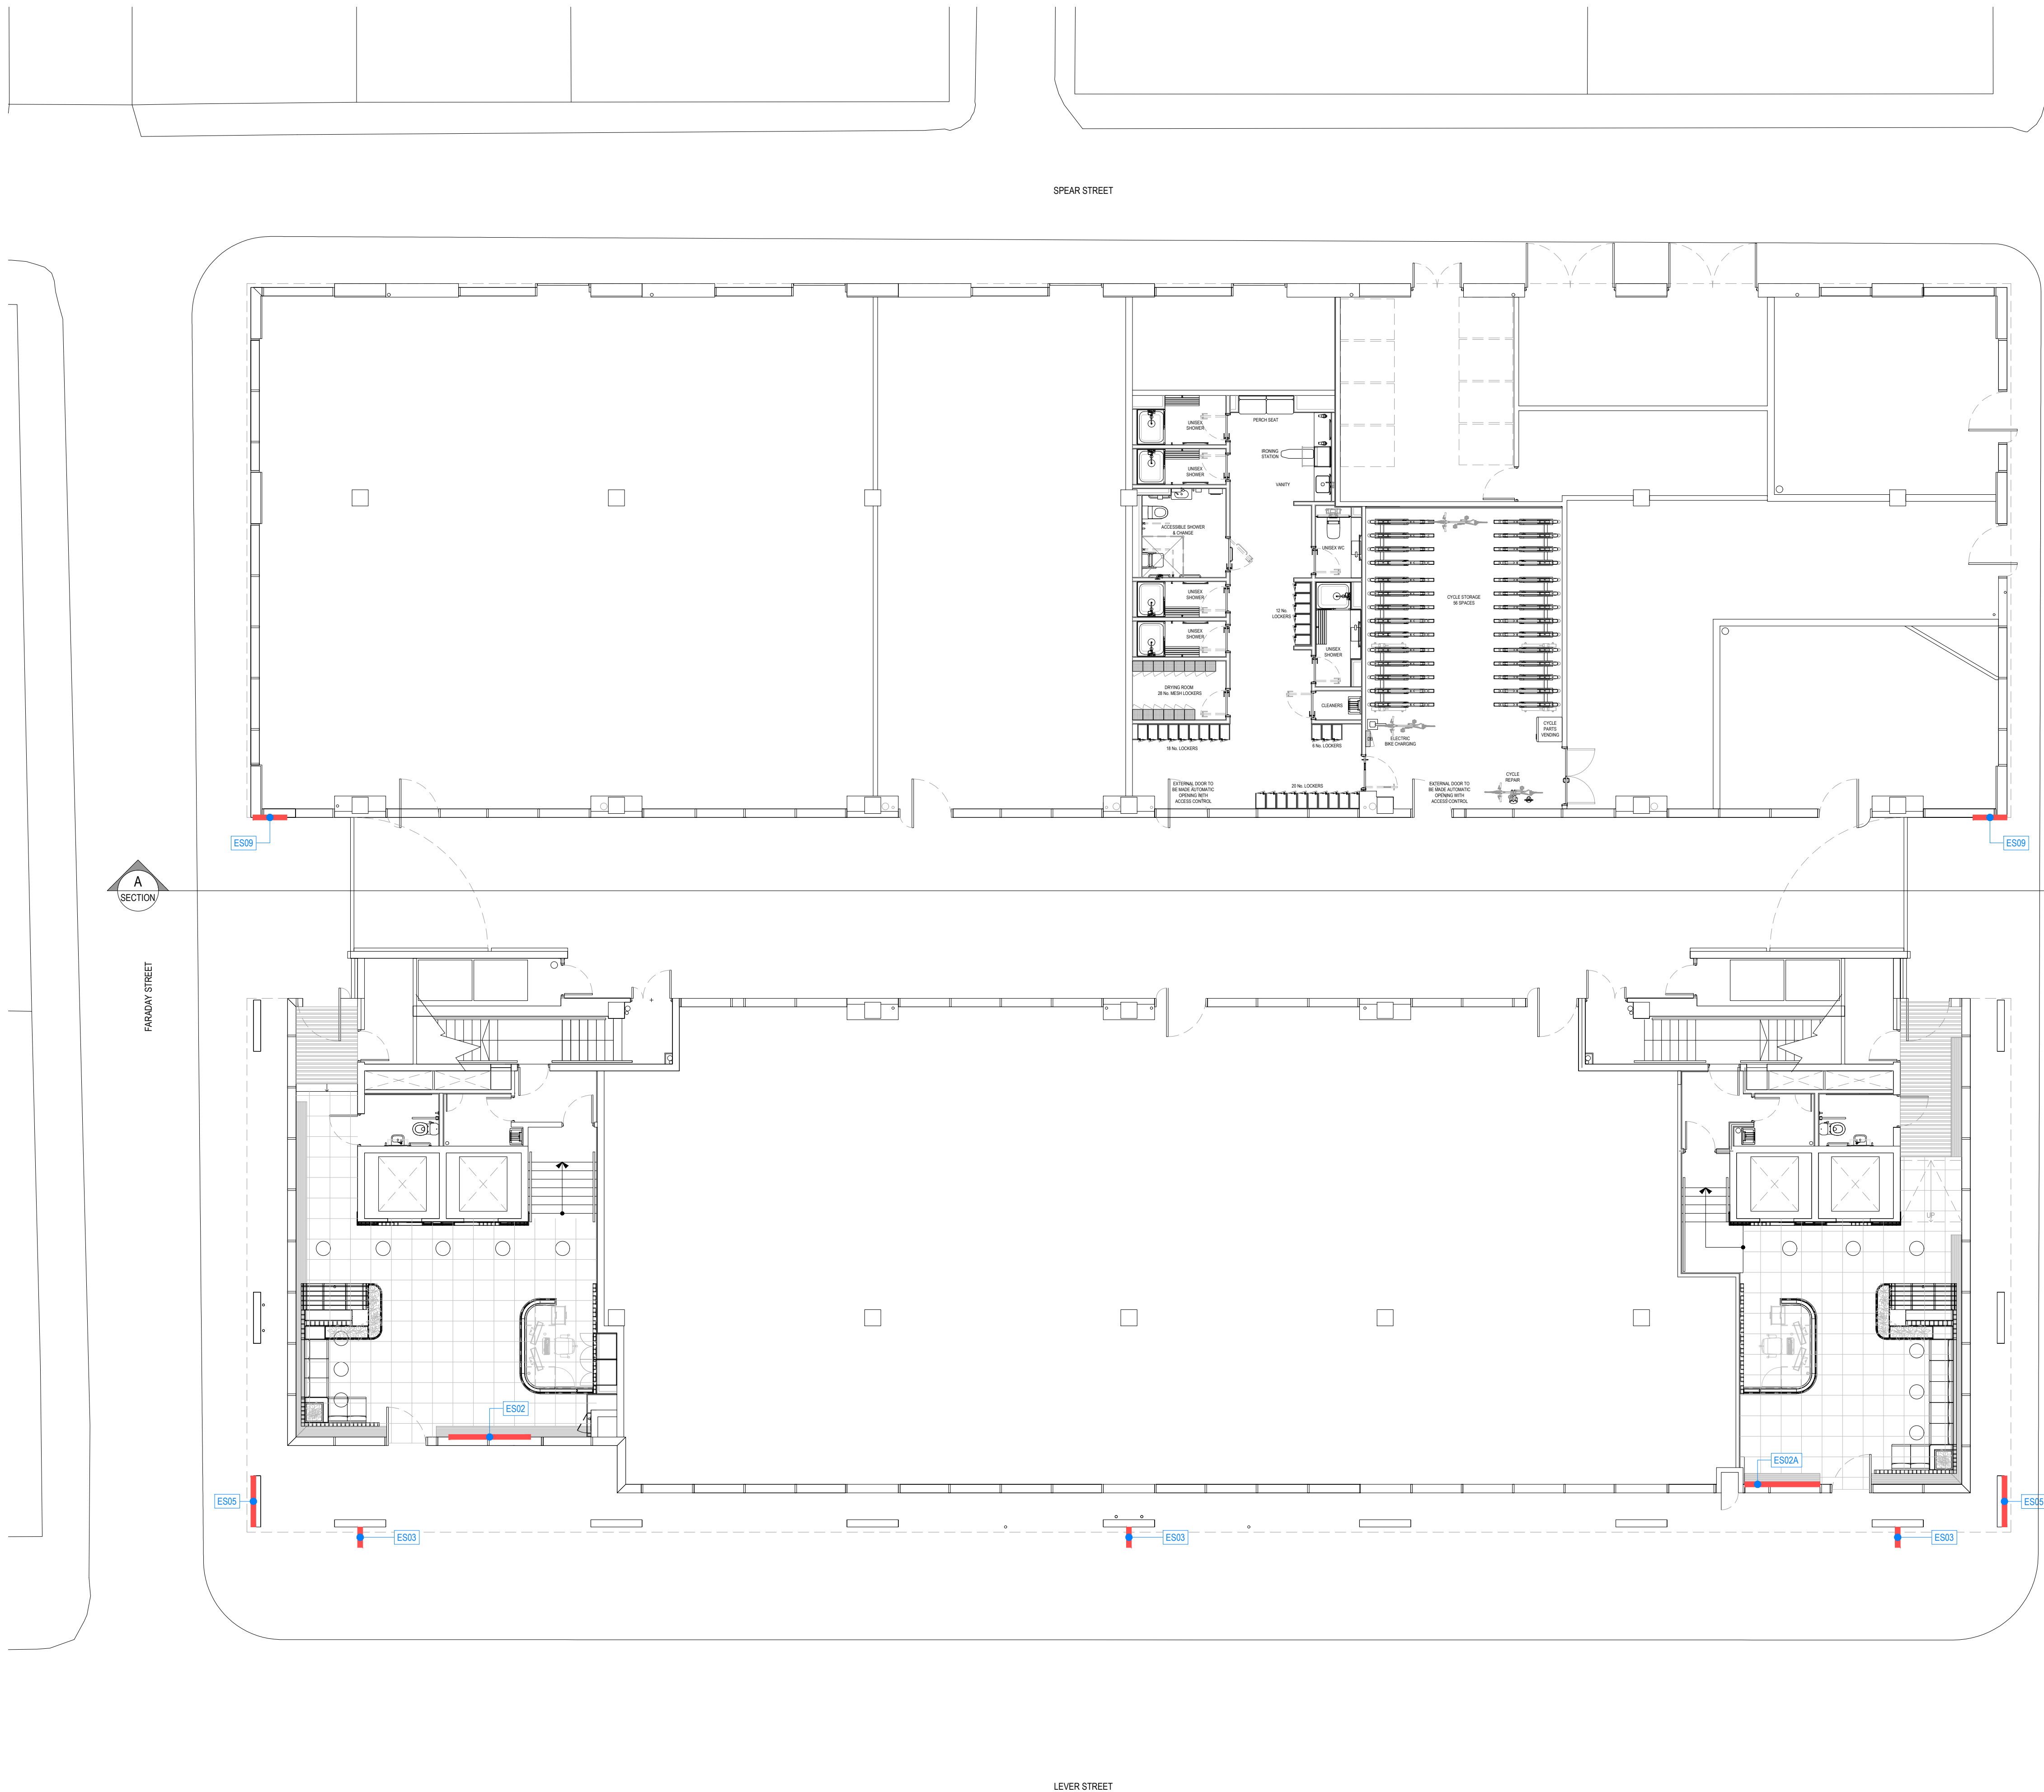

SIGNAGE KEY

ES02 SHOPFRONT - "THE HIVE" RIMLESS LETTERS ON LADDER FRAME

DESCRIPTION:
100mm DEEP RIMLESS ALUMINIUM LETTERS READING "THE HIVE" WITH 10mm 4777 OPAL ACRYLIC FACES. LETTERS TO BE INTERNALLY ILLUMINATED USING F11 PRIME LED MODULE 6500K TEMP. LETTERS TO BE HUNG BEHIND GLAZING ON 30 x 30mm BLACK ALUMINIUM BOX FRAME.

MEASUREMENTS:
REFER TO ELEVATIONS AND DETAIL

FIXING METHOD:
30 x 30mm BOX SECTION FIXED TO 100 x 50mm ANGLE FIXED TO WINDOW MULLION WITH 3M VHB TAPE BEHIND GLAZING IN EACH LOCATION.

ES02A SMALL SHOPFRONT - "THE HIVE" RIMLESS LETTERS ON LADDER FRAME

DESCRIPTION:
100mm DEEP RIMLESS ALUMINIUM LETTERS READING "THE HIVE" WITH 10mm 4777 OPAL ACRYLIC FACES. LETTERS TO BE INTERNALLY ILLUMINATED USING F11 PRIME LED MODULE 6500K TEMP. LETTERS TO BE HUNG BEHIND GLAZING ON 30 x 30mm BLACK ALUMINIUM BOX FRAME.

MEASUREMENTS:
REFER TO ELEVATIONS AND DETAIL

FIXING METHOD:
30 x 30mm BOX SECTION FIXED TO 100 x 50mm ANGLE FIXED TO WINDOW MULLION WITH 3M VHB TAPE BEHIND GLAZING IN EACH LOCATION.

ES03 BUS STOP SIGNS (MODIFICATION TO EXISTING SIGNS)

DESCRIPTION:
INTERNALLY ILLUMINATED MINI LIGHT-BOX WITH NEW BRANDING "THE HIVE" TO BE HOUSED WITHIN THE BODY OF THE EXISTING DOUBLE-SIDED GLASS FRONTED PROJECTING SIGN. EXISTING GLASS NEON POSTAL NUMERALS BEHIND GLASS TO BE RETAINED.

MEASUREMENTS:
AS EXISTING

FIXING METHOD:
AS EXISTING

ES05 "THE HIVE" INDIVIDUAL LETTERS TO CONCRETE COLUMN

DESCRIPTION:
PAINTED 20mm ACRYLIC INDIVIDUAL LETTERS READING "THE HIVE" COLOUR: RAL 9005 UV RESISTANT MATERIAL

MEASUREMENTS:
REFER TO ELEVATIONS AND DETAIL

FIXING METHOD:
FLAT BONDED TO CONCRETE WITH EXTERNAL GRADE ADHESIVE

ES09 "THE ARCADE" + ARROW INDIVIDUAL LETTERS PAINTED ONTO EXISTING RENDER FACADE

DESCRIPTION:
HAND PAINTED LETTERS READING "THE ARCADE" COLOUR: RAL 9005

MEASUREMENTS:
SEE ELEVATIONS

REVISION	NOTES	DATE
----------	-------	------

A	ES05 & ES09 SIGNS CHANGED TO PAINTED	19/07/22
---	--------------------------------------	----------

B	NOTES AMENDED	02/08/22
---	---------------	----------

C	NOTES AMENDED	04/10/22
---	---------------	----------

PROJECT NAME

THE HIVE

CLIENT

GROSVENOR ESTATES

DOCUMENT TITLE

SIGNAGE LOCATION PLAN

DOCUMENT NUMBER

2125-INC-EX-XXX-DR-1-70-1001

VERSION	SCALE
---------	-------

B	1:100 @ A1
---	------------

PRODUCTION DATE	ORIGINATOR
-----------------	------------

08/03/22	PE
----------	----

ISSUE TYPE	QA CHECK
------------	----------

PLANNING	
----------	--

WE ARE INCOGNITO LTD

18 ROBERT STREET
AND STATION
CAMBRIDGE
CB2 3RQ
017 535 87 805
WWW.WEAREINCOGNITO.CO.UK



COPYRIGHT - WE ARE INCOGNITO LTD 2018