


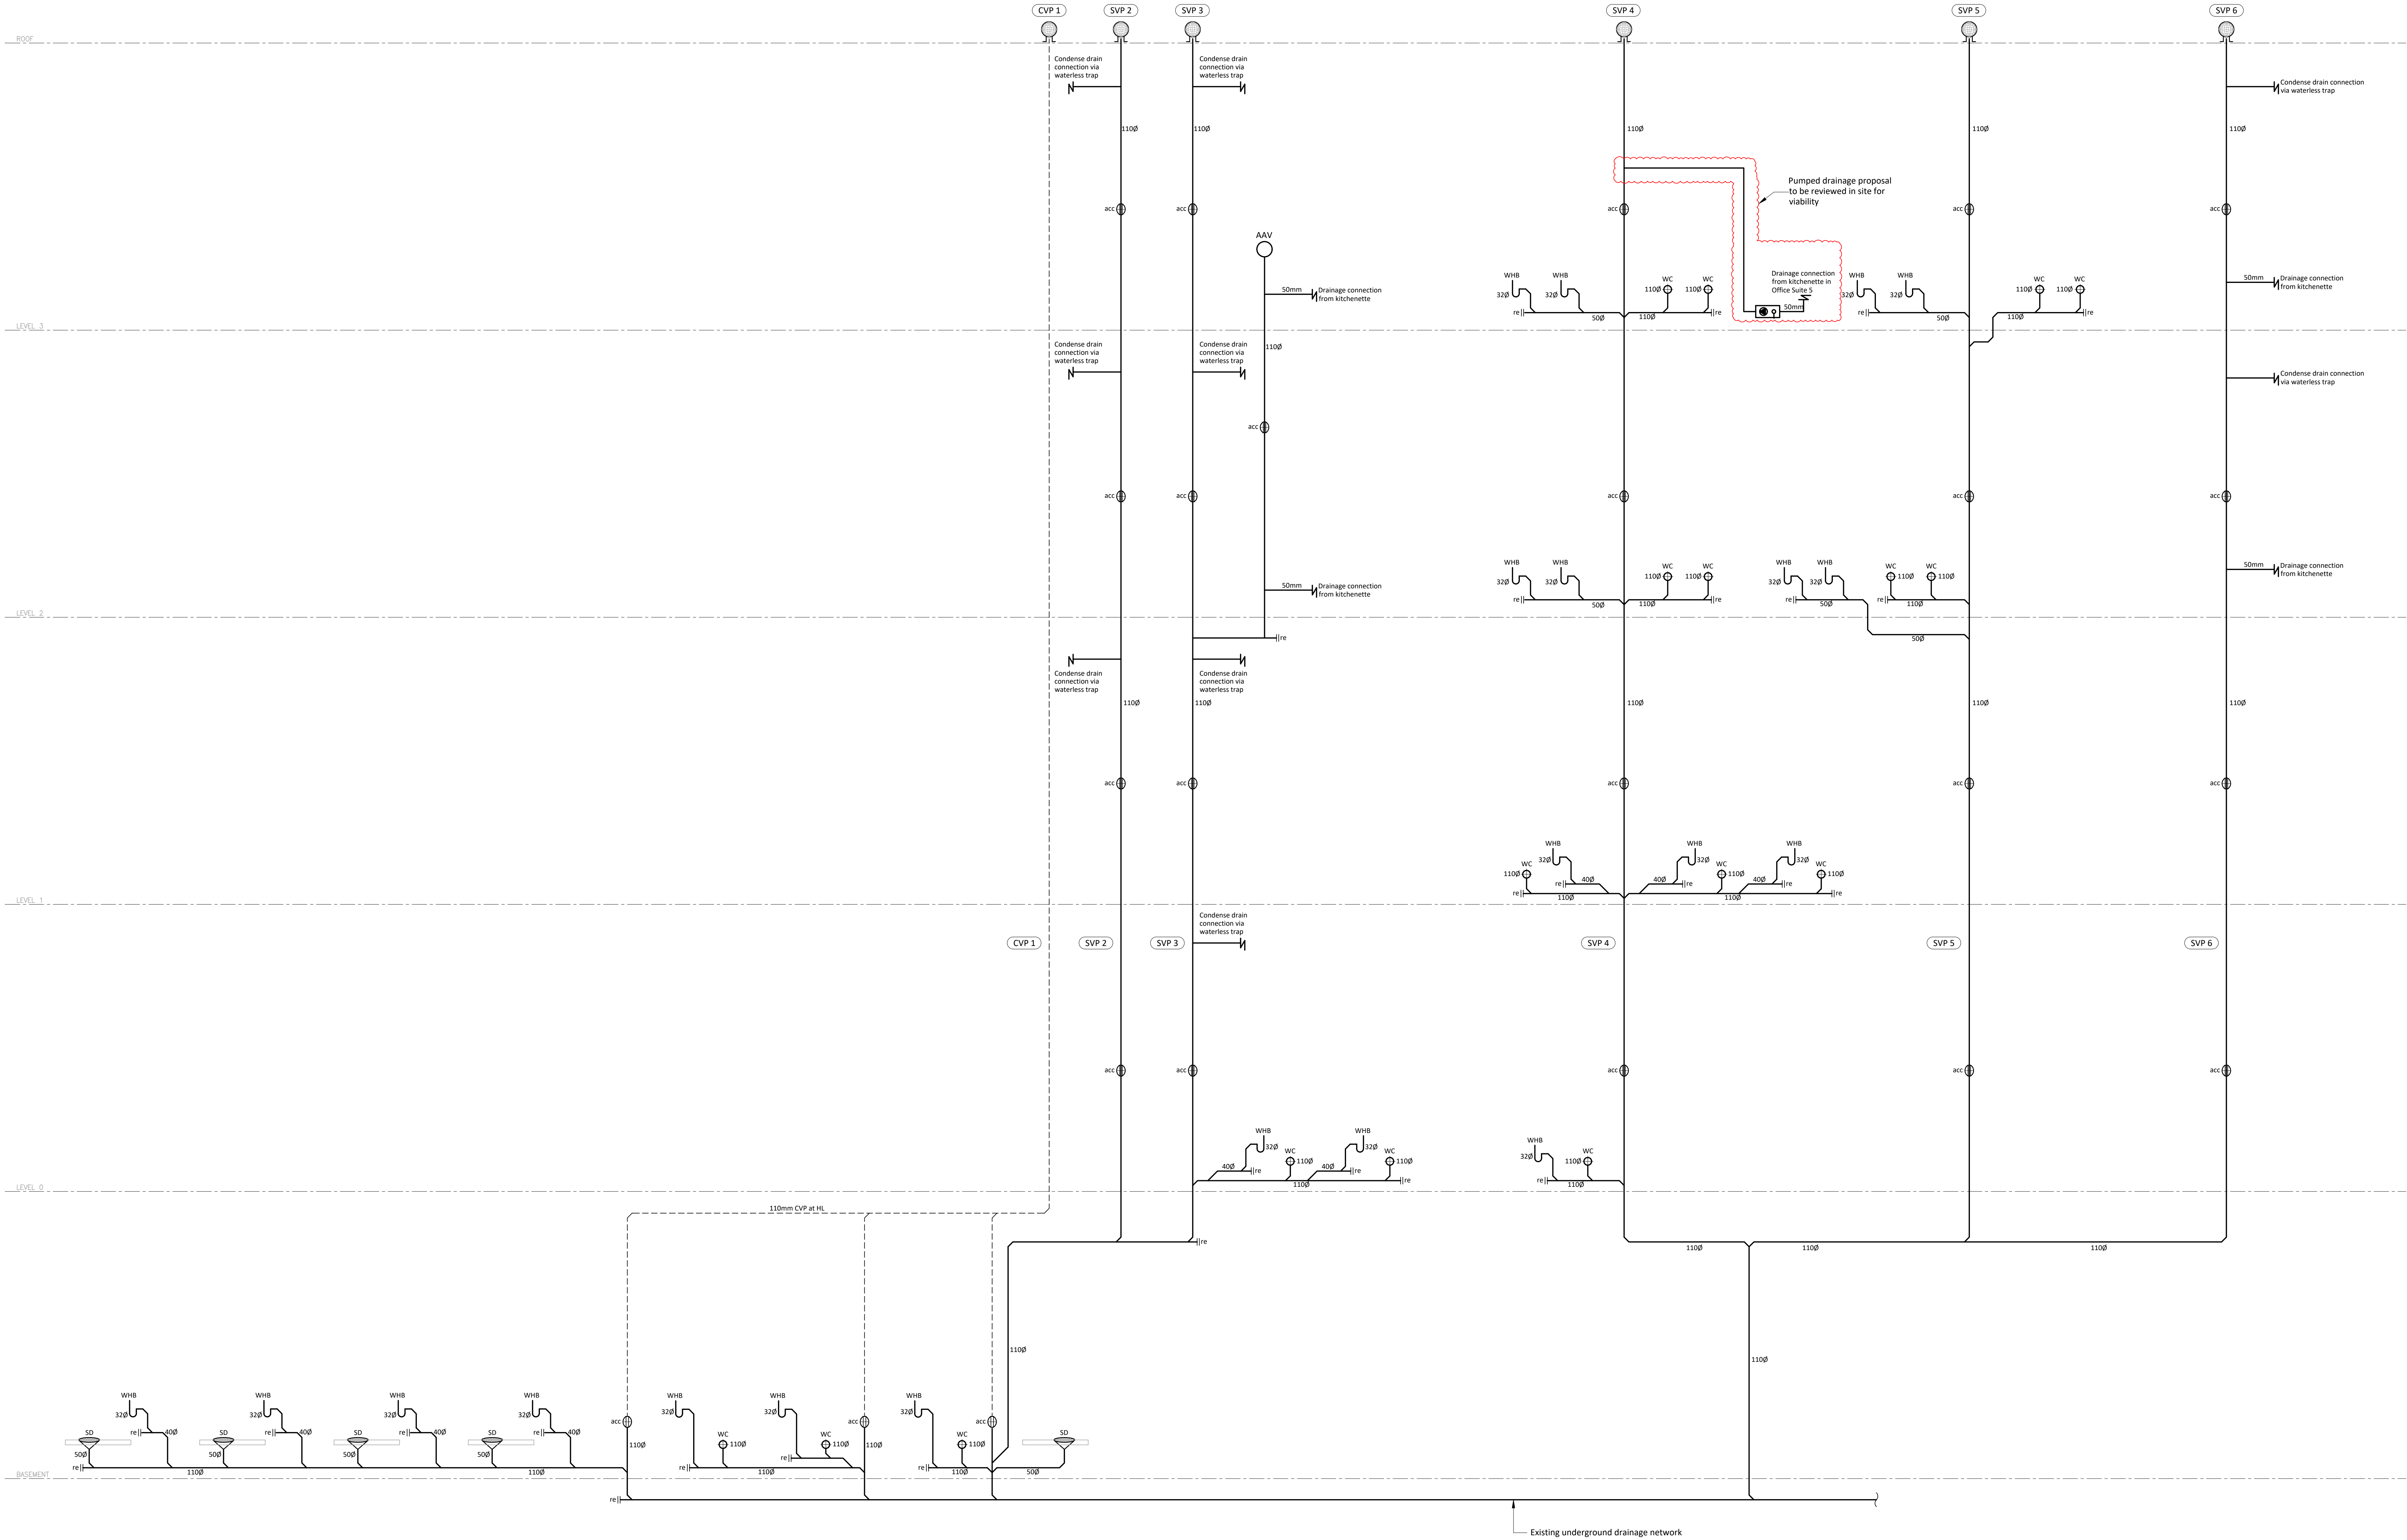

Do not scale from this drawing.
Verify dimensions by site measurement.
Read this drawing in conjunction with the latest architectural and structural drawings.
This drawing is based on the following information:-

Notes

- This drawing to be read in conjunction with all mechanical, electrical & public health drawings for this contract.
- All services work to be carried out in accordance with the relevant Engineering Specification for this contract.

04	09/09/22	CAT A / B Contractor Issue.	MR	SH
03	23/05/22	Stage 4 Tender Issue.	MR	SH
02	29/04/22	Stage 4 Tender Issue.	MR	SH
01	31/03/22	Stage 3 Issue.	RG	SH
Revision	Date	Description	Drawn	Checked



hilsonmoran.com info@hilsonmoran.com

Client
Bruntwood

Project
**38 - 42 Mosley Street
Grade 2*
Listed Building Refurbishment**

Drawing Title
**Public Health Services
Drainage Schematic**

Scale	Sheet Size	Checked	Approved
NTS	A0	SH	SR
Status			HM Project No.
For Information			27618
Drawing No.			Rev
27618-HM-ZZ-ZZ-DR-PH-1101			04