


VISUAL SCALE 1:50 @ A2

Do not scale from this drawing.
The contractor is to check all dimensions on site and report any discrepancies to the Architect.
All rights described in chapter IV of the copyright, designs and patents act 1988 have been generally asserted.

Notes

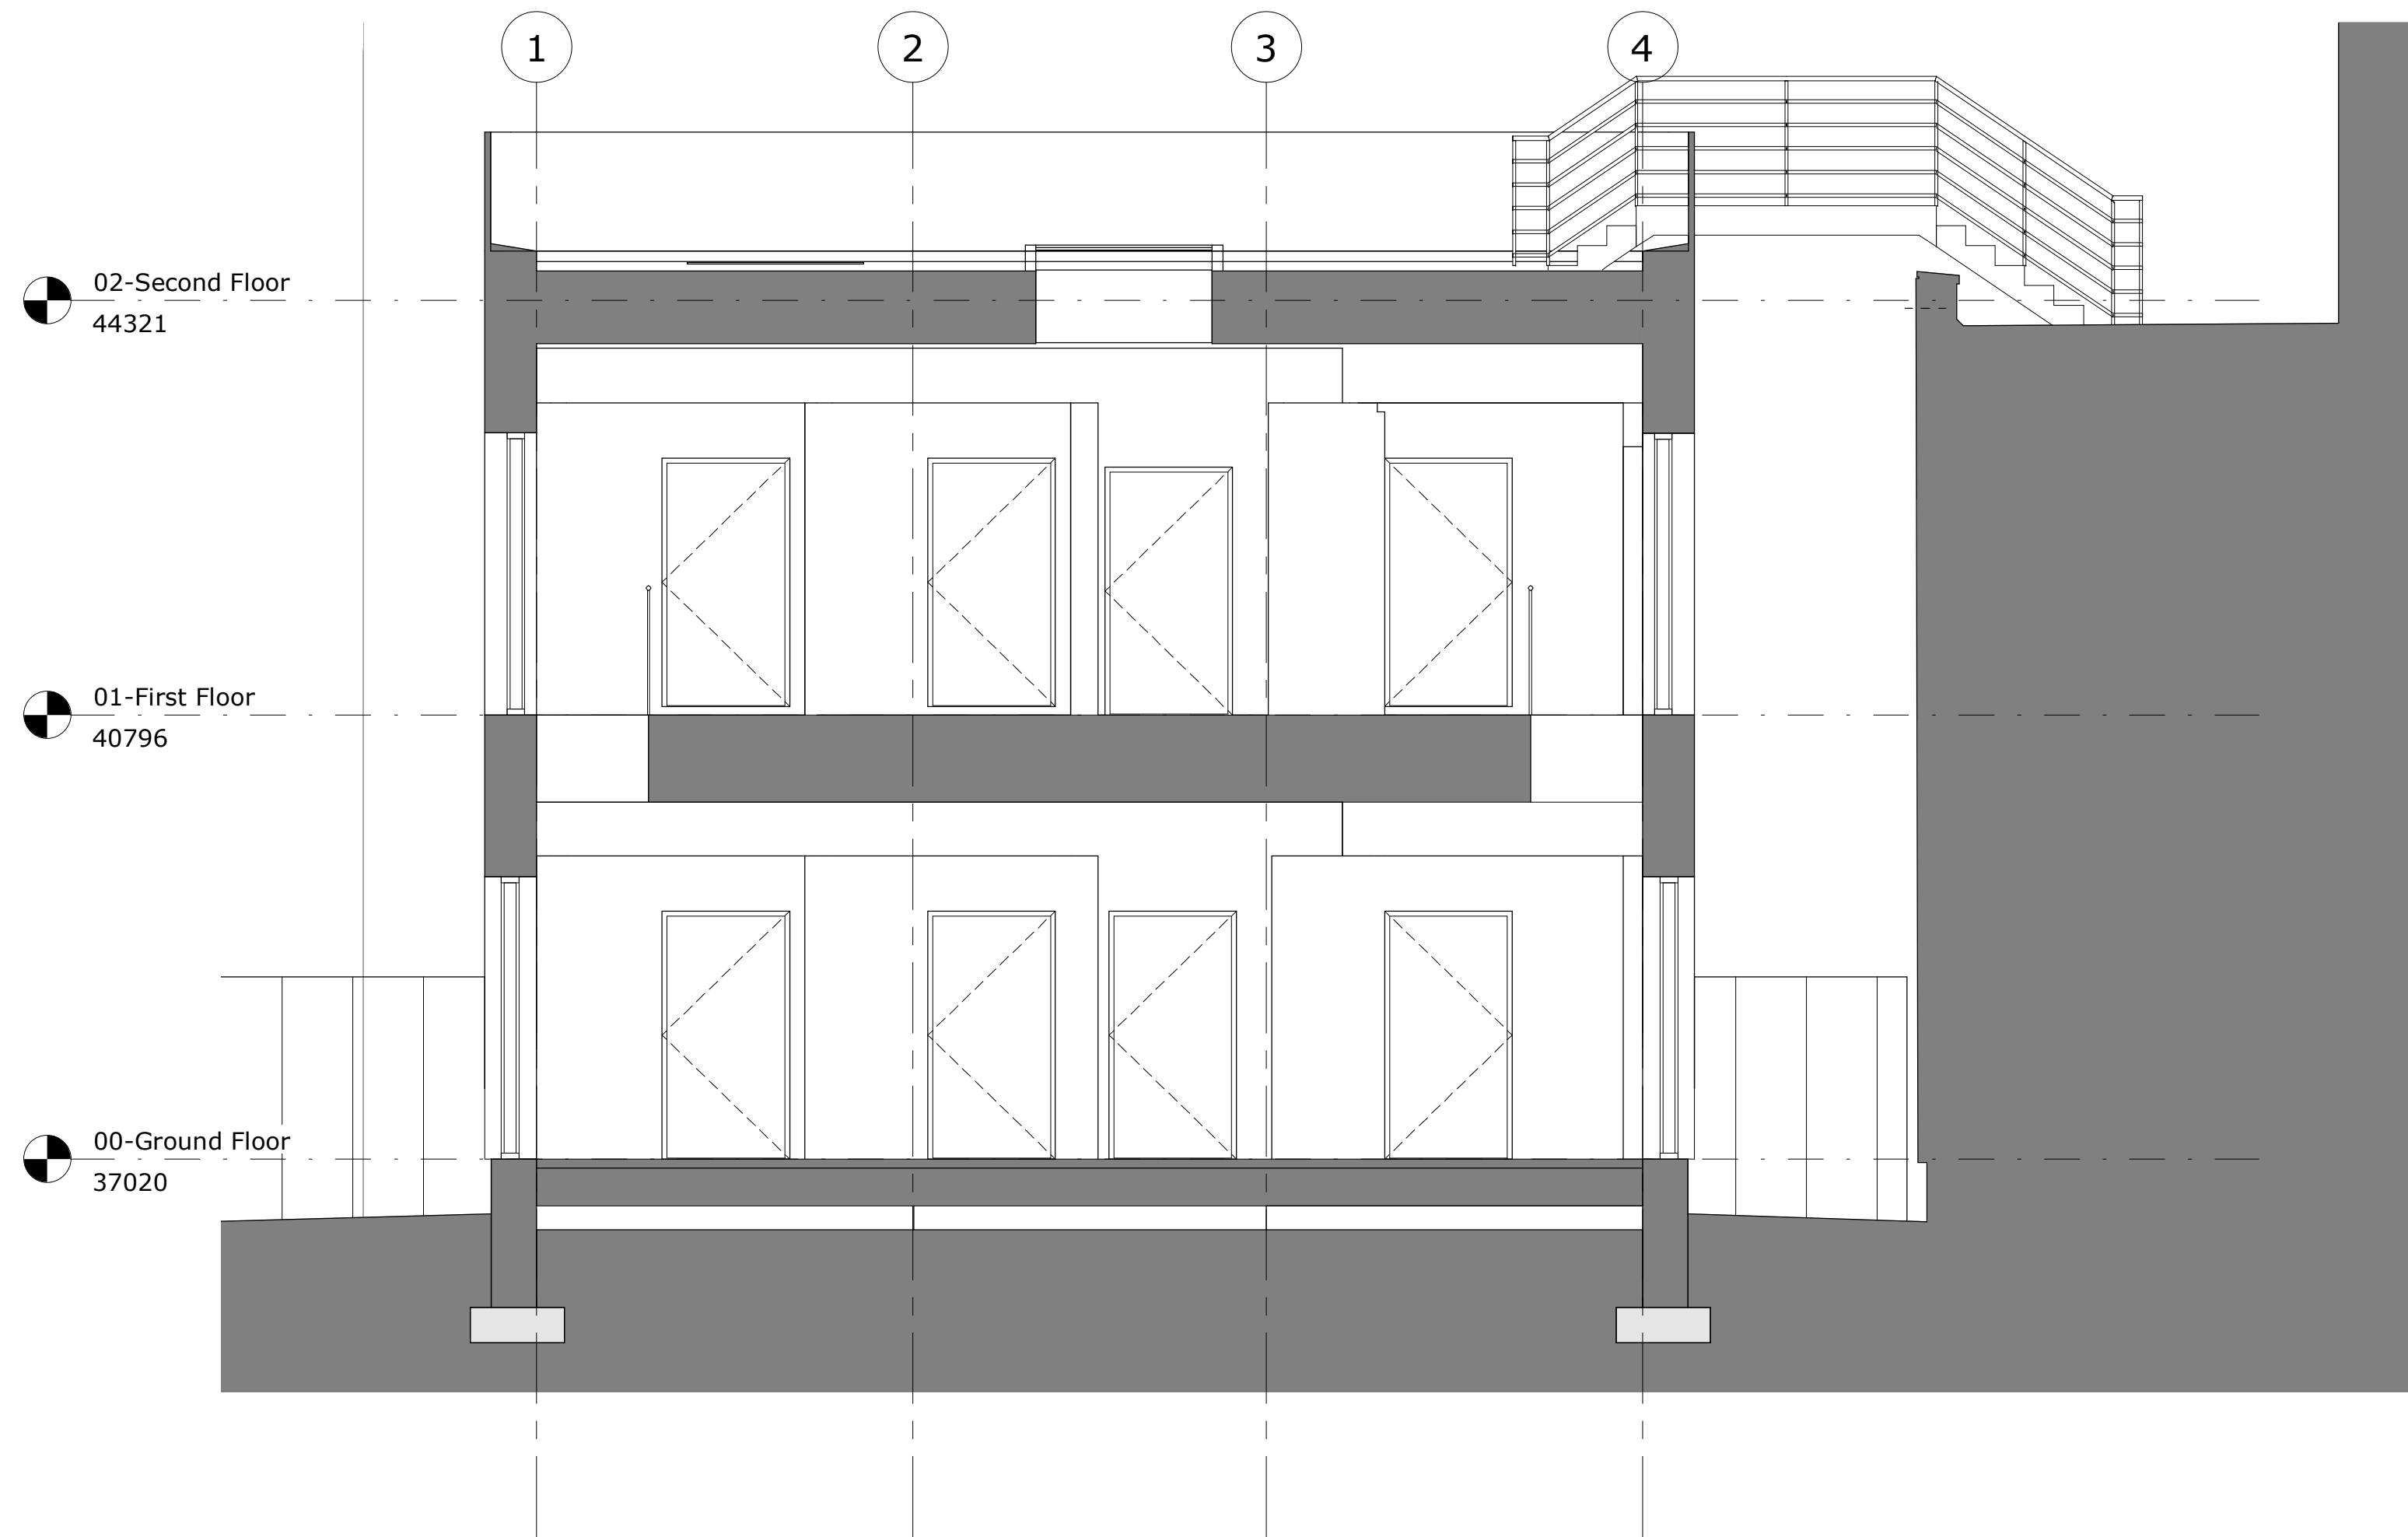

B Section B-B
SCALE: 1 : 50

P5	Issued as part of planning application	02/09/22	SB	CA
P4	Issued for pre-planning submission Stage 3 approval	01/08/22	SB	CA
P3	Issued to design team	19/07/22	SB	CA
P2	Roof access added	22/06/22	SB	CA
P1	Issued for stage 2	06/05/22	SB	CA
Rev	Description	Date	By	Chk

52 Princess Street
Rhodesia House
Manchester M1 6JX
Telephone +44(0)161 2375646
Website www.jeffersonsheard.com



Project
Martin Harris Music Practice Building

Drawing
GA Section B-B

Scale 1 : 50	Drawn SB	Date May 22
Drawing Purpose PLANNING APPLICATION	Status S5	
Ref 2080-JSA-XX-XX-DR-A-03002	Rev. P5	