


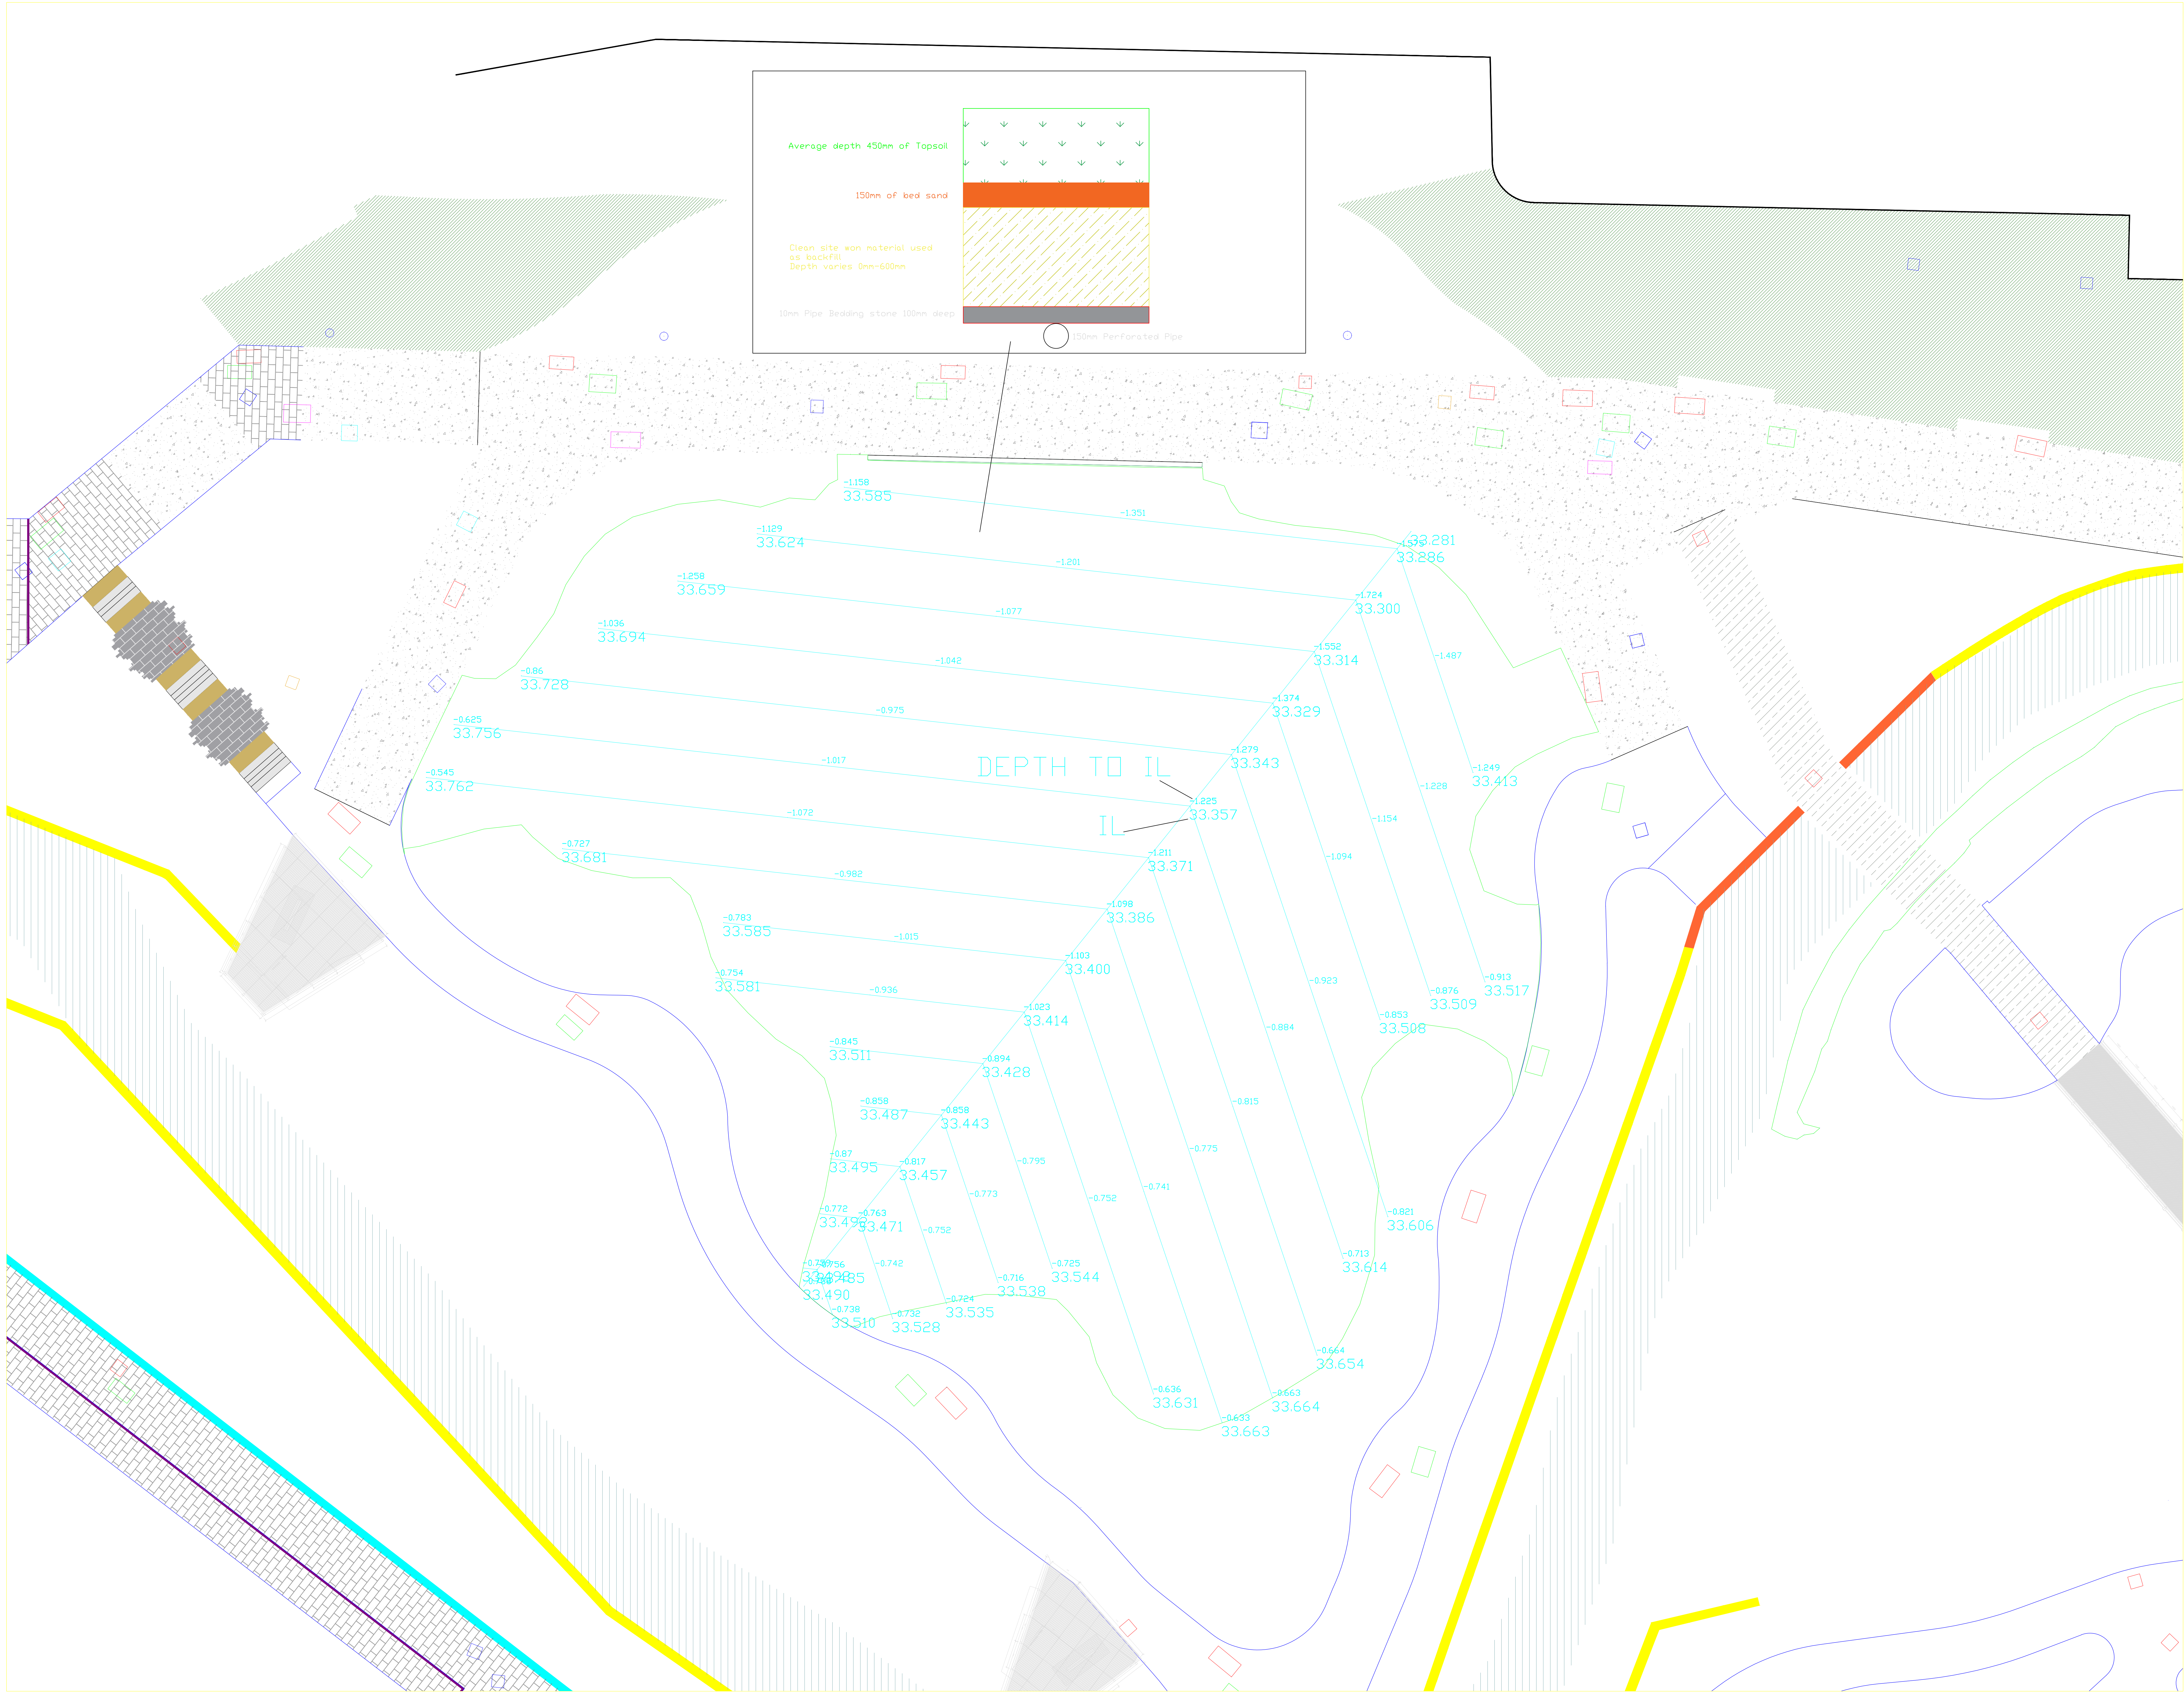

NOTES

1. Do not scale from this drawing.

REV	DATE	REVISION DETAILS	INITIALS



PROJECT:
MAYFIELD_CIVILS

TITLE:
LAWN_DRAINAGE_DEPTHS&INVERT_LEVELS

SCALE @ A1:	DRAWN:	DATE:
NTS	JR	JULY2022

JOB No:	DRAWING No:	REVISION:
C0417	LAWNRAIN002	0