



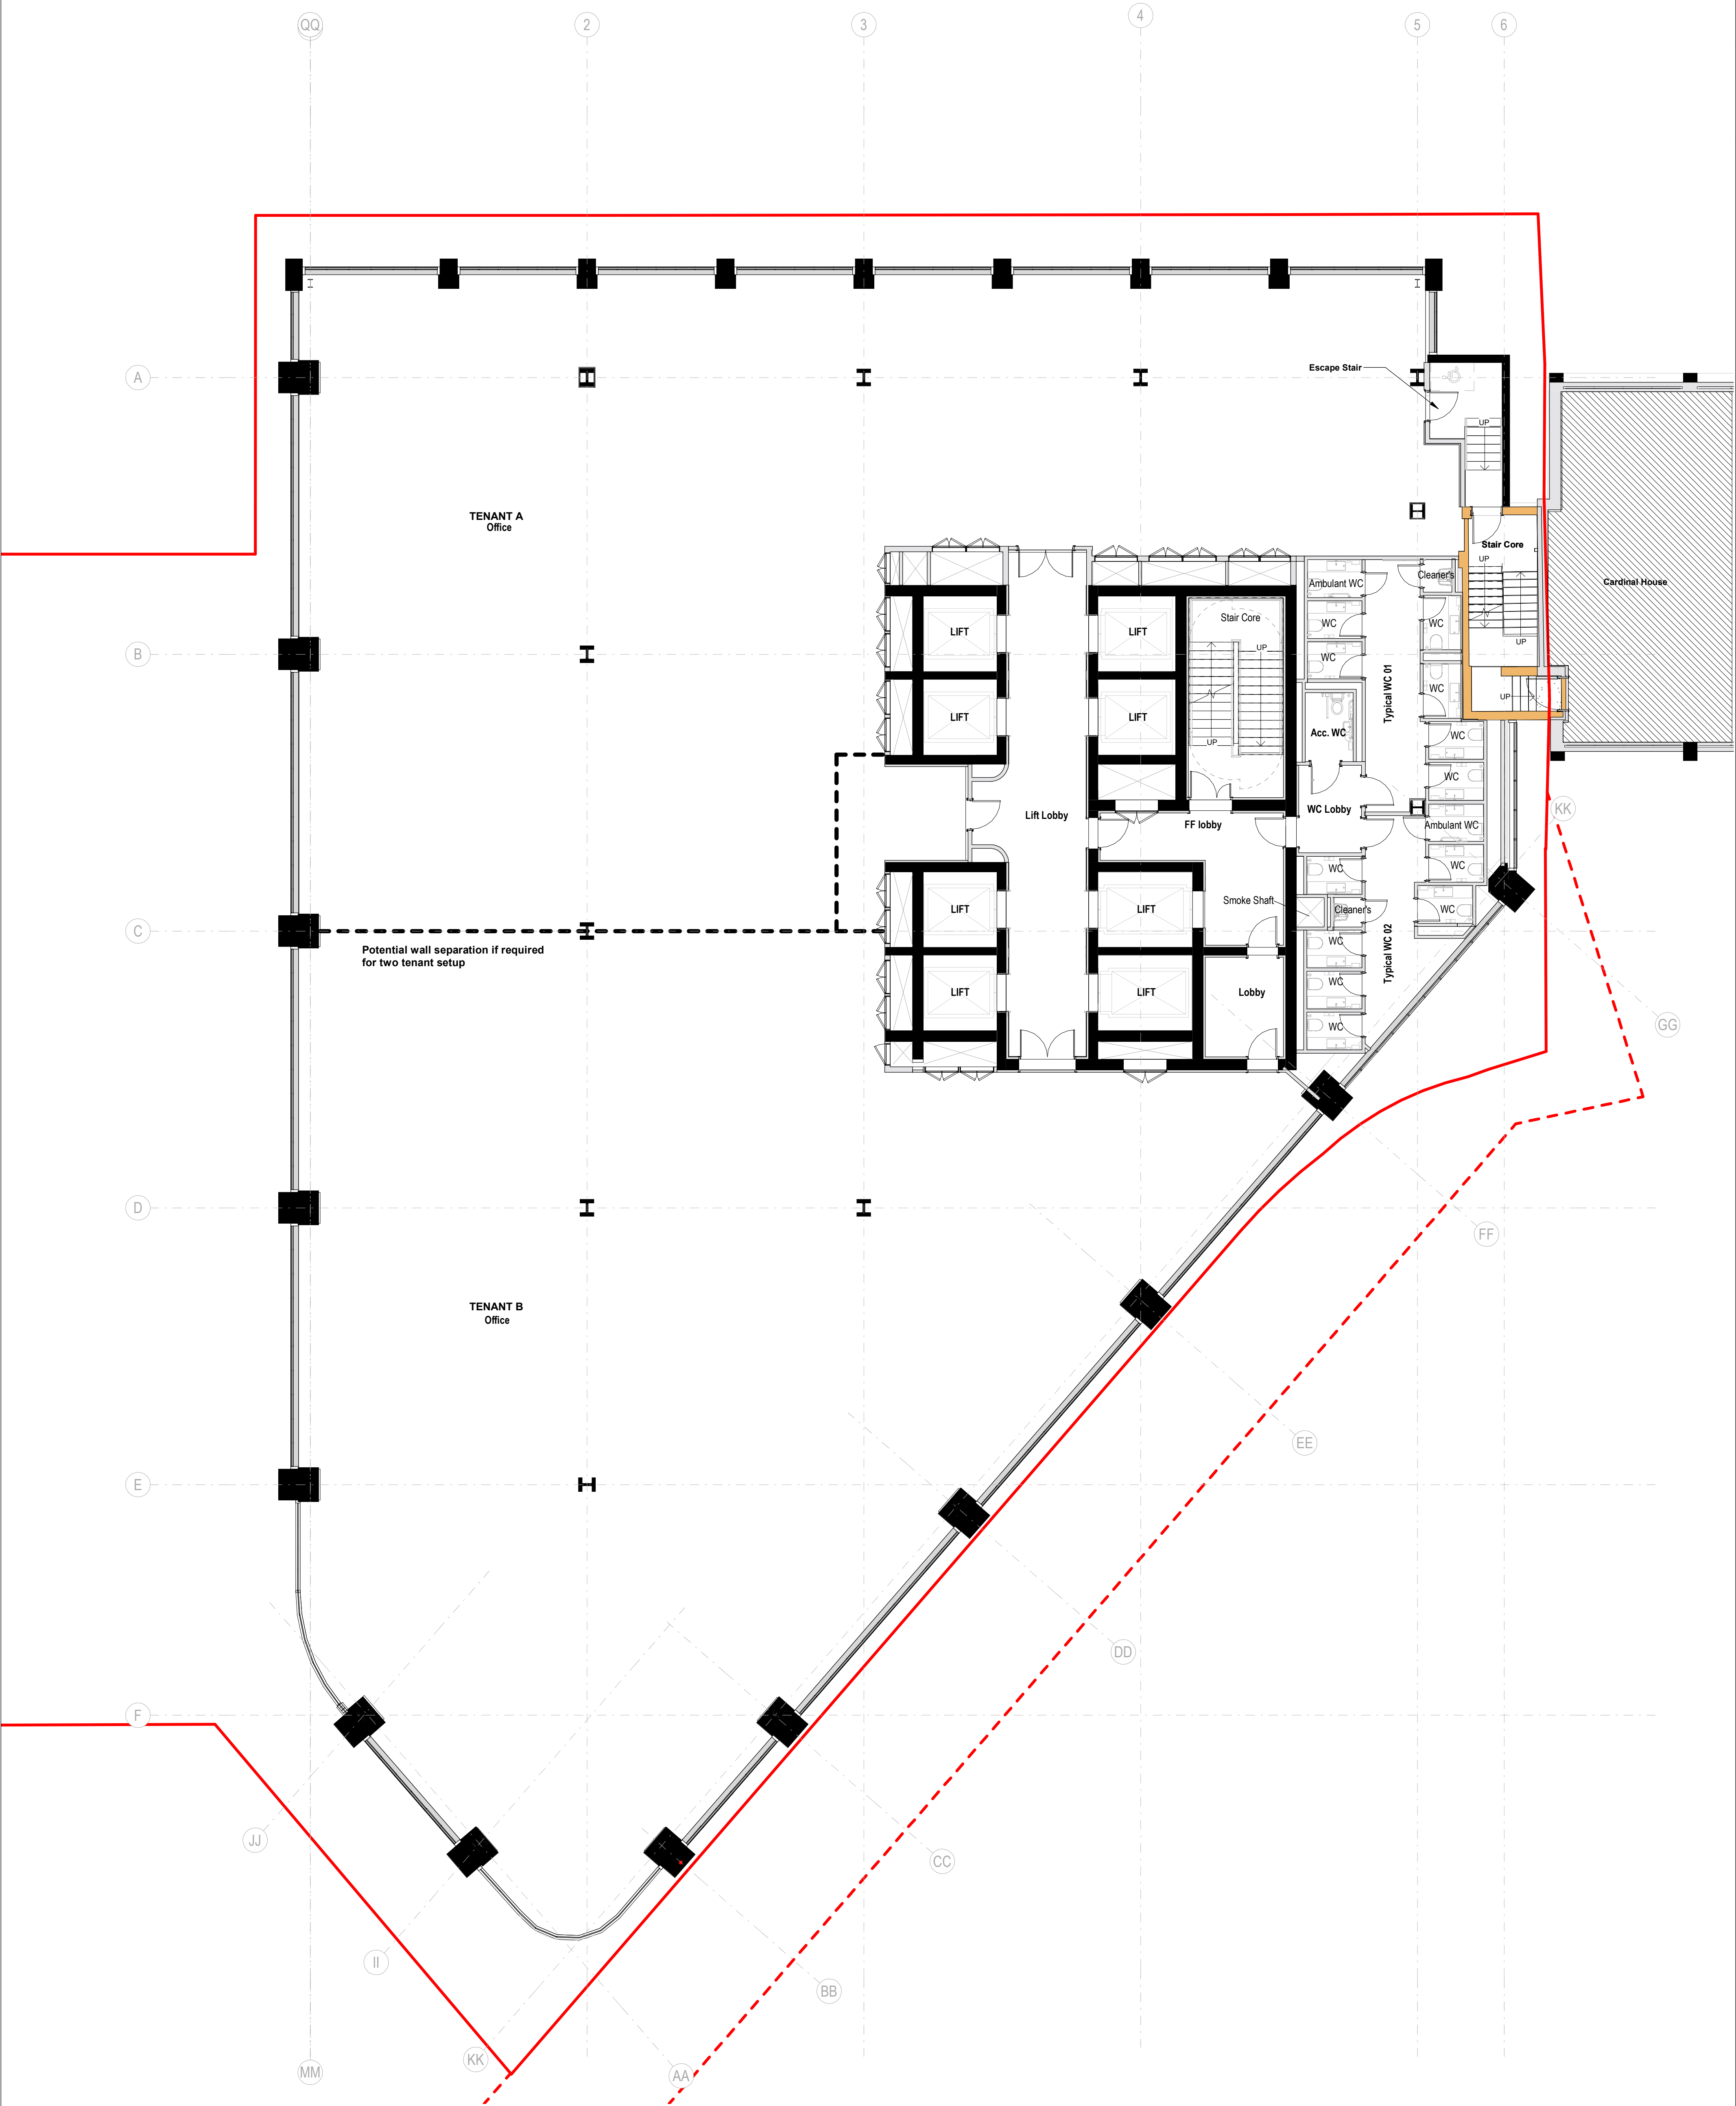

Keyplan

North

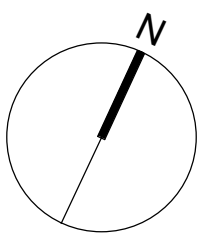

Notes:
Do not scale off this document/drawing/model for any purposes other than those required in connection with the application for planning consent for the project.

This document/drawing/model is prepared for the sole use of EPR Architects' employer and the benefit of the employer's permitted licensees. No liability to any other persons is accepted by EPR Architects.

EPR Architects accepts no liability for any use of this document/drawing/model by parties other than the party for whom it was prepared or for purposes other than those for which it was prepared.

Copyright in the design contained in this document/drawing/model remains vested in EPR Architects.

Key:

- Existing
- Proposed
- Cardinal House
- Alberton House Planning Application Boundary
- Extent of highways works to be delivered via s278 in association with this development

Notes:

Typical Floor Plan A applies to levels 03-05-06-08-09-11-12-14-15-16
Typical Floor Plan B applies to levels 04-07-10-13

P03	Town Planning	15.06.22	DH	DNB
P02	Town Planning	24.06.22	DH	DNB
P01	Town Planning	17.06.22	WW	DNB
No.	Revision	Date	Initial	Chk'd

EPR Architects

30 Millbank, London SW1P 4DU
+44(0)20 7327800
www.epr.co.uk

Alberton House
St Mary's Parsonage, Manchester
EPR Project No 11343

Proposed GA Plans
Typical Floor Plan A

Scale @A1 Status Suitability Revision
As indicated Planning S2 - P03

Project Code Originator Zone Level Type Role Class Number
ALBH - EPR - ZZ - 03 - TP - A - 02-0245