


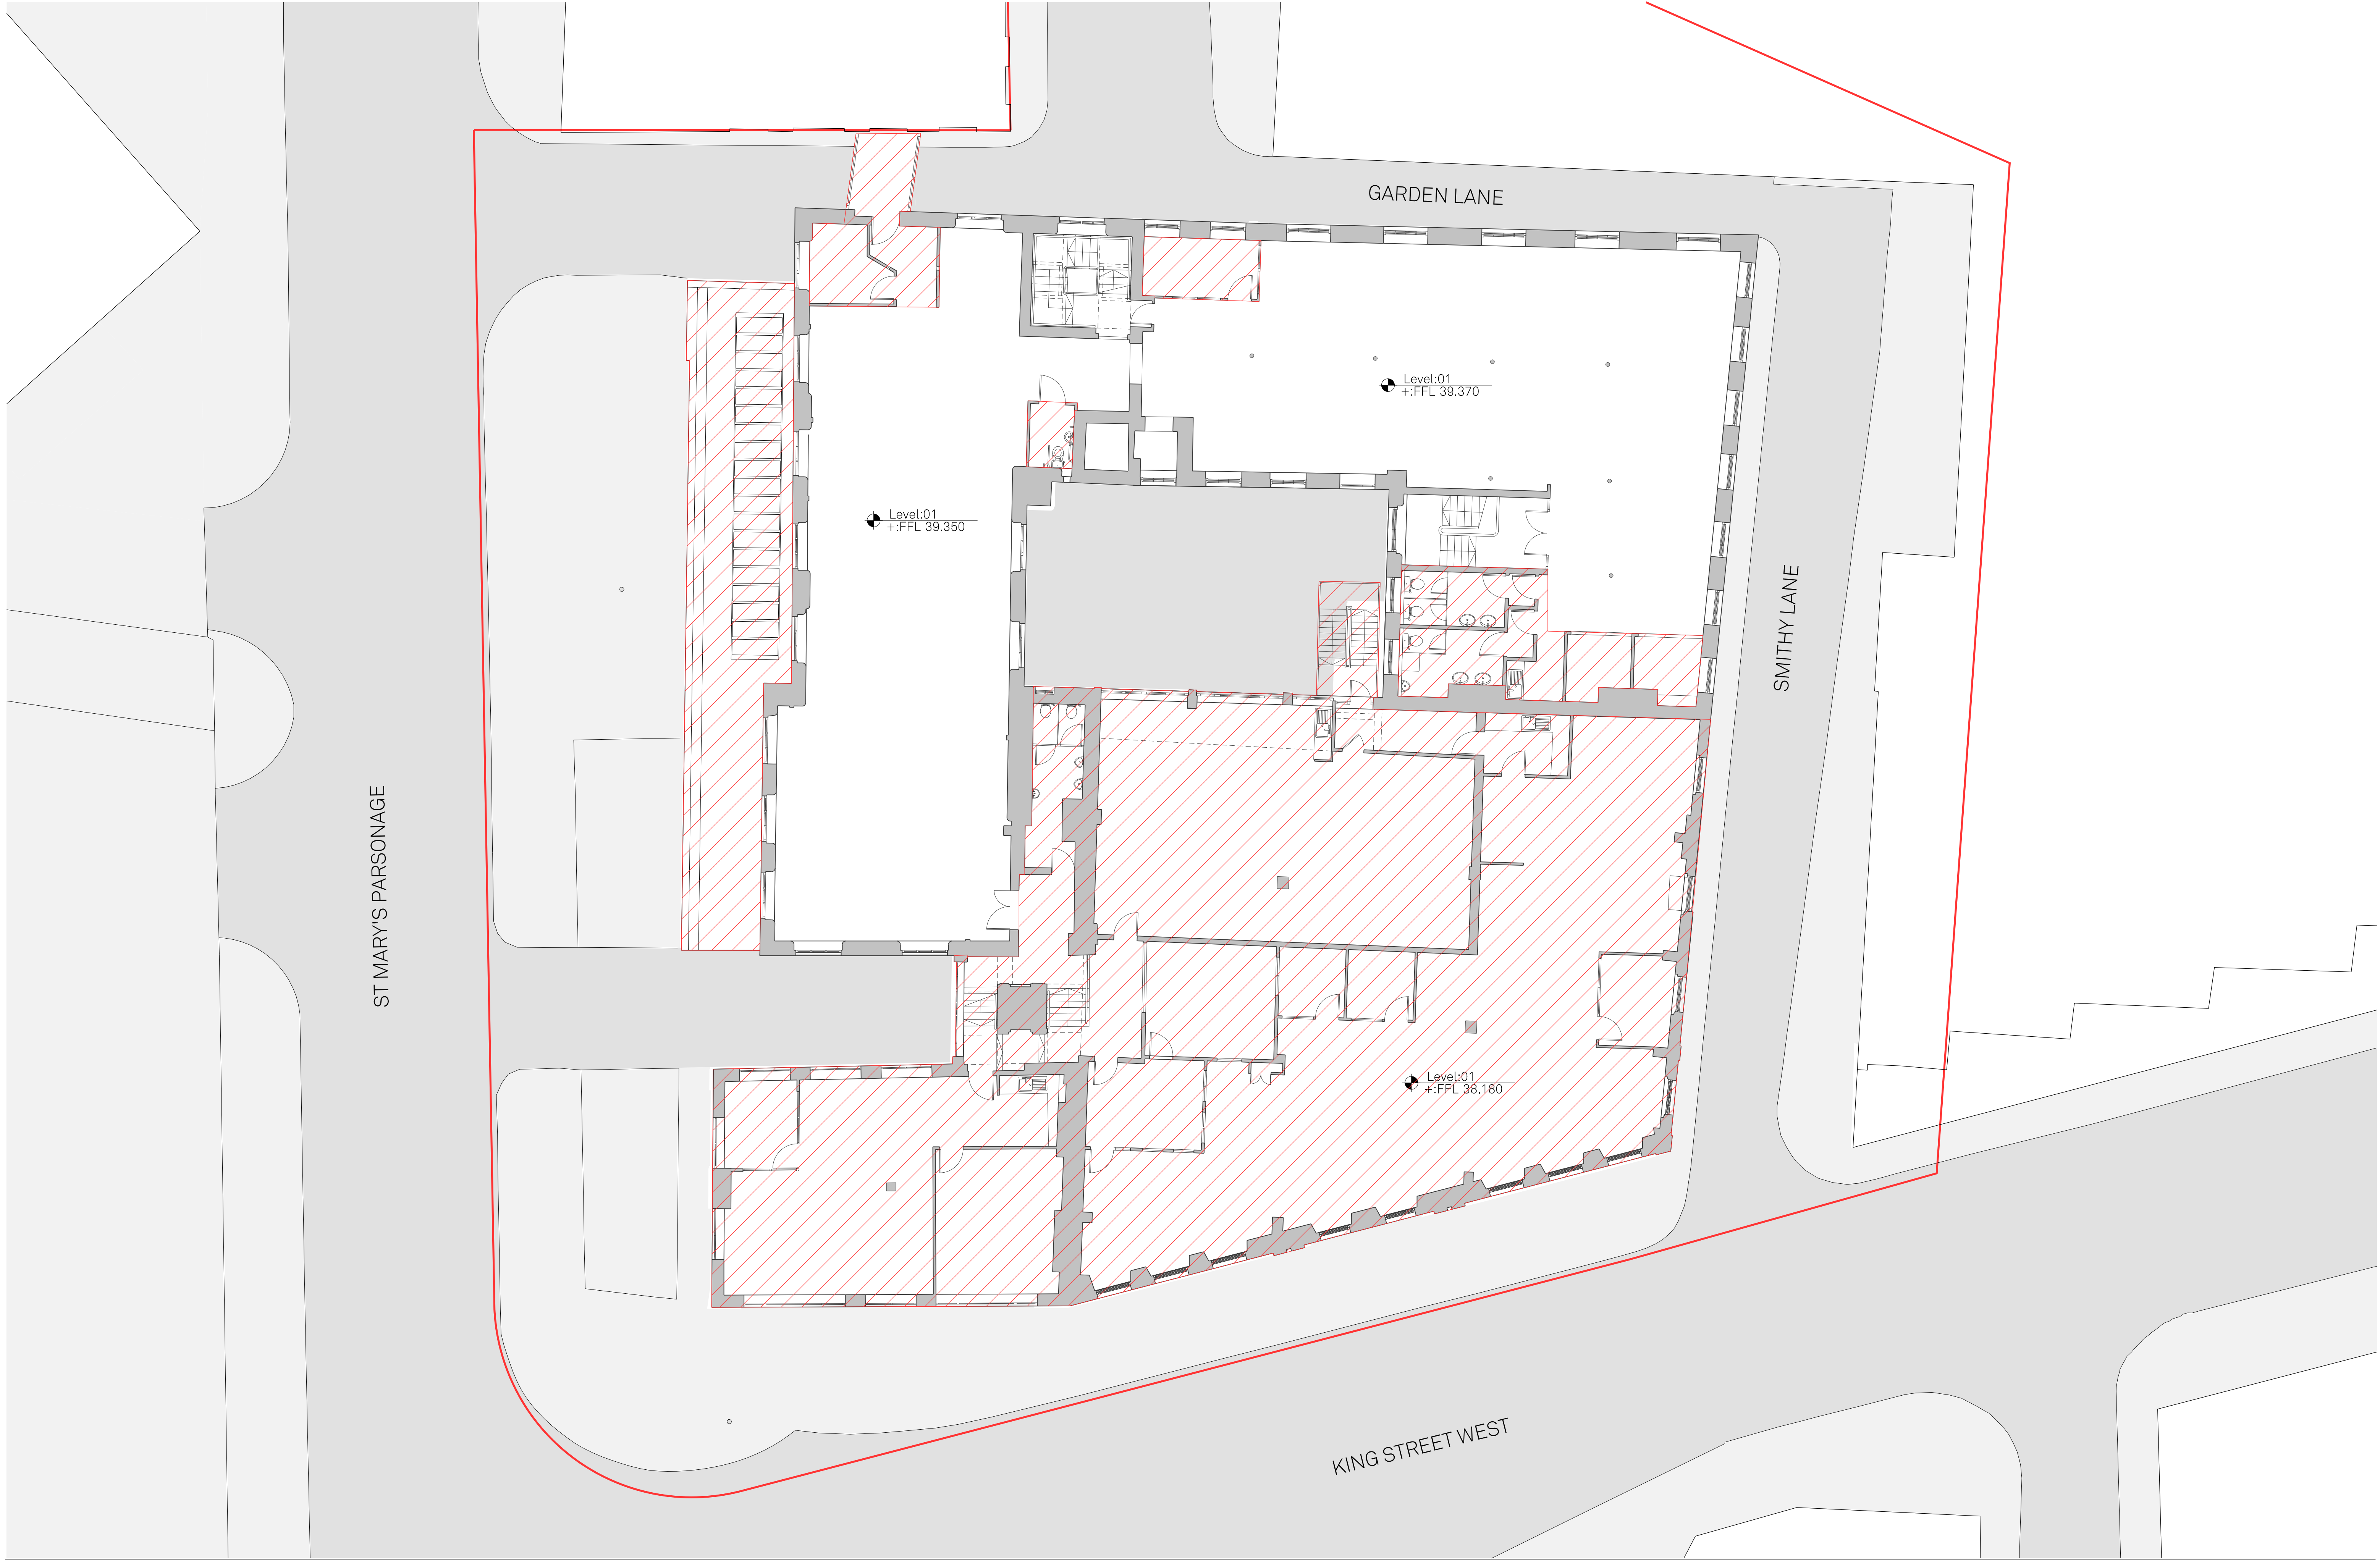

Notes:
[Red outline] Site Boundary
[Red hatched area] Demolition Scope

