



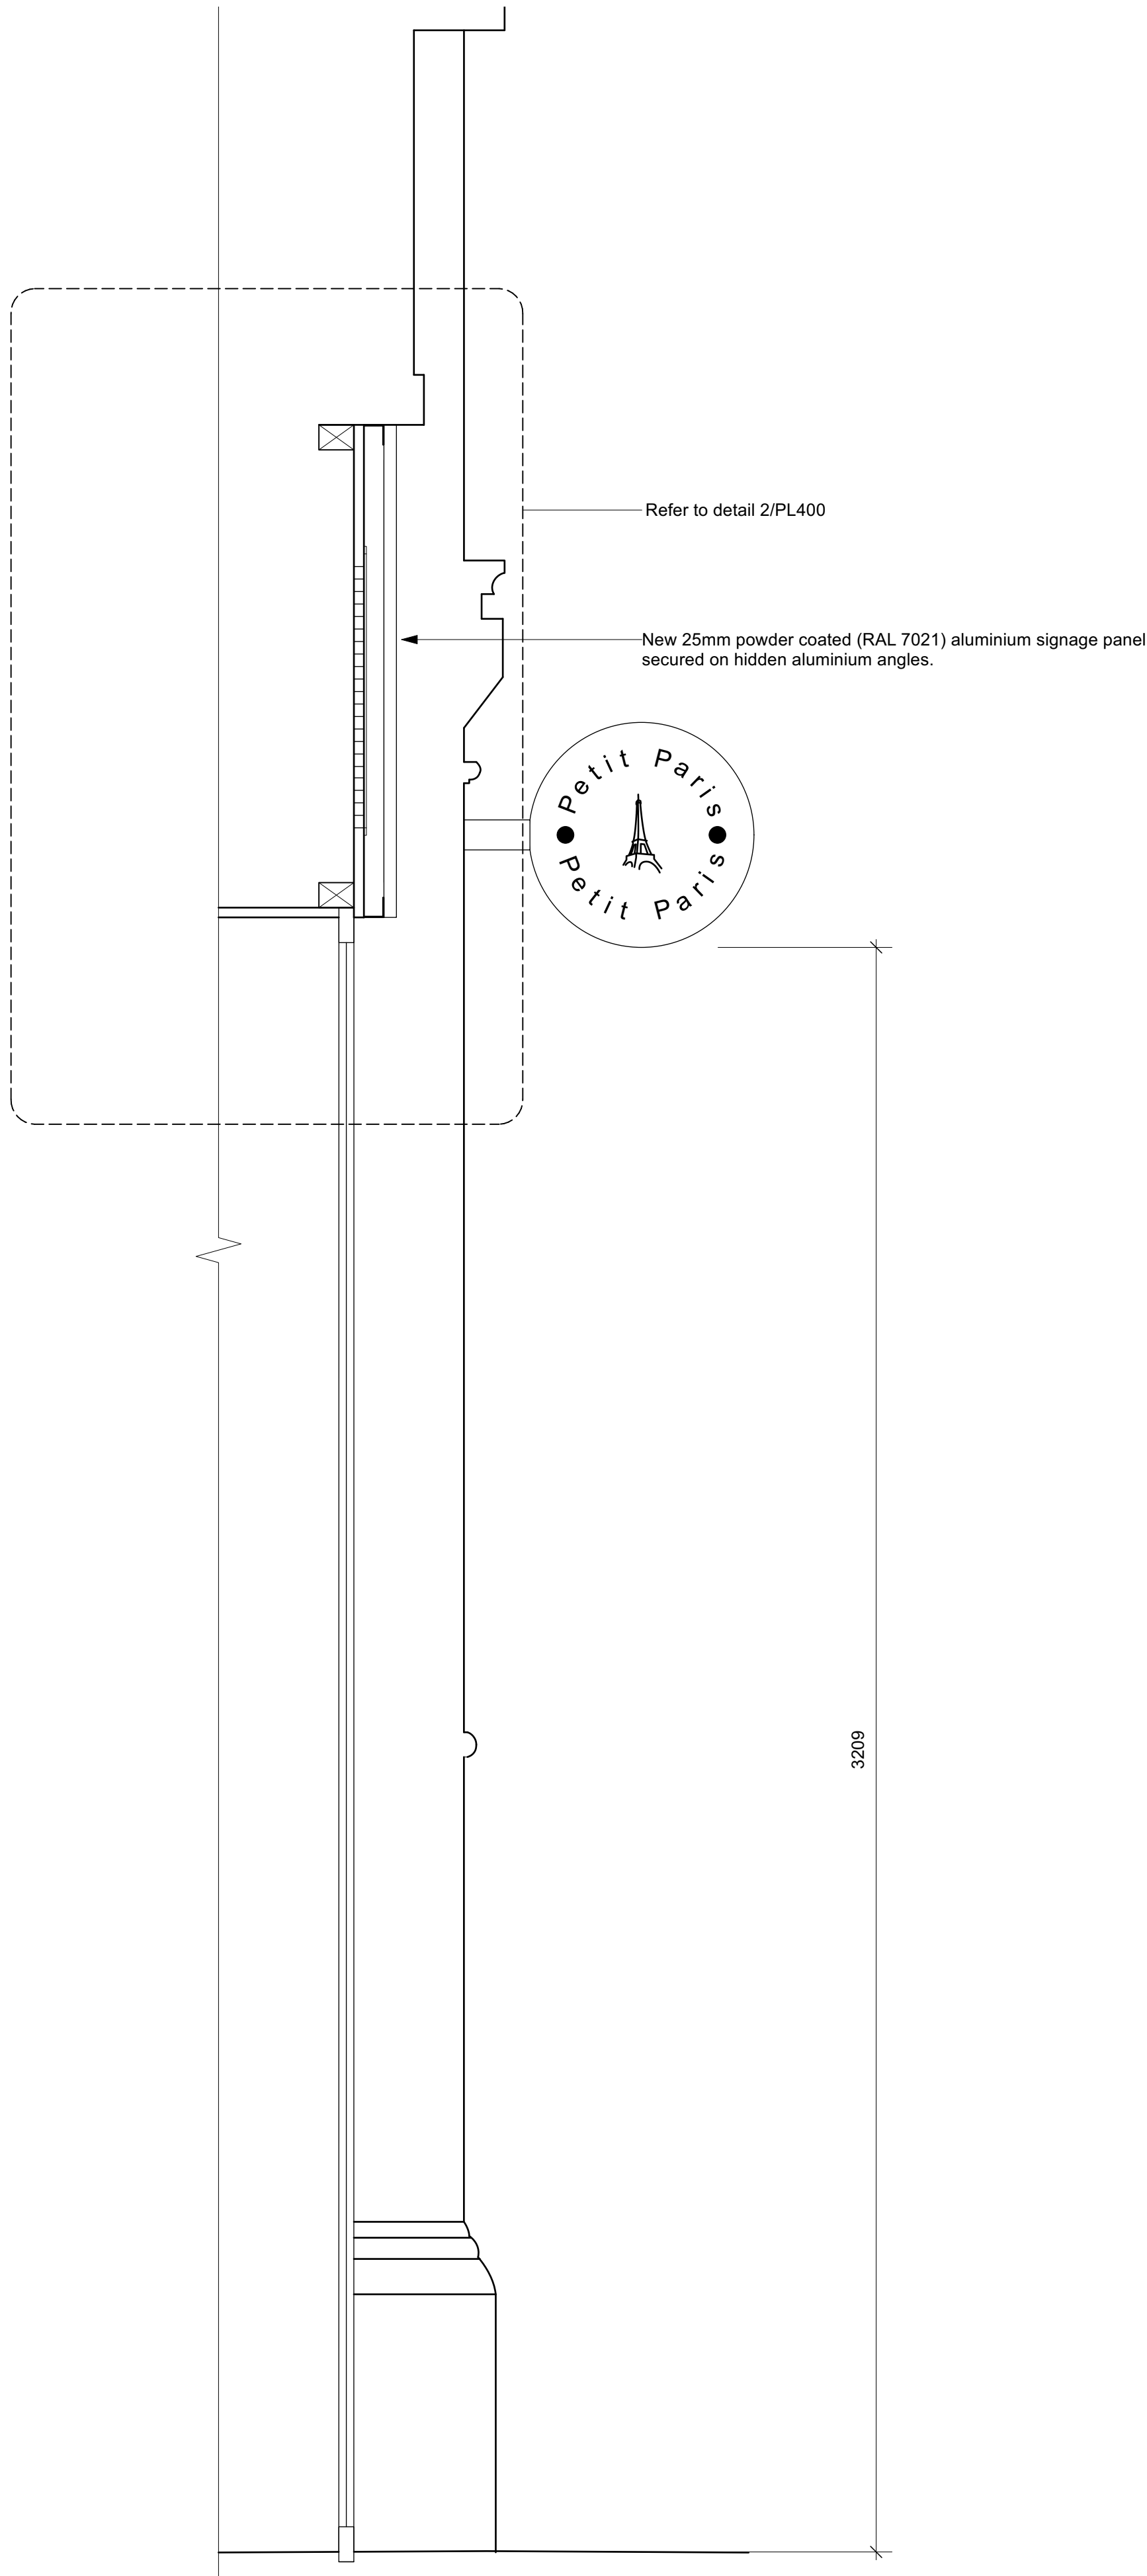

1 SECTION AS PROPOSED
PL400

SCALE: 1:20@A1

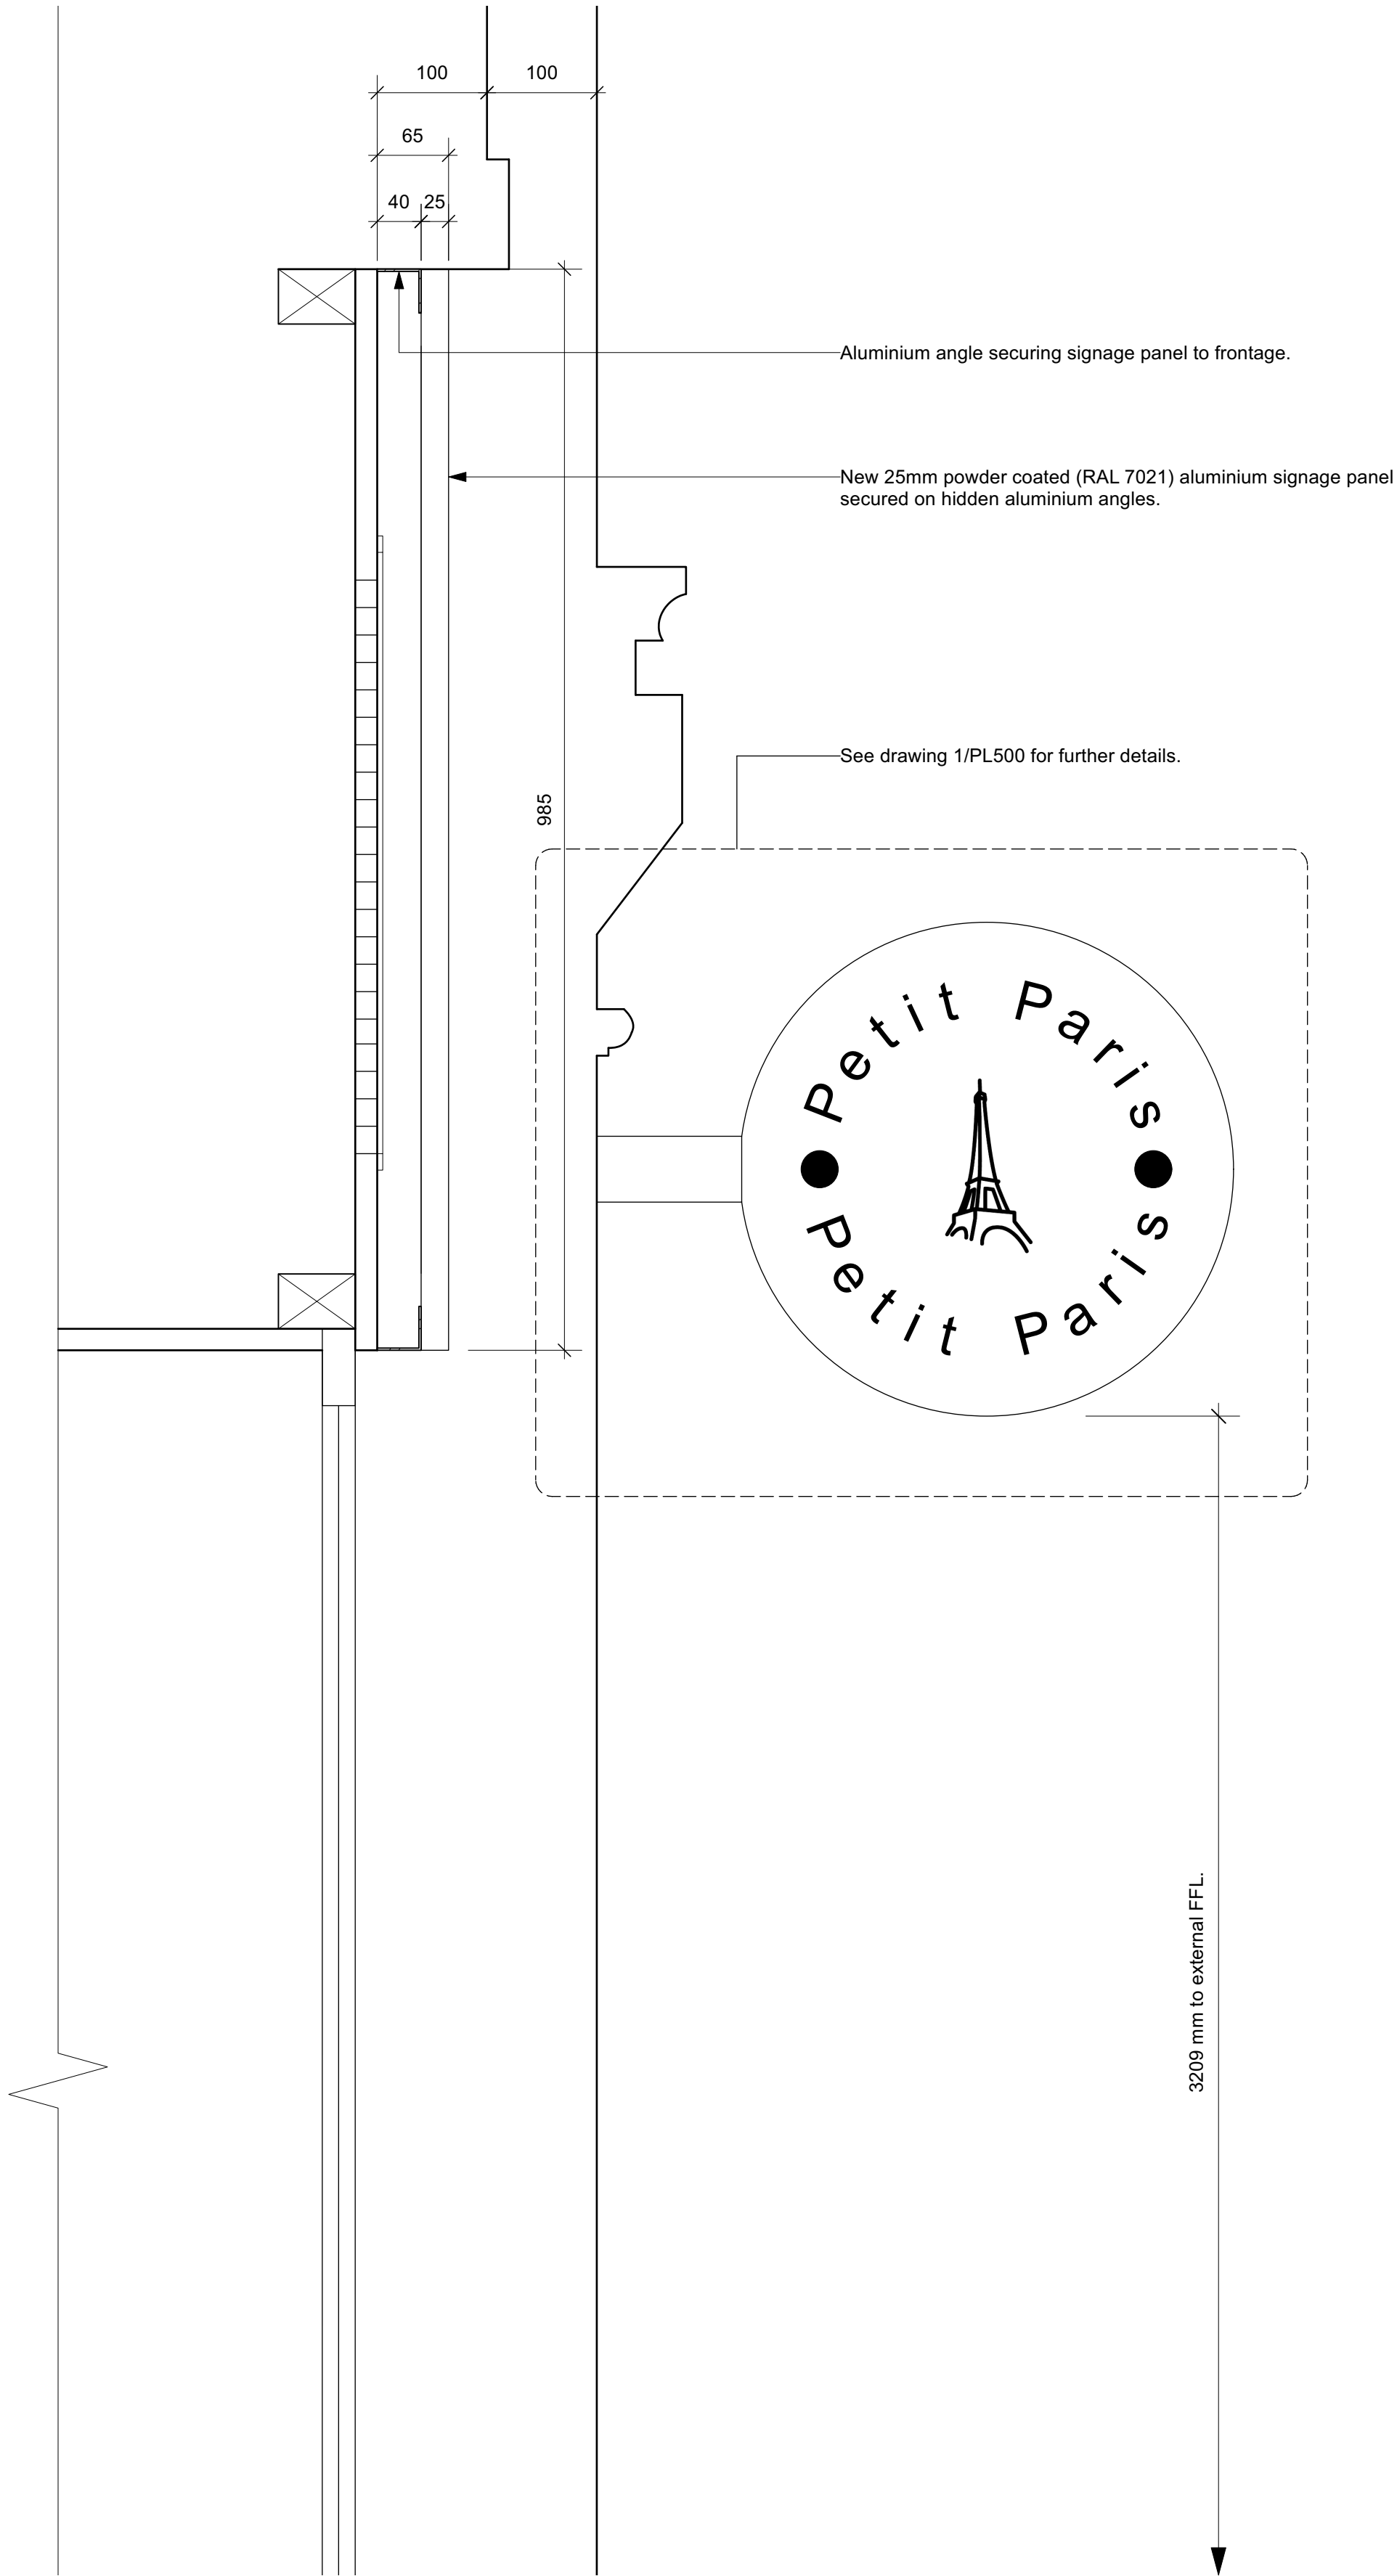

2 FASCIA DETAIL
PL400

SCALE: 1:20@A1

For Office Use: A_12560



10 KING STREET
MANCHESTER
M2 6AQ

CONSULTANT :

DRAWN BY:

ZR

ISSUE / DATE:

PLANNING

07.09.2022

REVISION :

SHEET TITLE :
SHOPFRONT
SECTION AS
PROPOSED
SHEET NO. :

PL400