



01 SECOND FLOOR TYPE 5 EXISTING SECONDARY GLAZING TO BE UPGRADED  
SCALE - N/A

EXISTING SECONDARY GLAZING TO BE UPGRADED, WITH EXISTING FRAMEWORK RETAINED, REFURBISHED AND REDECORATED WITH NEW HIGH SPECIFICATION GLASS WITHIN EXISTING FRAME.

FRAMES & ARCHITRAVES TO BE IN PAINT FINISH: DULUX TRADE DIAMOND EGGSHELL TO MATCH FARROW & BALL "CHARLESTON GREY"



02 SECOND FLOOR TYPE 6 EXISTING SECONDARY GLAZING TO BE UPGRADED  
SCALE - N/A

EXISTING SECONDARY GLAZING TO BE UPGRADED, WITH EXISTING FRAMEWORK RETAINED, REFURBISHED AND REDECORATED WITH NEW HIGH SPECIFICATION GLASS WITHIN EXISTING FRAME.


FRAMES & ARCHITRAVES TO BE IN PAINT FINISH: DULUX TRADE DIAMOND EGGSHELL TO MATCH FARROW & BALL "CHARLESTON GREY"



03 SECOND FLOOR TYPE 7 EXISTING SECONDARY GLAZING TO BE UPGRADED  
SCALE - N/A

EXISTING SECONDARY GLAZING TO BE UPGRADED, WITH EXISTING FRAMEWORK RETAINED, REFURBISHED AND REDECORATED WITH NEW HIGH SPECIFICATION GLASS WITHIN EXISTING FRAME.


FRAMES & ARCHITRAVES TO BE IN PAINT FINISH: DULUX TRADE DIAMOND EGGSHELL TO MATCH FARROW & BALL "CHARLESTON GREY"

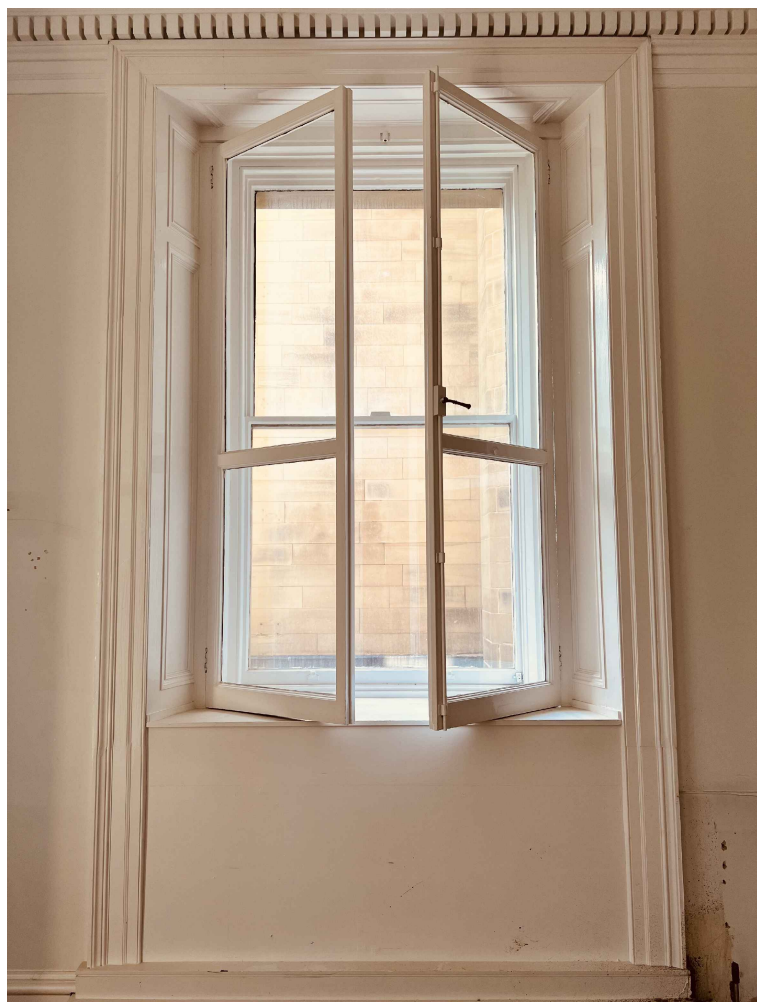

04 SECOND FLOOR TYPE 8 EXISTING SECONDARY GLAZING TO BE UPGRADED  
SCALE - N/A

EXISTING SECONDARY GLAZING TO BE UPGRADED, WITH EXISTING FRAMEWORK RETAINED, REFURBISHED AND REDECORATED WITH NEW HIGH SPECIFICATION GLASS WITHIN EXISTING FRAME.

FRAMES & ARCHITRAVES TO BE IN PAINT FINISH: DULUX TRADE DIAMOND EGGSHELL TO MATCH FARROW & BALL "CHARLESTON GREY"

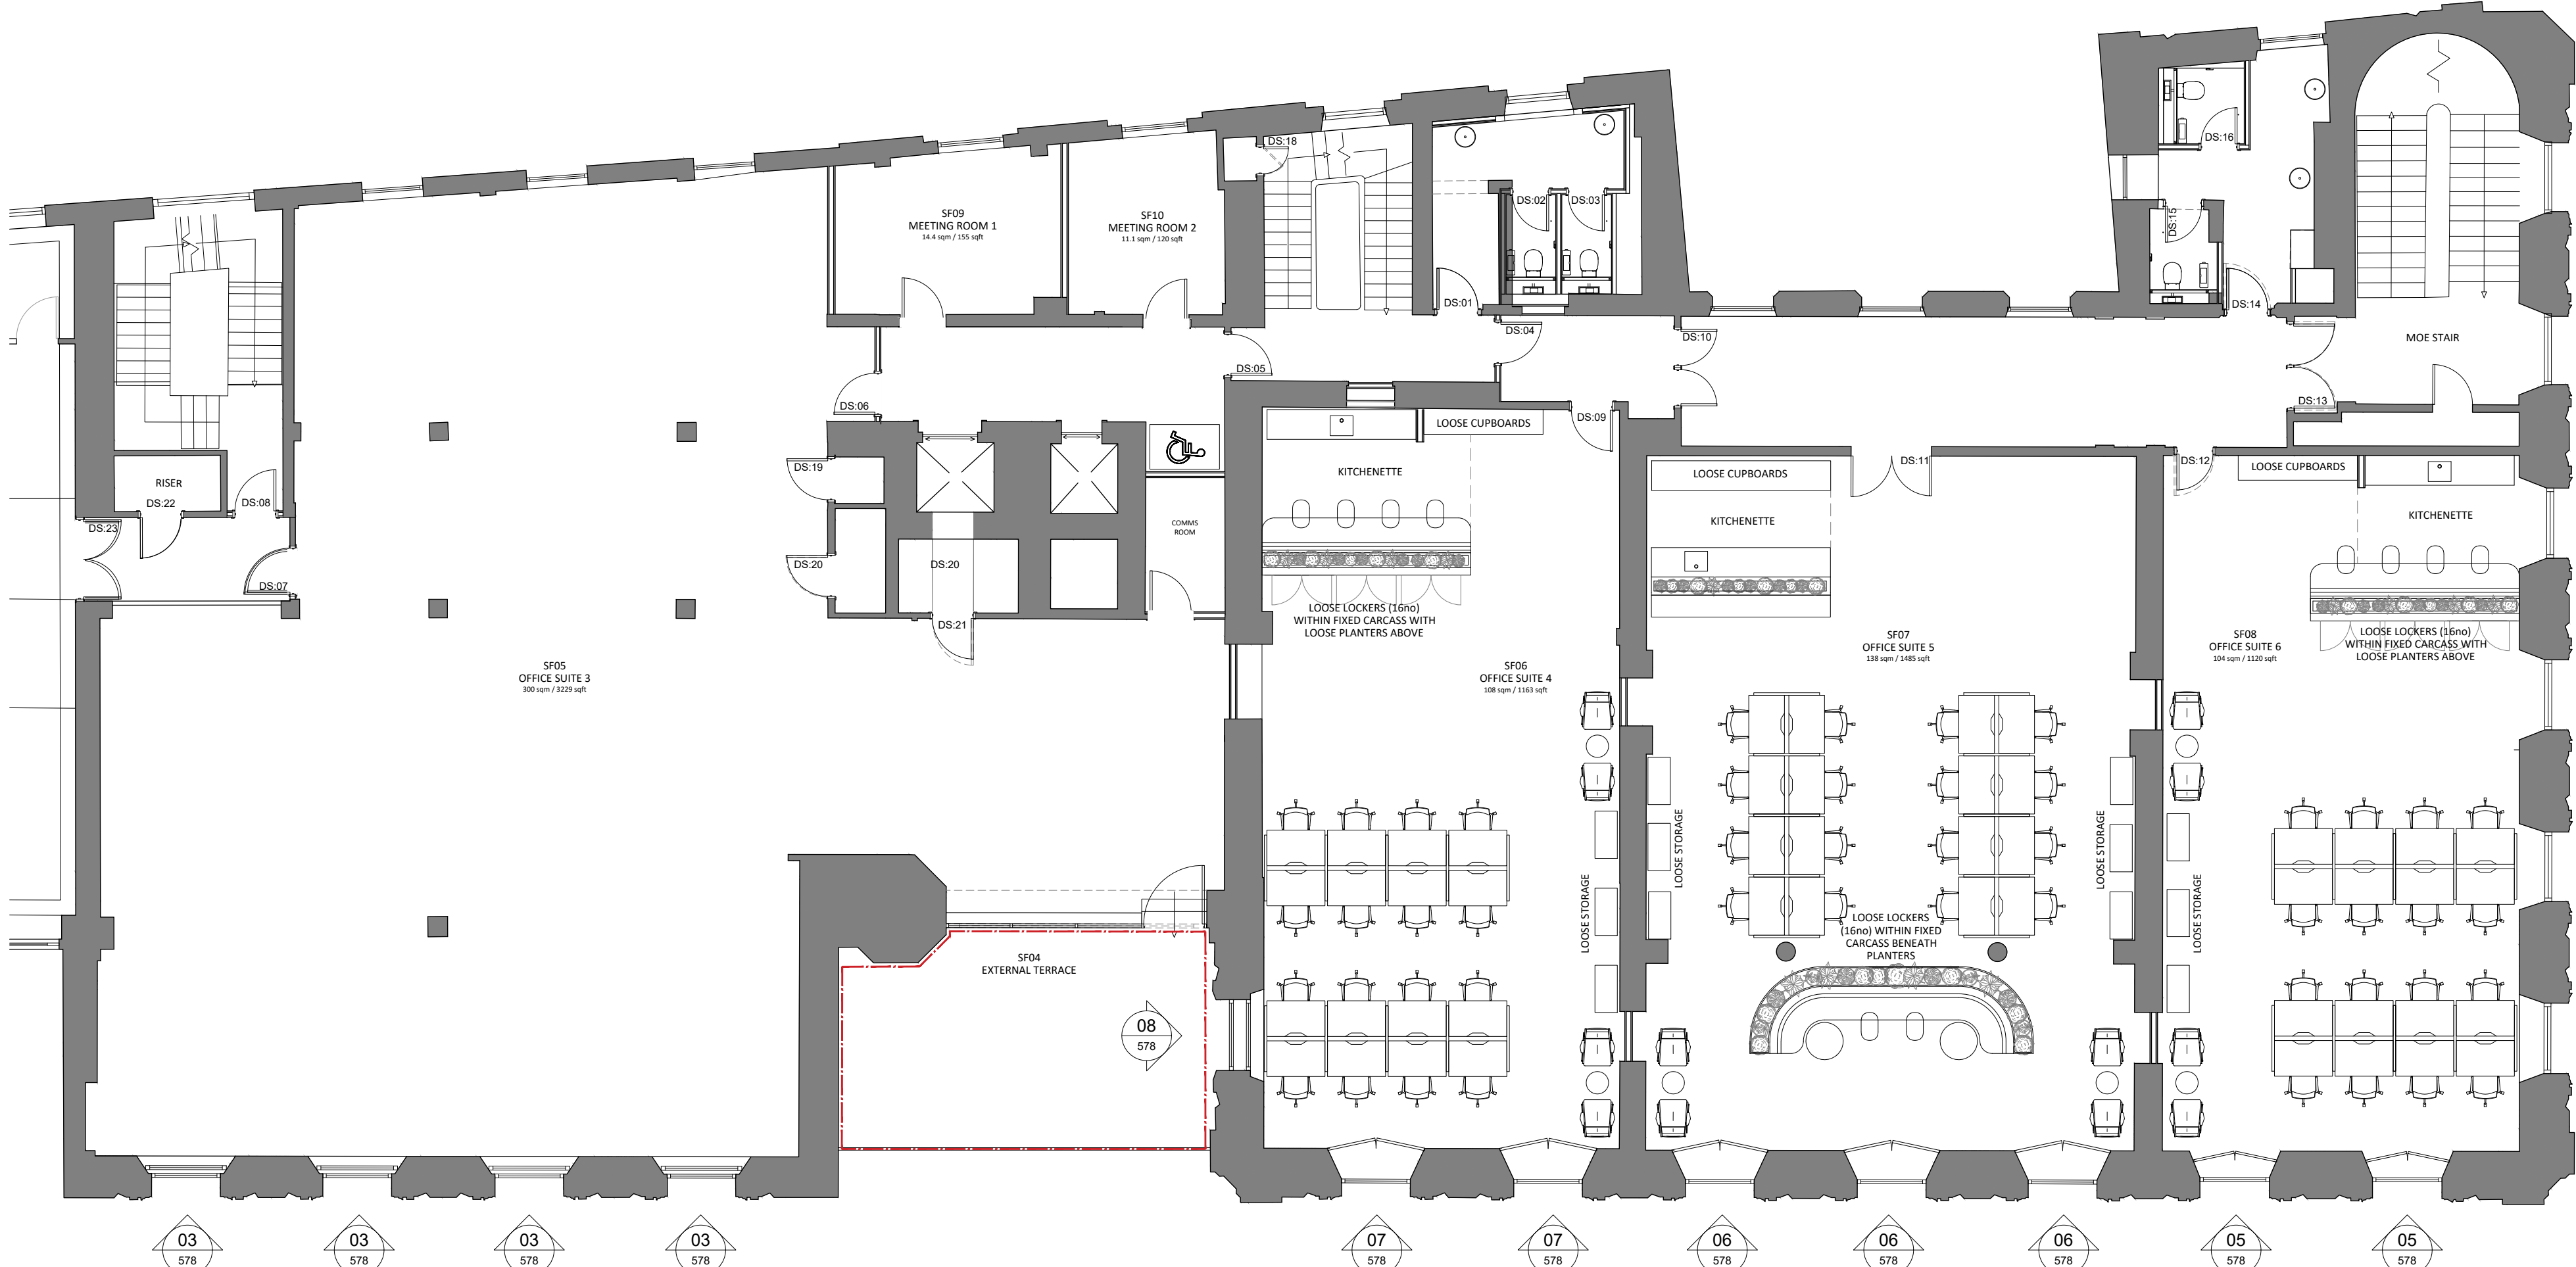

07 SECOND FLOOR EXISTING SECONDARY GLAZING TO BE UPGRADED  
SCALE - 1:100 @ A1

LOCATION PLAN

0 0.5 1.0 2.0 3.0 4.0 5.0m  
Scale 1:100  
0 0.20 0.40 0.60 0.80 1.0m  
Scale 1:20

NOTES ORIGINAL A1

DO NOT SCALE FROM THIS DRAWING.  
ALL DIMENSIONS TO BE CHECKED ON SITE.  
(DRAWINGS MAYBE SCALED FOR LOCAL AUTHORITY & PLANNING PURPOSE ONLY)  
COPYRIGHT PROTECTED.

FOR PLANNING  
DO NOT USE FOR CONSTRUCTION

GENERAL PLANNING NOTES:

ALL DIMENSIONS TO BE CHECKED ON SITE PRIOR TO ANY MANUFACTURE OR CONSTRUCTION OF EQUIPMENT, FINISH, SIGNAGE ETC.

DRAWINGS TO BE READ IN CONJUNCTION WITH THE FOLLOWING STAGE 3 INFORMATION:

- STRUCTURAL ENGINEER'S DESIGN & RECOMMENDATIONS (DWLP)
- HERITAGE REPORT (PAUL BUTLER ASSOCIATES)
- M&E AND FIRE STRATEGY (HILSON MORAN)

|      |          |                     |       |         |
|------|----------|---------------------|-------|---------|
| 3.00 | 15.09.22 | ISSUED FOR PLANNING | SO    | ARB     |
| REV  | DATE     | DESCRIPTION         | DRAWN | CHECKED |

AXI

ADDRESS : 41 SOUTH KING STREET, MANCHESTER, M2 6DE  
TELEPHONE : +44 (0)161 879 7357  
EMAIL : www.axi.studio  
COMPANY No : 11847325

CLIENT  
**bruntwood**

PROJECT  
**BRUNTWOOD  
38 MOSLEY STREET  
MANCHESTER M2 3AZ**

DRAWING REFERENCE  
**SECOND FLOOR  
EXISTING SECONDARY GLAZING  
TO BE UPGRADED AS PROPOSED**

|               |               |          |       |         |
|---------------|---------------|----------|-------|---------|
| JOB REFERENCE | DRAWING SCALE | DATE     | DRAWN | CHECKED |
| 20 - 059      | varies@A1     | 14.01.22 | ARB   | SO      |
| DRAWING No    | STAGE         | REV      |       |         |
| AXI - B578    | 3             | 00       |       |         |