

DO NOT SCALE FROM THIS DRAWING.
ALL DIMENSIONS TO BE CHECKED ON SITE.
(DRAWINGS MAYBE SCALED FOR LOCAL AUTHORITY & PLANNING PURPOSE ONLY)
COPYRIGHT PROTECTED.

0 0.5 1.0 2.0 3.0 4.0 5.0m

Scale 1:100


FOR PLANNING
DO NOT USE FOR CONSTRUCTION

GENERAL PLANNING NOTES:

ALL DIMENSIONS TO BE CHECKED ON SITE PRIOR TO ANY MANUFACTURE OR CONSTRUCTION OF EQUIPMENT, FINISH, SIGNAGE ETC.

DRAWINGS TO BE READ IN CONJUNCTION WITH THE FOLLOWING STAGE 3 INFORMATION:

- STRUCTURAL ENGINEER'S DESIGN & RECOMMENDATIONS (DWLP)
- HERITAGE REPORT (PAUL BUTLER ASSOCIATES)
- M&E AND FIRE STRATEGY (HILSON MORAN)

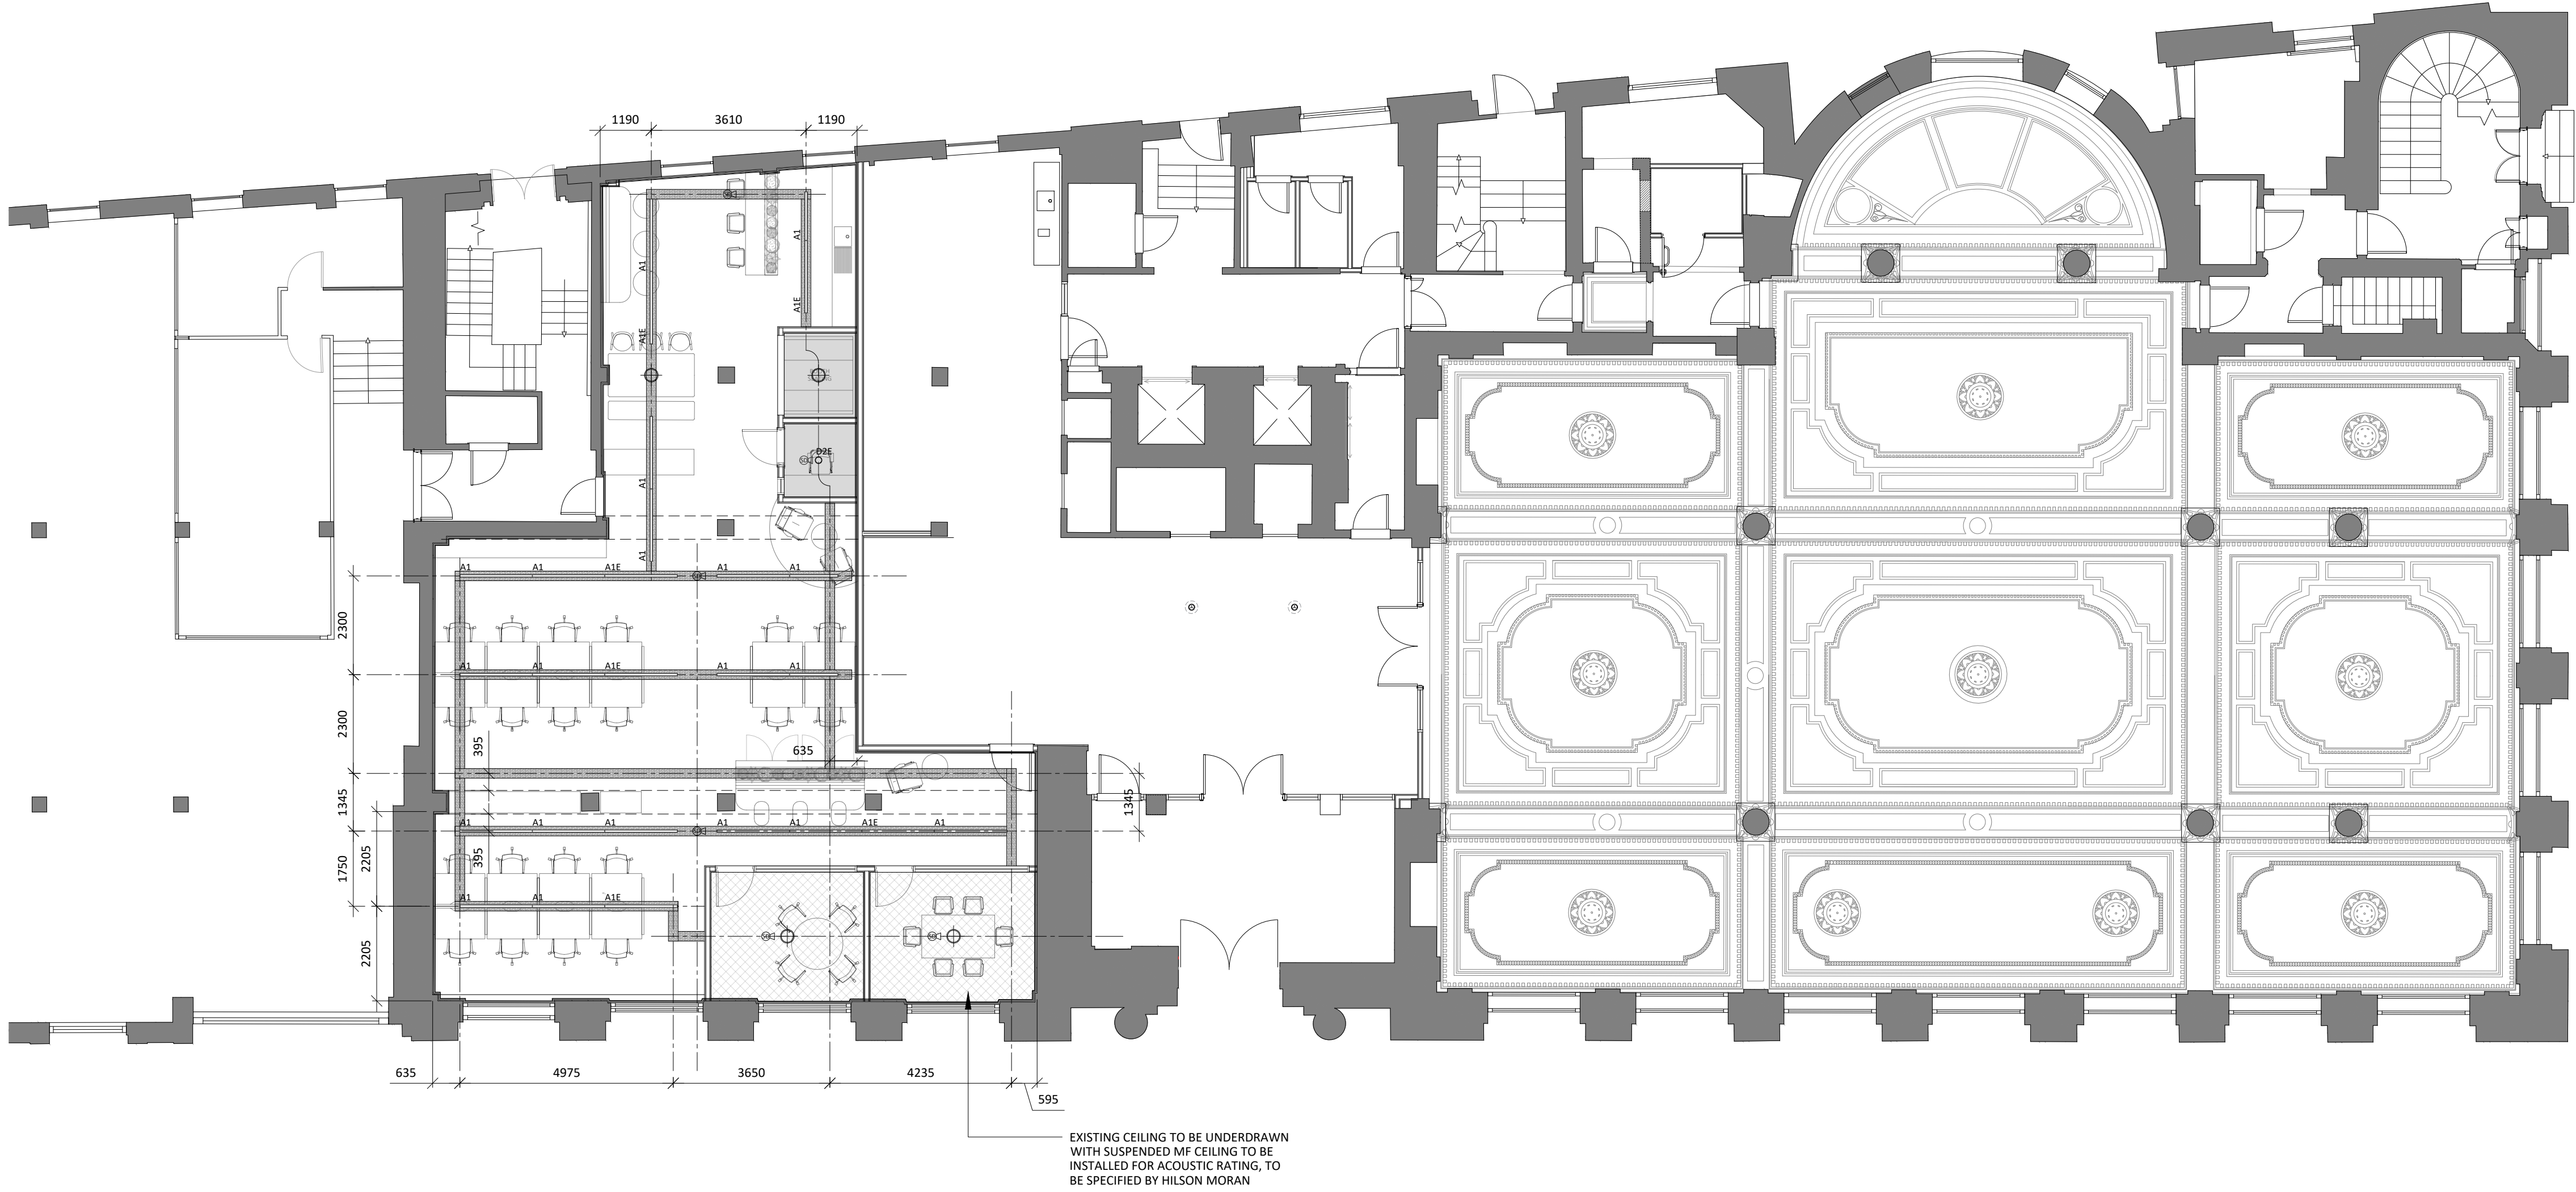

01 GROUND FLOOR RCP AS PROPOSED
B300 SCALE - 1:100 @ A1 PLAN

REFLECTIVE CEILING PLAN KEY - CAT B			
LEGEND	DESCRIPTION	SPECIFICATION	COMMENTS
○ ⁰¹	RECESSED DOWNLIGHT TYPE 1		
○ ⁰²	RECESSED DOWNLIGHT TYPE 2		
⊕ ⁰¹	PENDANT TYPE 1		
⊕ ⁰²	PENDANT TYPE 2		
⊕ ⁰³	WALL LIGHT TYPE 1		
⊕ ⁰²	WALL LIGHT TYPE 2		
⊕	EMERGENCY LIGHT		
— ⁰¹	LED LINEAR	LDL "MILLE" LINEAR LIGHT IN BLACK FINISH	
⊕ ⁰¹	COMBINED EMERGENCY FITTING		
⊕	SUSPENDED CONTAINMENT TRAY		
⊕	SMOKE DETECTOR		
⊕	CEILING MOUNTED FAN COIL UNIT	REFER TO HILSON MORAN SPECIFICATIONS	
⊕	HATCH DENOTES M2/PLASTERBOARD CEILING		
⊕	HATCH DENOTES UNDERDRAWN CEILING	ACOUSTIC SEPARATION & PARTITIONS TO BE SPECIFIED BY HILSON MORAN	
GENERAL NOTES			
• REFER TO FINISHES DRAWING FOR DETAILED SPECIFICATION OF DECORATIONS TO SOFFITS AND CEILINGS			
• ALL OTHER SPECIFICATIONS AND FINISHES TO BE CONFIRMED			

3.00	20.09.22	ISSUED FOR PLANNING	SO	ARB
REV	DATE	DESCRIPTION	DRAWN	CHECKED

A X I

ADDRESS : 41 SOUTH KING STREET, MANCHESTER, M2 6DE
TELEPHONE : +44 (0)161 879 7357
EMAIL : www.axi.studio
COMPANY No : 11847325

CLIENT

bruntwood

PROJECT

BRUNTWOOD
38 MOSLEY STREET
MANCHESTER M2 3AZ

DRAWING REFERENCE

GROUND FLOOR CAT B
REFLECTIVE CEILING PLAN
AS PROPOSED

JOB REFERENCE	DRAWING SCALE	DATE	DRAWN	CHECKED
20 - 059	1:100@A1	14.01.22	ARB	FWE
DRAWING No		STAGE	REV	
AXI - B300		3	00	