


DWG INFO: 1. DWG FILE: DWG_LP_0085.DWG 2022 27 SPRING GARDENS - 38 MOSLEY ST REDEVELOPMENT\DW DGS\DW2022-5-81_GF_01_02_03

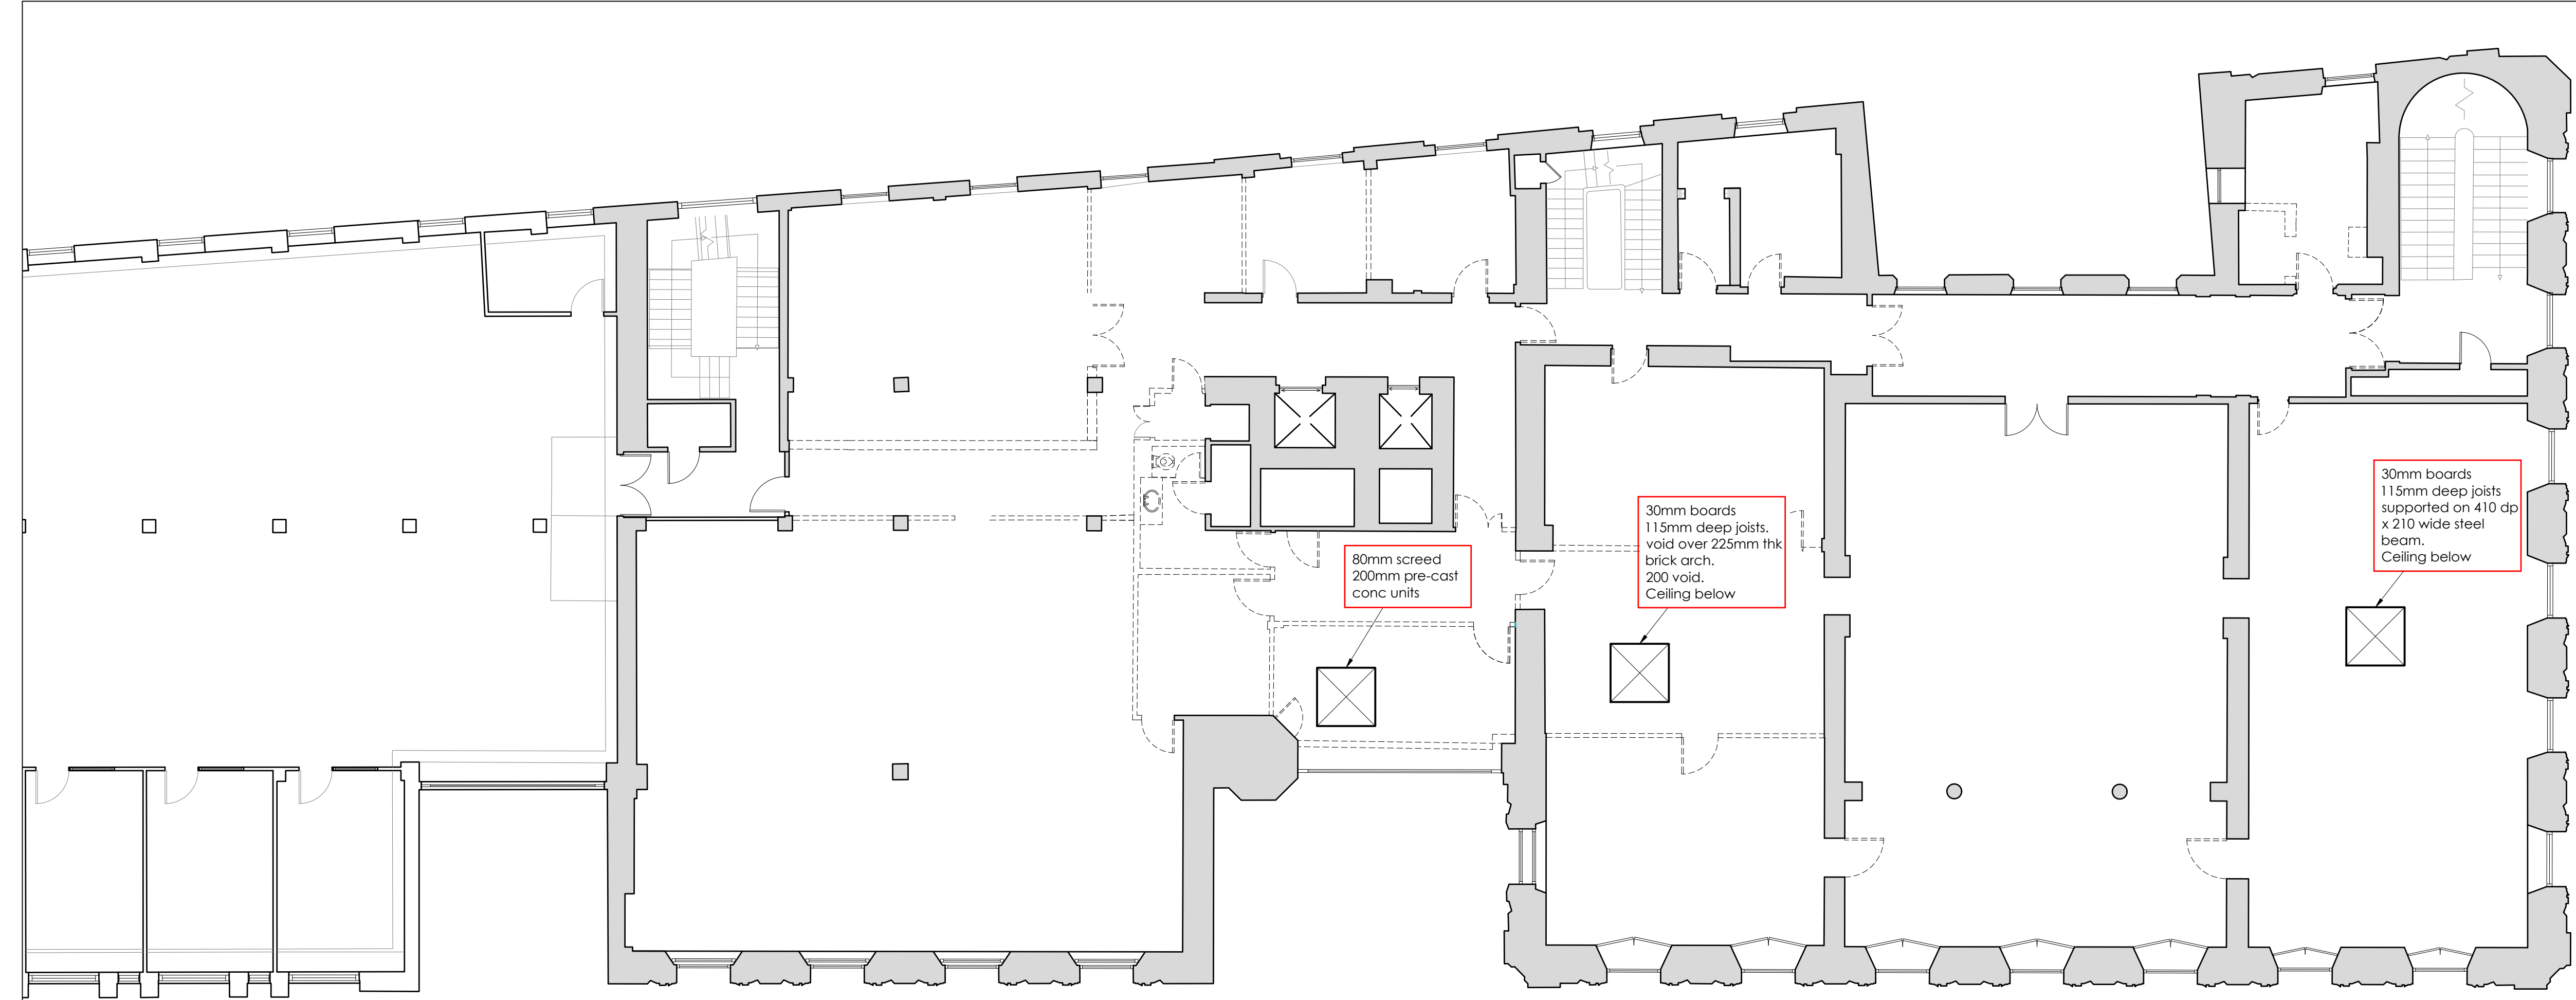

Second Floor - Existing Original Floor Construction
1:100 at A1

GENERAL NOTES

Do not scale this drawing.
Contractor to check all dimensions and report all errors and omissions to the Engineer.

1. This drawing is based upon opening up works at the locations shown and the floor construction may vary in other areas of the floor area.

Rev	Detail	By	Auth	Date
Revisions				
DW Consulting LLP Marland House Marland Road Sole, W33 5AQ Tel: 0161 969 4144 www.dwlip.com Horbeam House Horbeam Park, Hoodstone Road Harrogate, HG2 8QT Tel: 01423 855930				
Client		bruntwood		
Project		38 Mosley Street Refurbishment		
Drawing Title		Existing Floor Construction Second Floor Level		
Drawing Status		preliminary		
Project No. DW2022		Discipline S	Drawing No. 02-22	
Scale 1:100		Sheet Size A1	Revision	
Date May'22	Drawn	Checked	Auth	

© This drawing may not be copied without prior written permission