


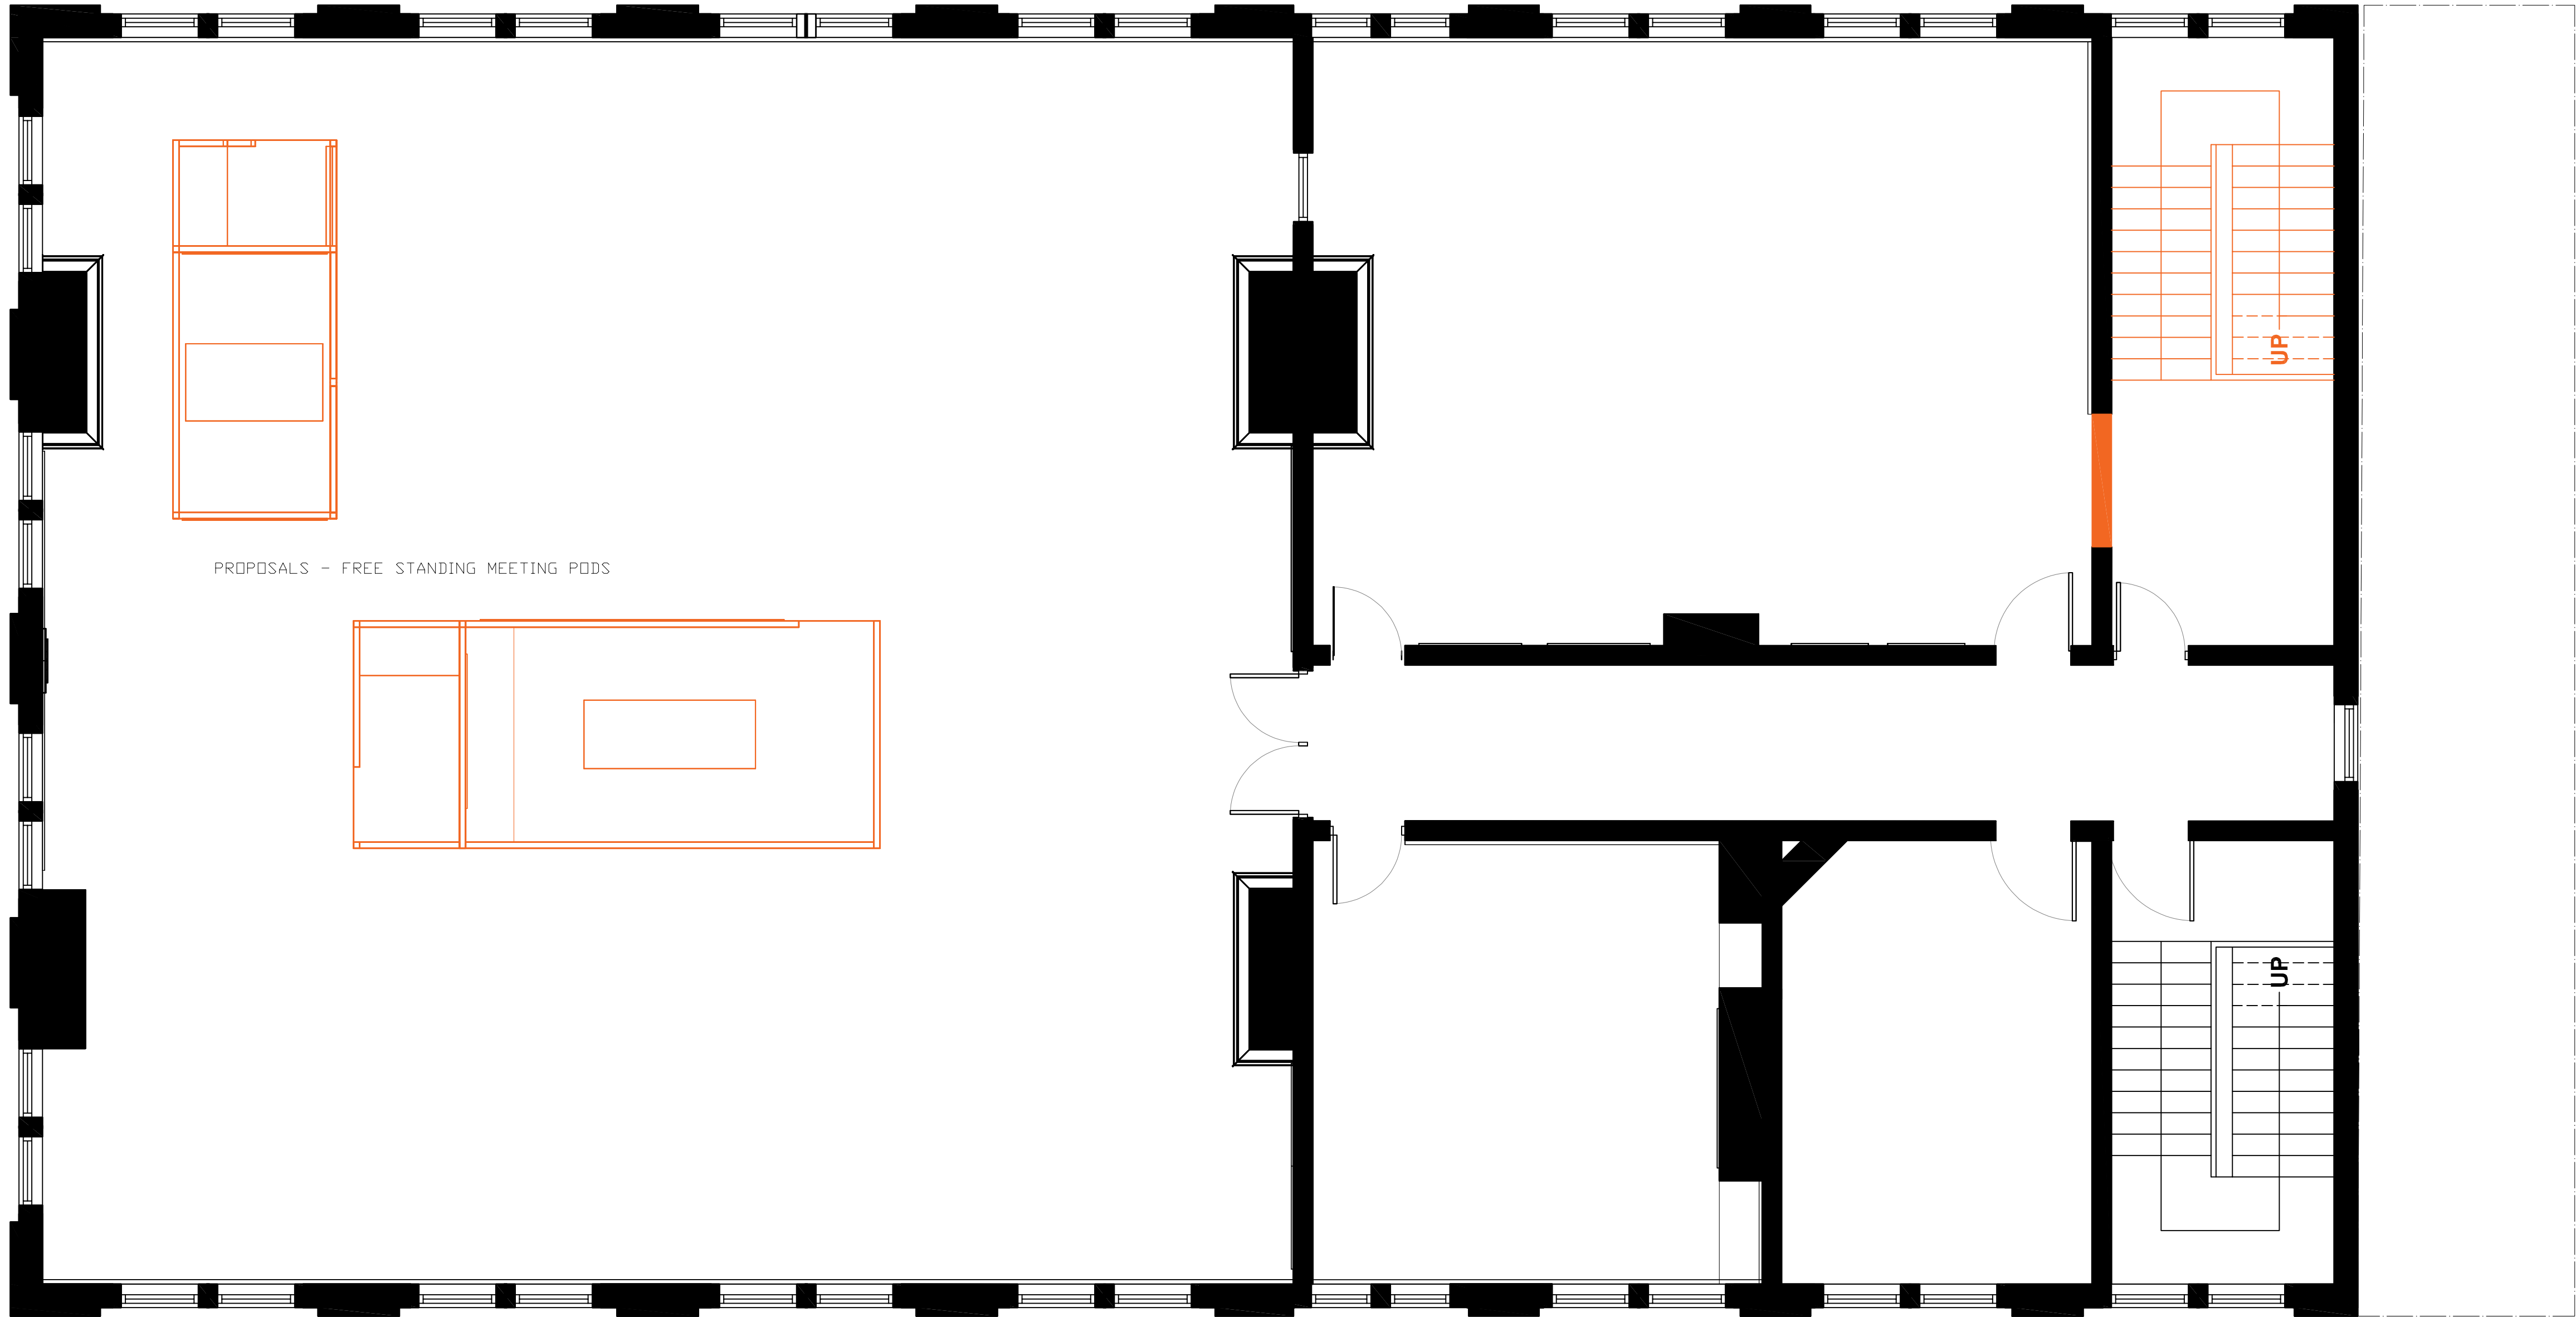

1ST FLOOR

KEY:

PROPOSED WALLS
TO BE DEMOLISHED

PROPOSALS

Notes

The Contractor is to check all dimensions and conditions on site before commencing. Do not scale from this drawing.

This drawing remains the copyright of FAIRHURSTS DESIGN GROUP.

Scale Bars TO BE USED ONLY AS GUIDANCE

1:100 mm

1:200 mm

1:500 M

1:1250 M

0 1000 2000 3000 4000

0 5 10 15 20 25

0 10 20 30 40 50 60

0 10 20 25

KEYPLAN

Rev	Description	By	Date
Project Status		Drawing Status	
Stage 2		Heritage approval	

This information, whether drawn or as a data file, is copyright and issued strictly for use on the project for which it is provided

Client / Project

Equator

School Street
The Ragged school

Drawing

First Floor,
Demo. Plan

Date	08/09/22	Scale	1 : 50	@ A1
Drawn By	ALS	Checked	SL	

Manchester:
55 King Street,
Manchester M2 4LQ
+44 (0)161 831 7300

Southampton:
Manor Park
Milstead
Southampton SO43 7FY
+44 (0)23 8061 7900

Cambridge:
CB1 Business Centre
20 Station Road
Cambridge CB1 2JD
+44 (0)1223 803 868

www.fairhursts.com

7735-08-103

Status

Heritage approval

Rev

FDG

fairhursts design group