




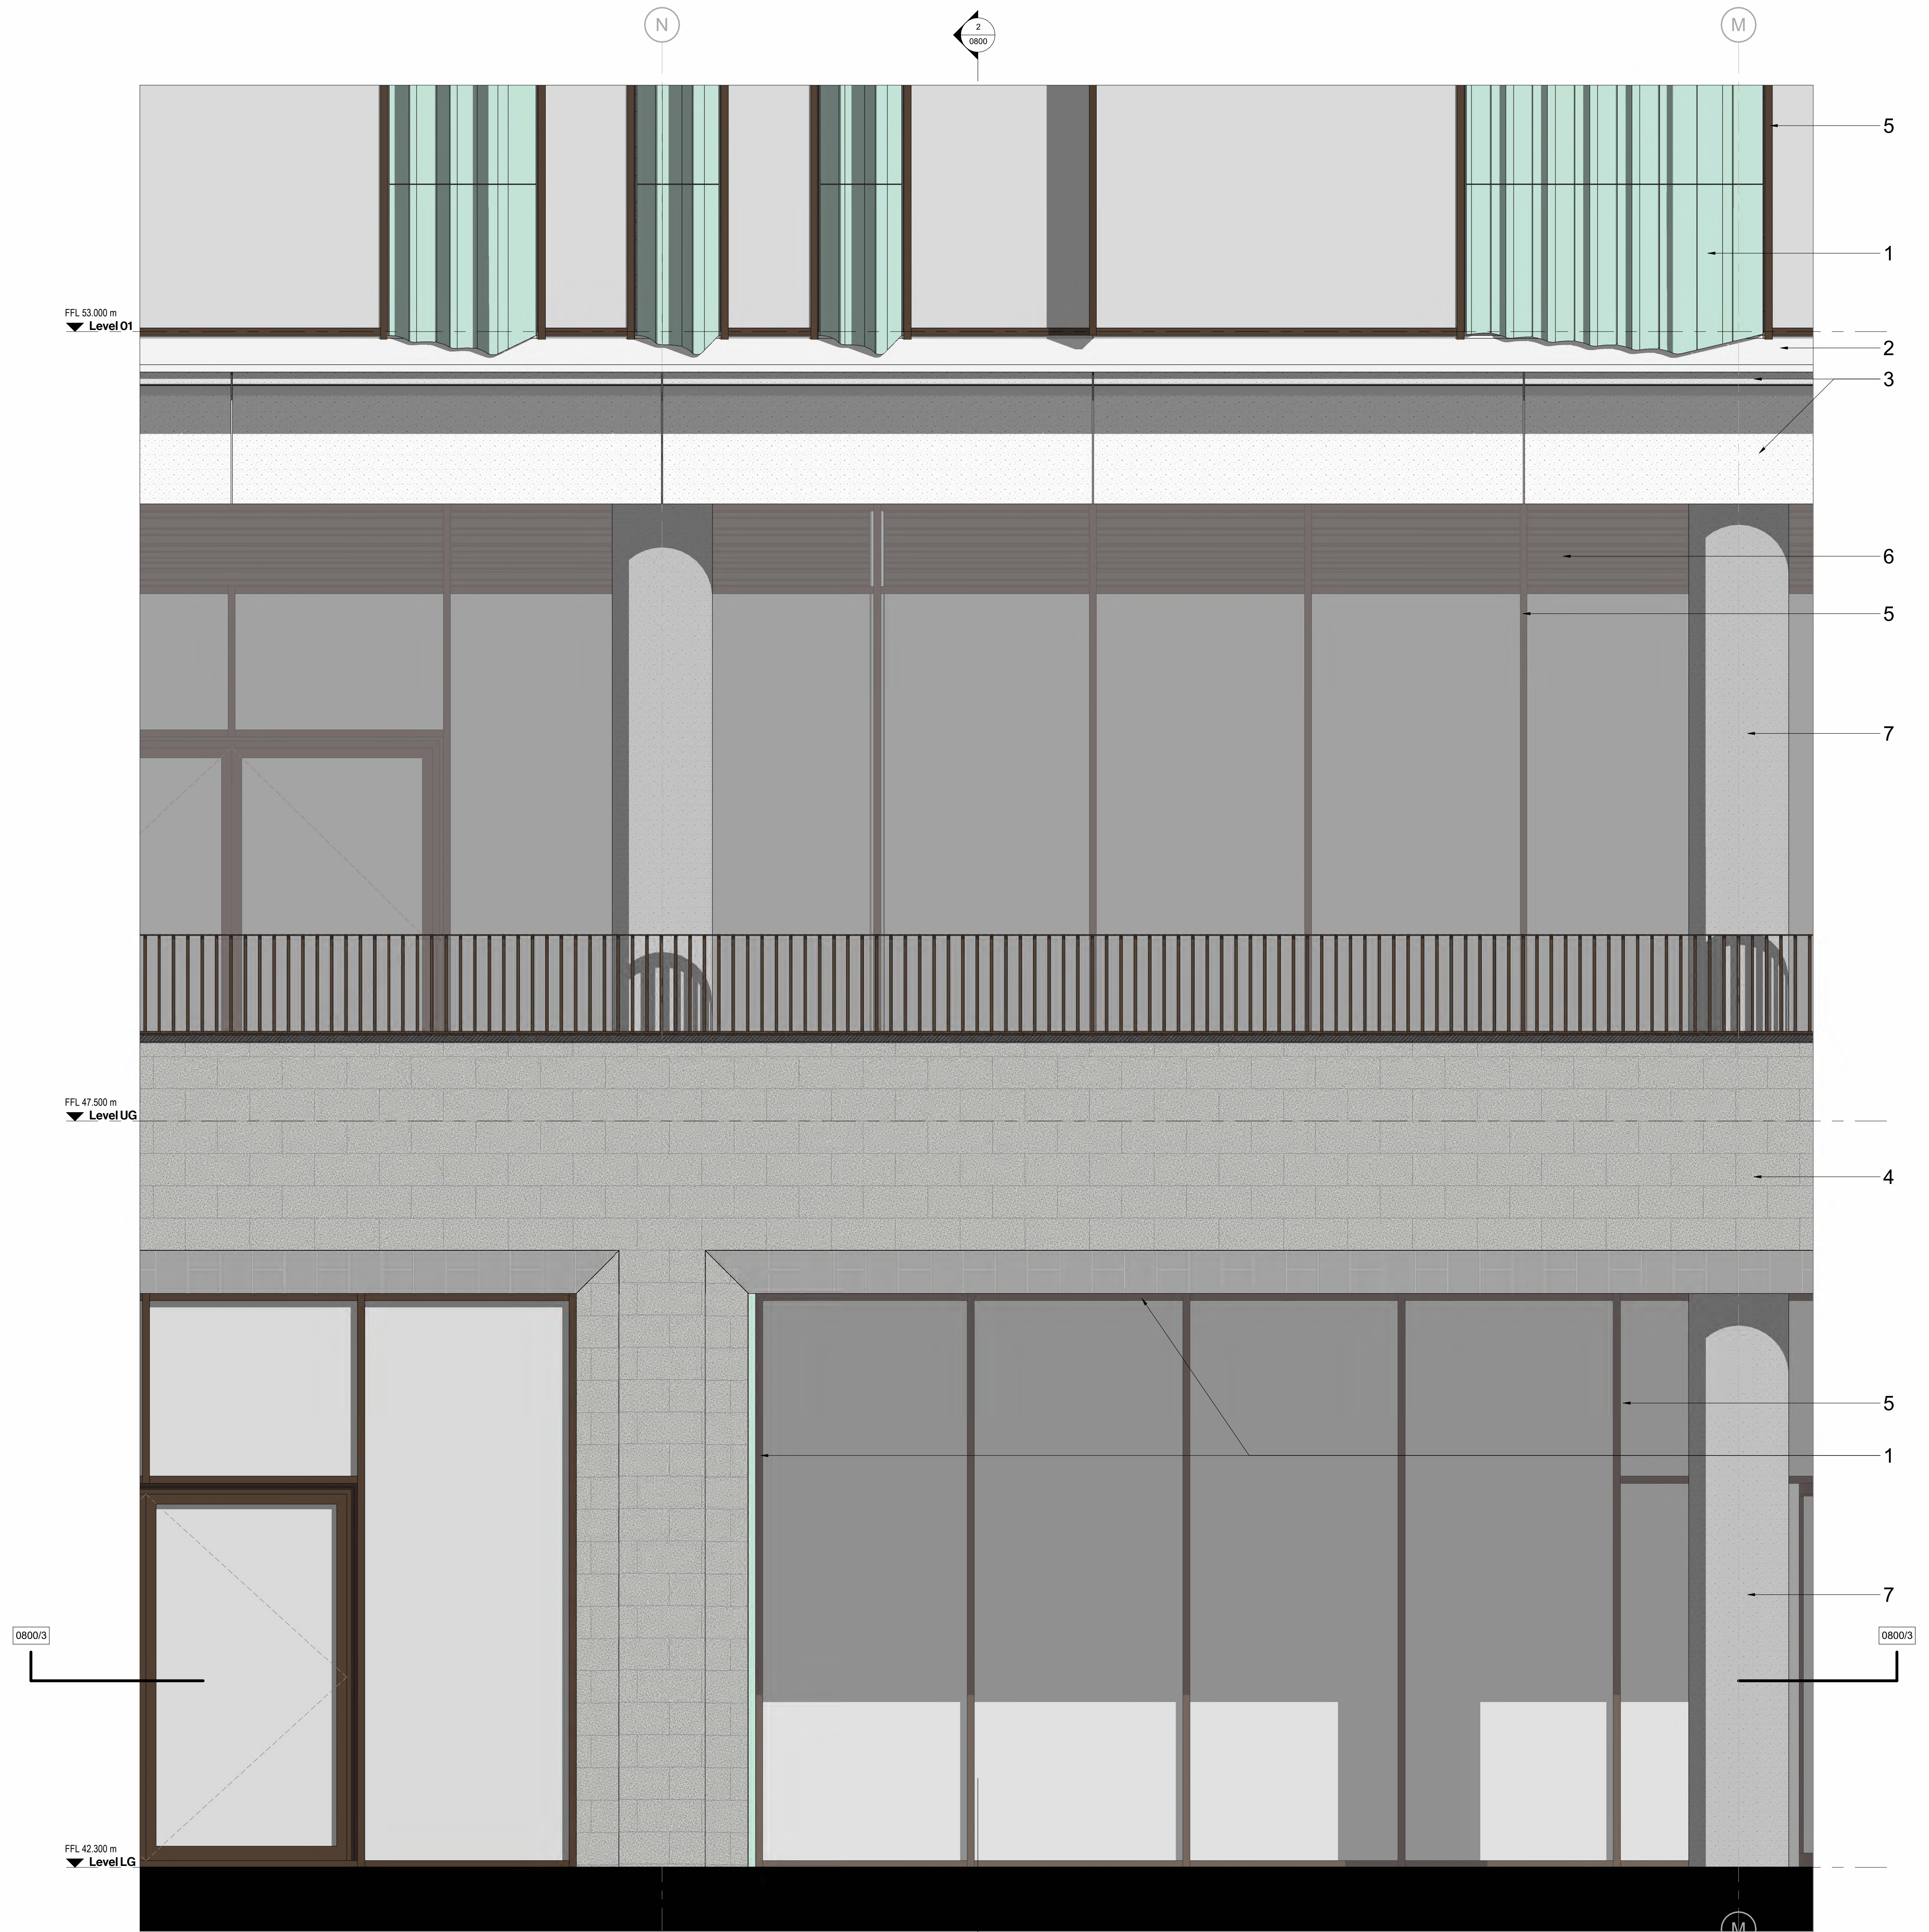

1 Lower Ground Bay Study

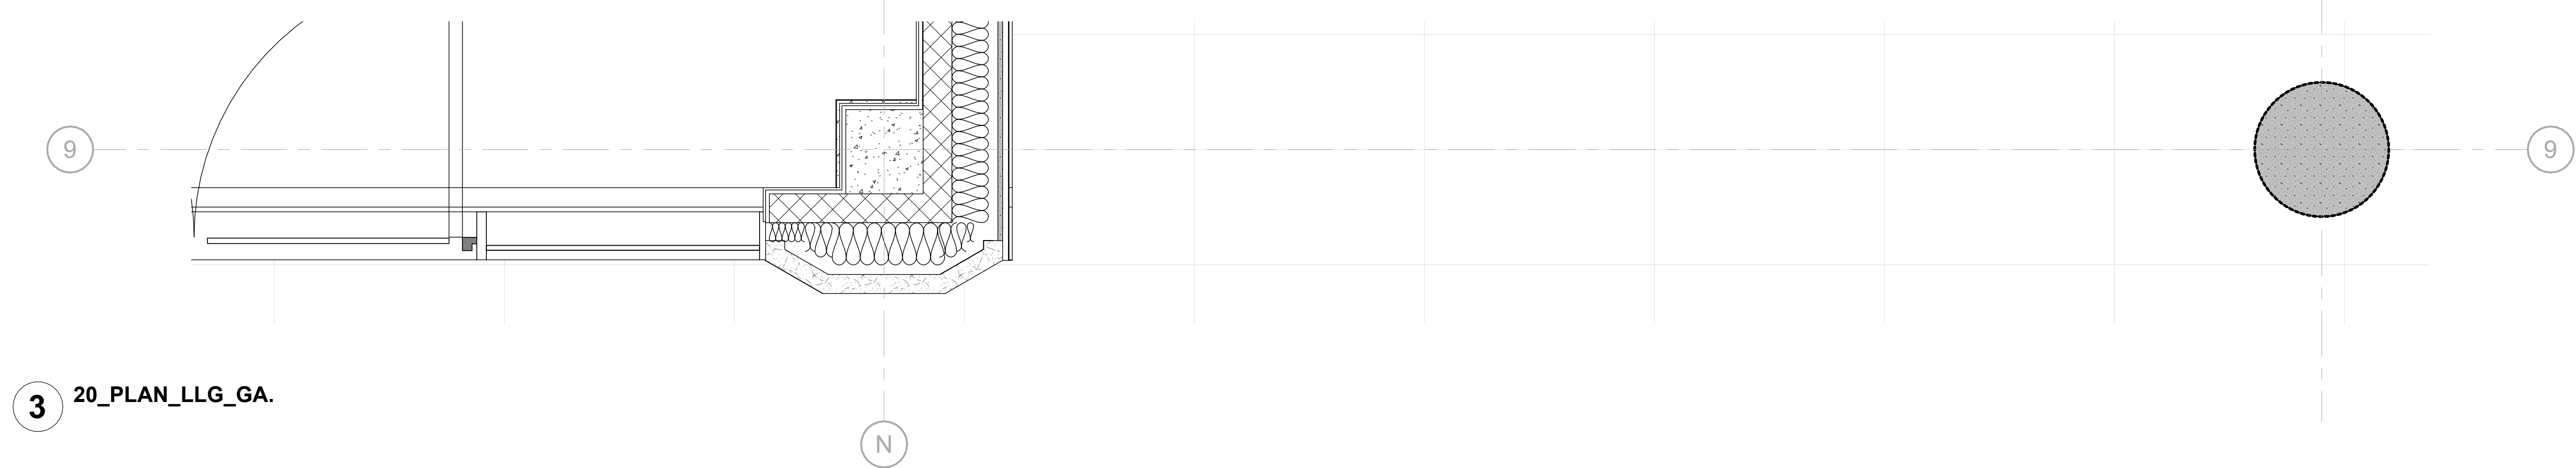

3 20_PLAN_LLGA.

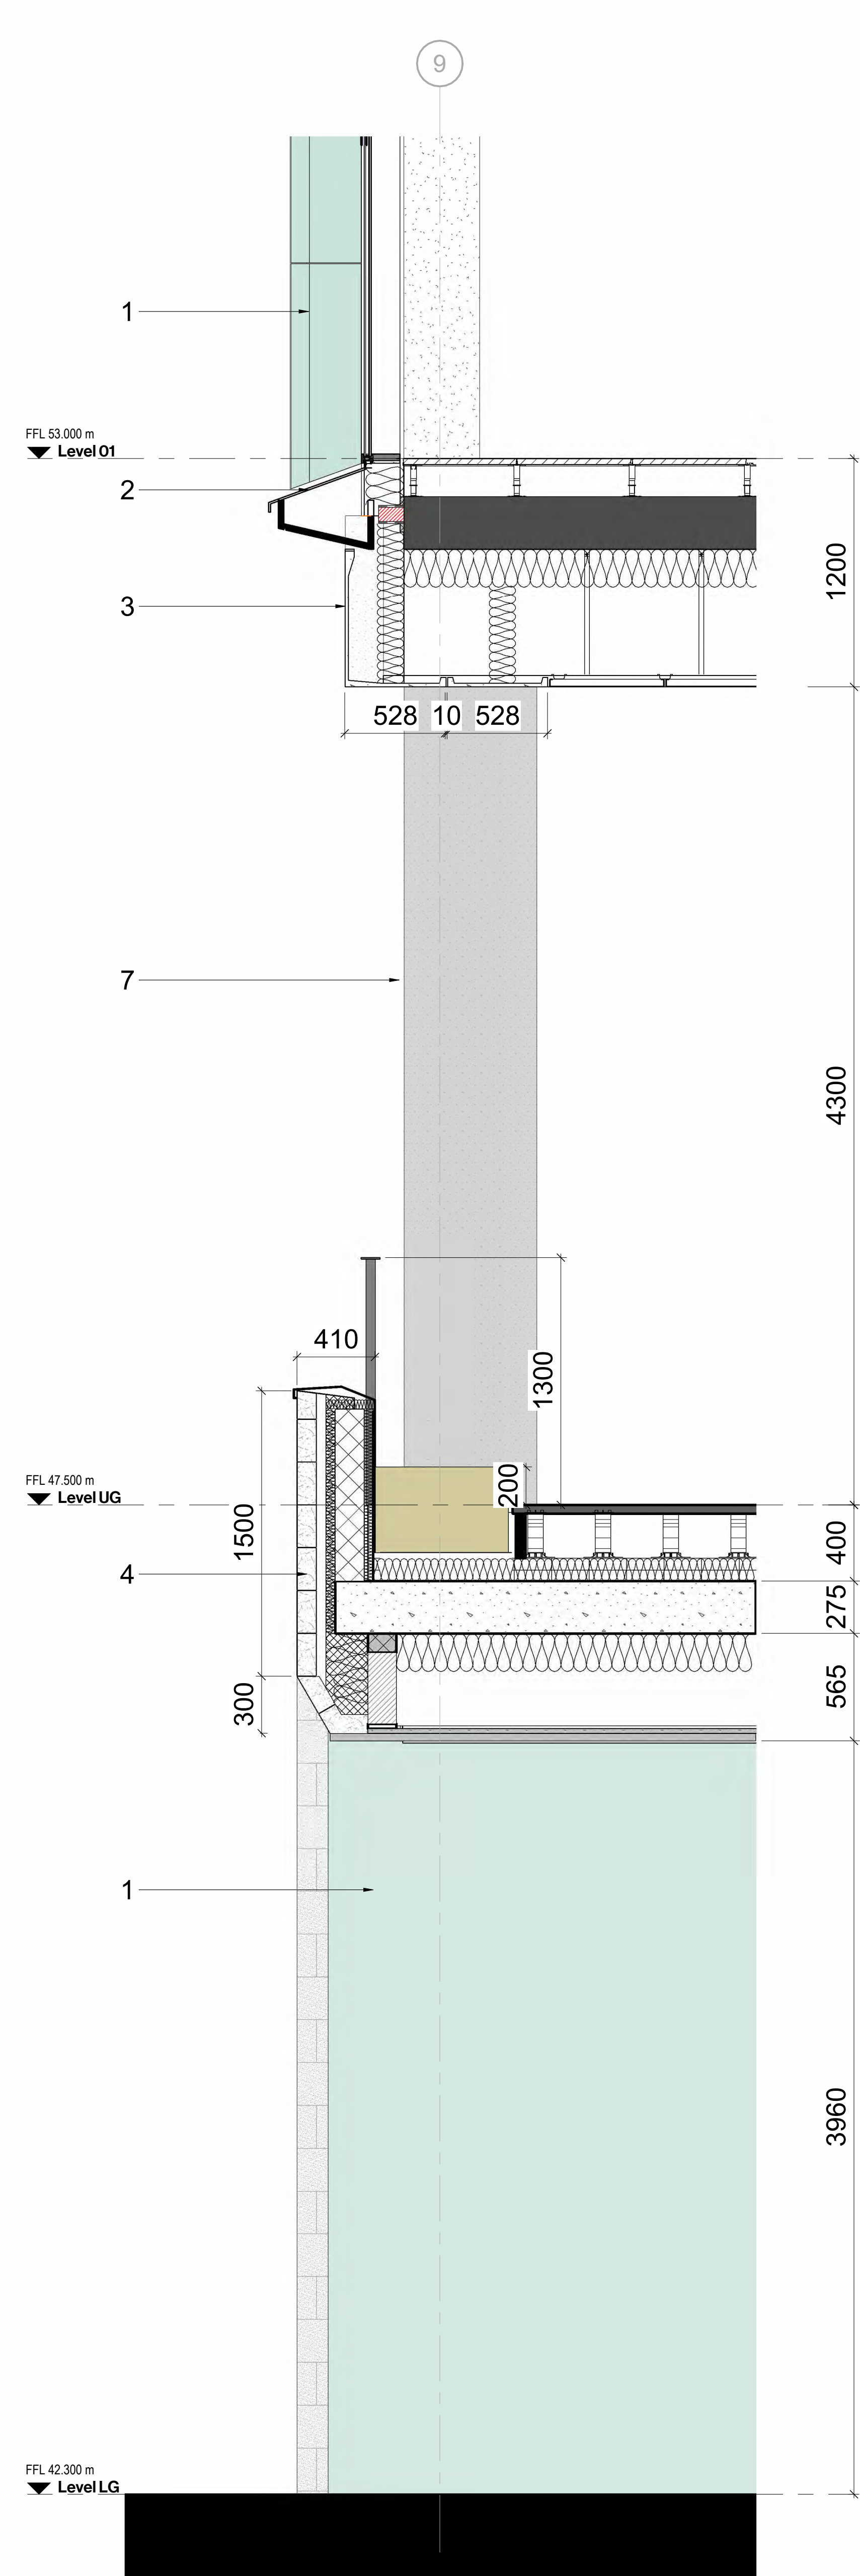

2 Lower Ground Bay Section.

Drawing Original Size
A0

Notes
Unless indicated, this drawing is for information only and should not be used for construction. Do not scale, use figures and dimensions only. All dimensions are checked on site. This drawing should be printed and read at the original size, as stated. Cartwright Pickard Architects accept no responsibility for errors that occur as a result of following this drawing at any other size.

Cartwright Pickard Architects prepared this drawing using Revit 2022 and does not accept liability for any loss or degradation of that information held in the drawing resulting from the transition from the original file format to any other file format or from the recipient's reading of it in any other program or at another version of the program referred to above.

Cartwright Pickard Architects accepts no liability for uses of this drawing by parties other than those for which it was prepared or for purposes other than those for which it was prepared.

DWG Issues
When this drawing is issued in DWG format it is an uncontrolled version and is provided to enable the recipient to prepare his own documents/drawings for which it is solely responsible. It is based on background information current at the time of issue.

Cartwright Pickard Architects accepts no liability for any alterations to, additions to or omissions from, or any changes to, background information which occur after it has been issued by Cartwright Pickard Architects.

MATERIAL KEY	
1	Glazed Terracotta
2	Anodic PPC soft silver matt metallic aluminium cill.
3	GRC
4	Yorkstone
5	Anodic powder coating - ie: Interpon Super Durable Polyester TGIC Free
6	Anodic Powder Coated - Louvre Panel
7	Exposed Concrete
8	Silver PPC louvres
9	Back Painted Glass panel
10	Glazed panel

Drawing Revisions			
Date:	Rev:	Note:	Check:
08.06.22	P01	Draft Planning Application	RO
21.06.22	P02	Planning Issue	RO
09.09.22	P03	Planning Issue	RO

CARTWRIGHT
PICKARD

Client
MEPC

Project
947 | Angel Square Plots 2 & 3

Building Name
Plot 3

Drawing Title
Bay Study - Lower Ground Floor

Scale
As indicated @ A0

Drawing Created
June 2022

Revision
P03

Drawing No.
947-CPA-P3-ZZ-DR-A-0800

London Office
Cartwright Pickard
25-26 Fenchurch Street
London EC3A 3BS
Tel: 020 7554 8000
www.cartwrightpickard.com

Cartwright Pickard Architects Ltd
© Cartwright Pickard Architects Ltd