



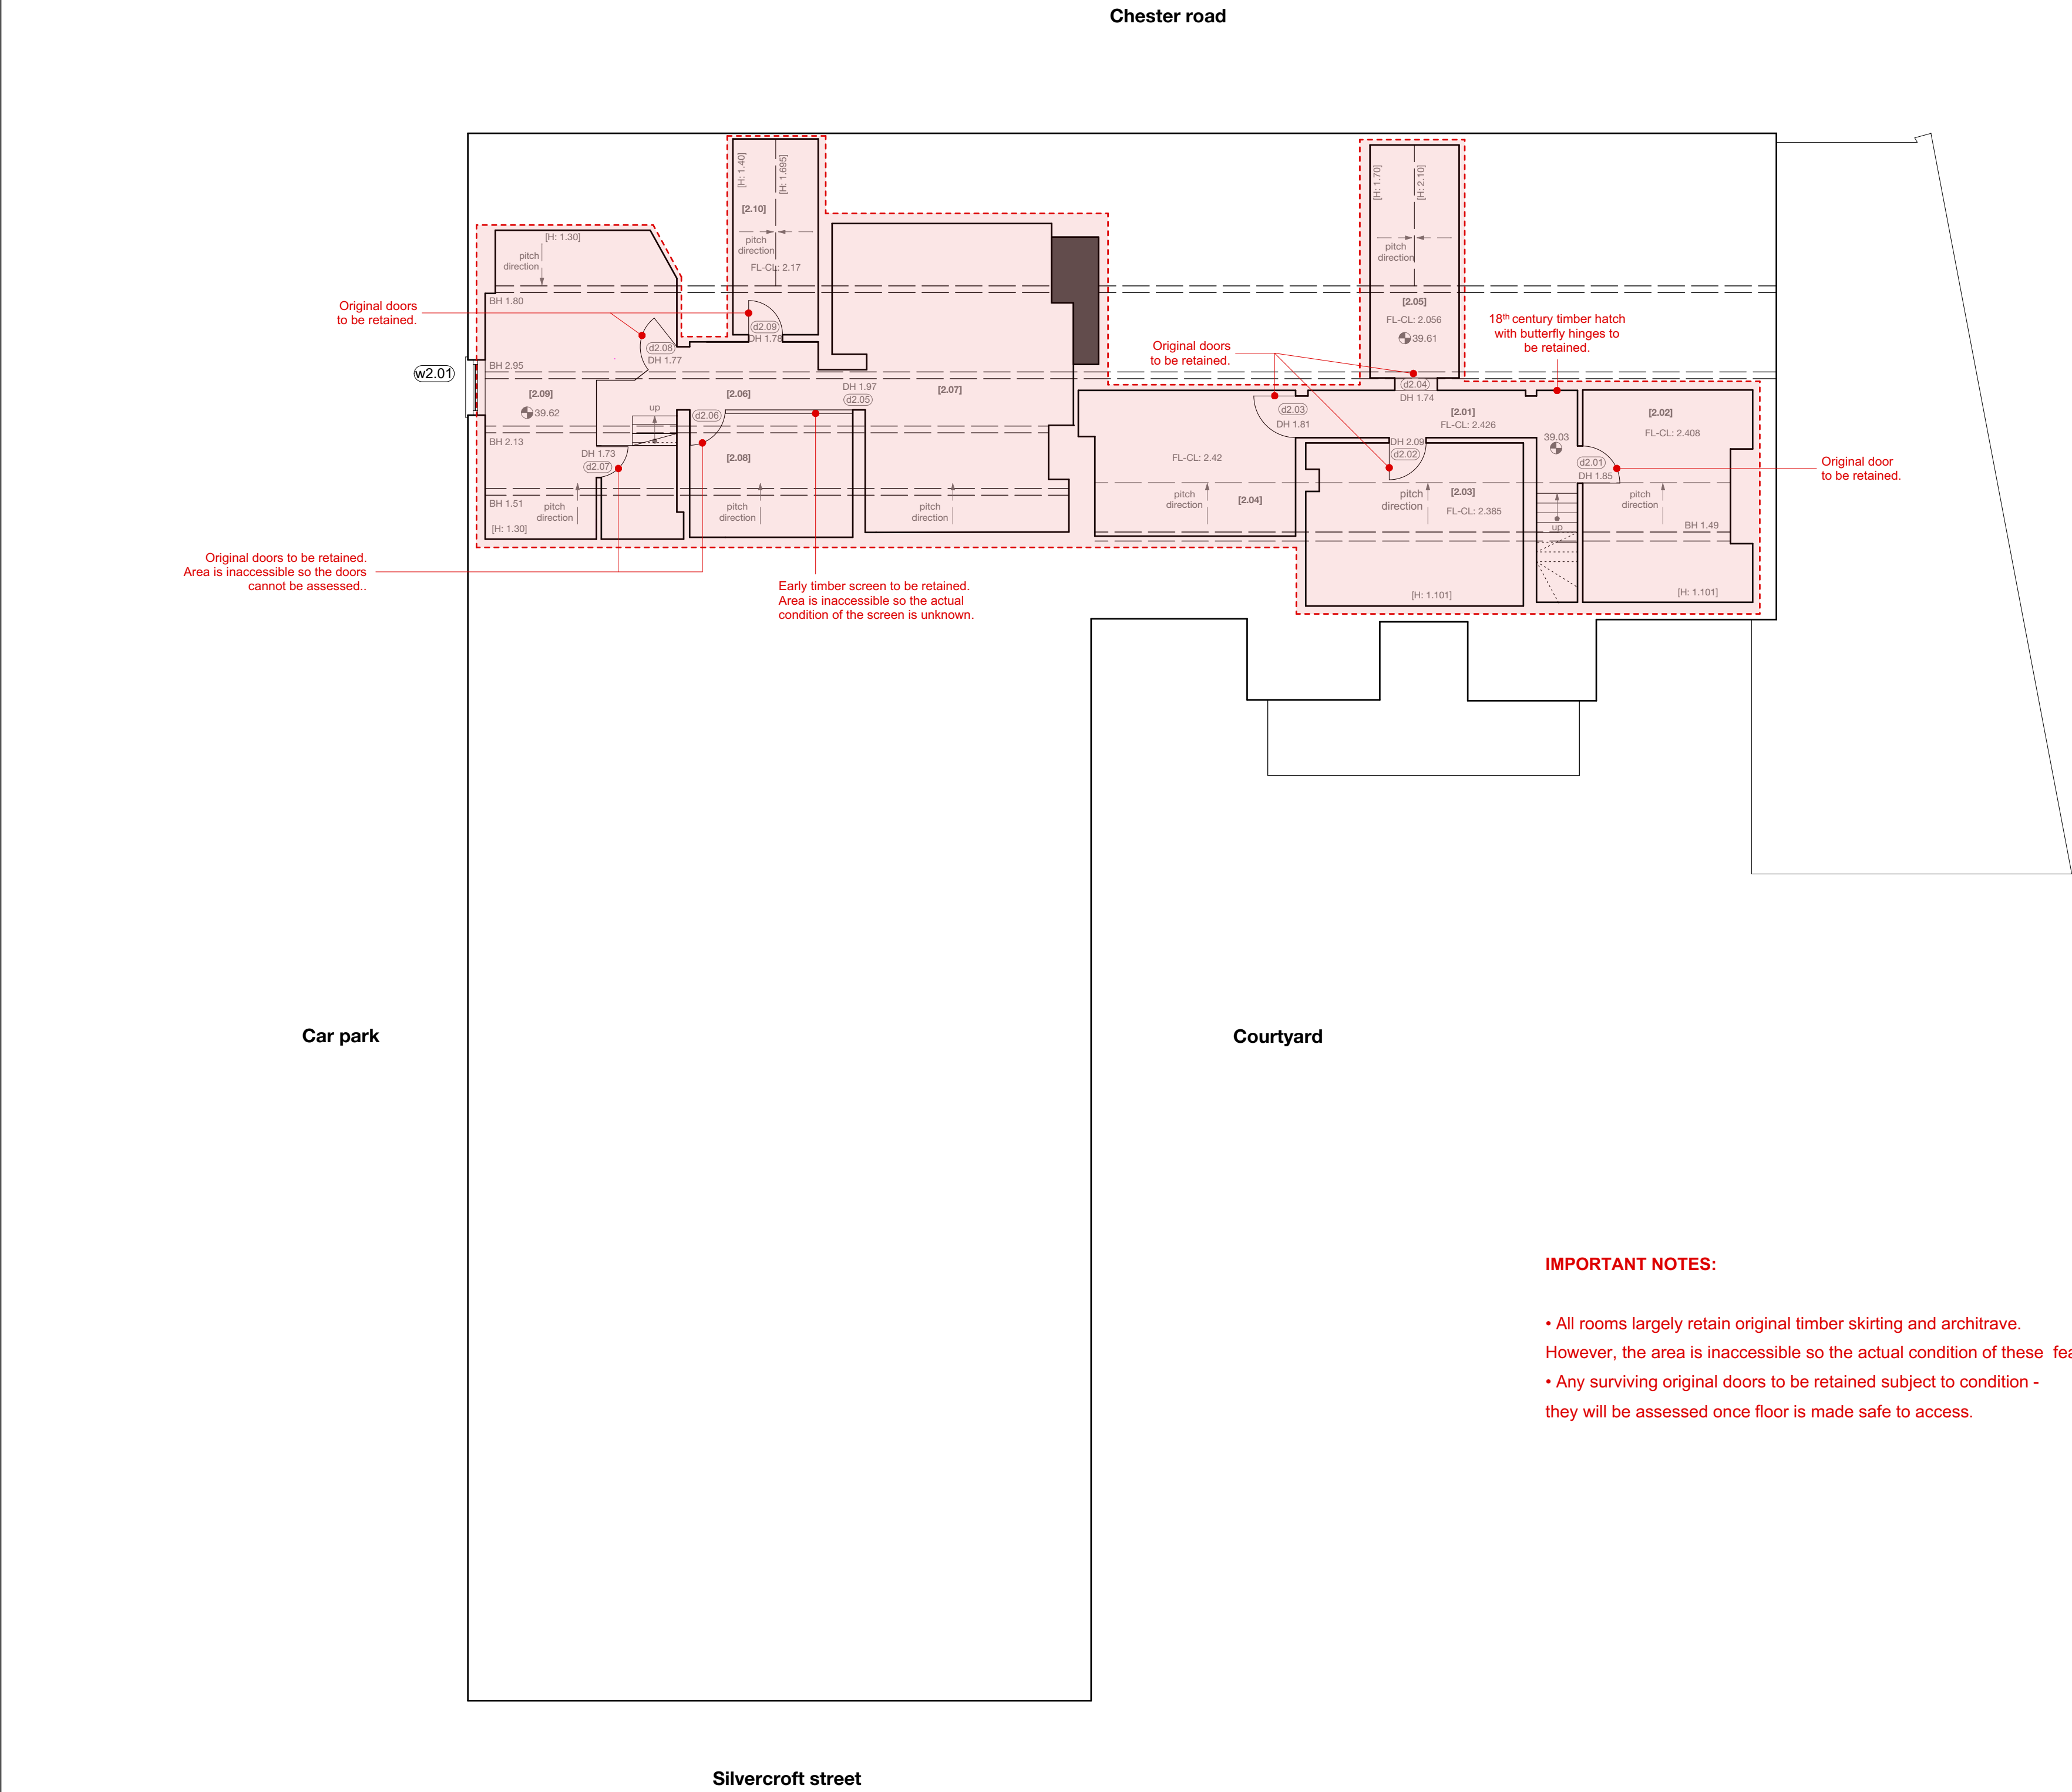

IMPORTANT NOTES:

- All rooms largely retain original timber skirting and architrave. However, the area is inaccessible so the actual condition of these features cannot be assessed.
- Any surviving original doors to be retained subject to condition - they will be assessed once floor is made safe to access.

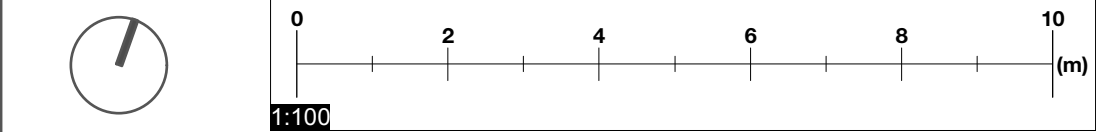

Do not scale from this drawing.
All dimensions are to be checked on site prior to commencing works on site. Discrepancy found between information given on this drawing and that given elsewhere or recorded on site shall be notified immediately to the project architect in writing.

PLANNING ISSUE

