




Note:
Do Not Scale from this drawing.
Dimensions are to be checked on site.
If in doubt please ask.

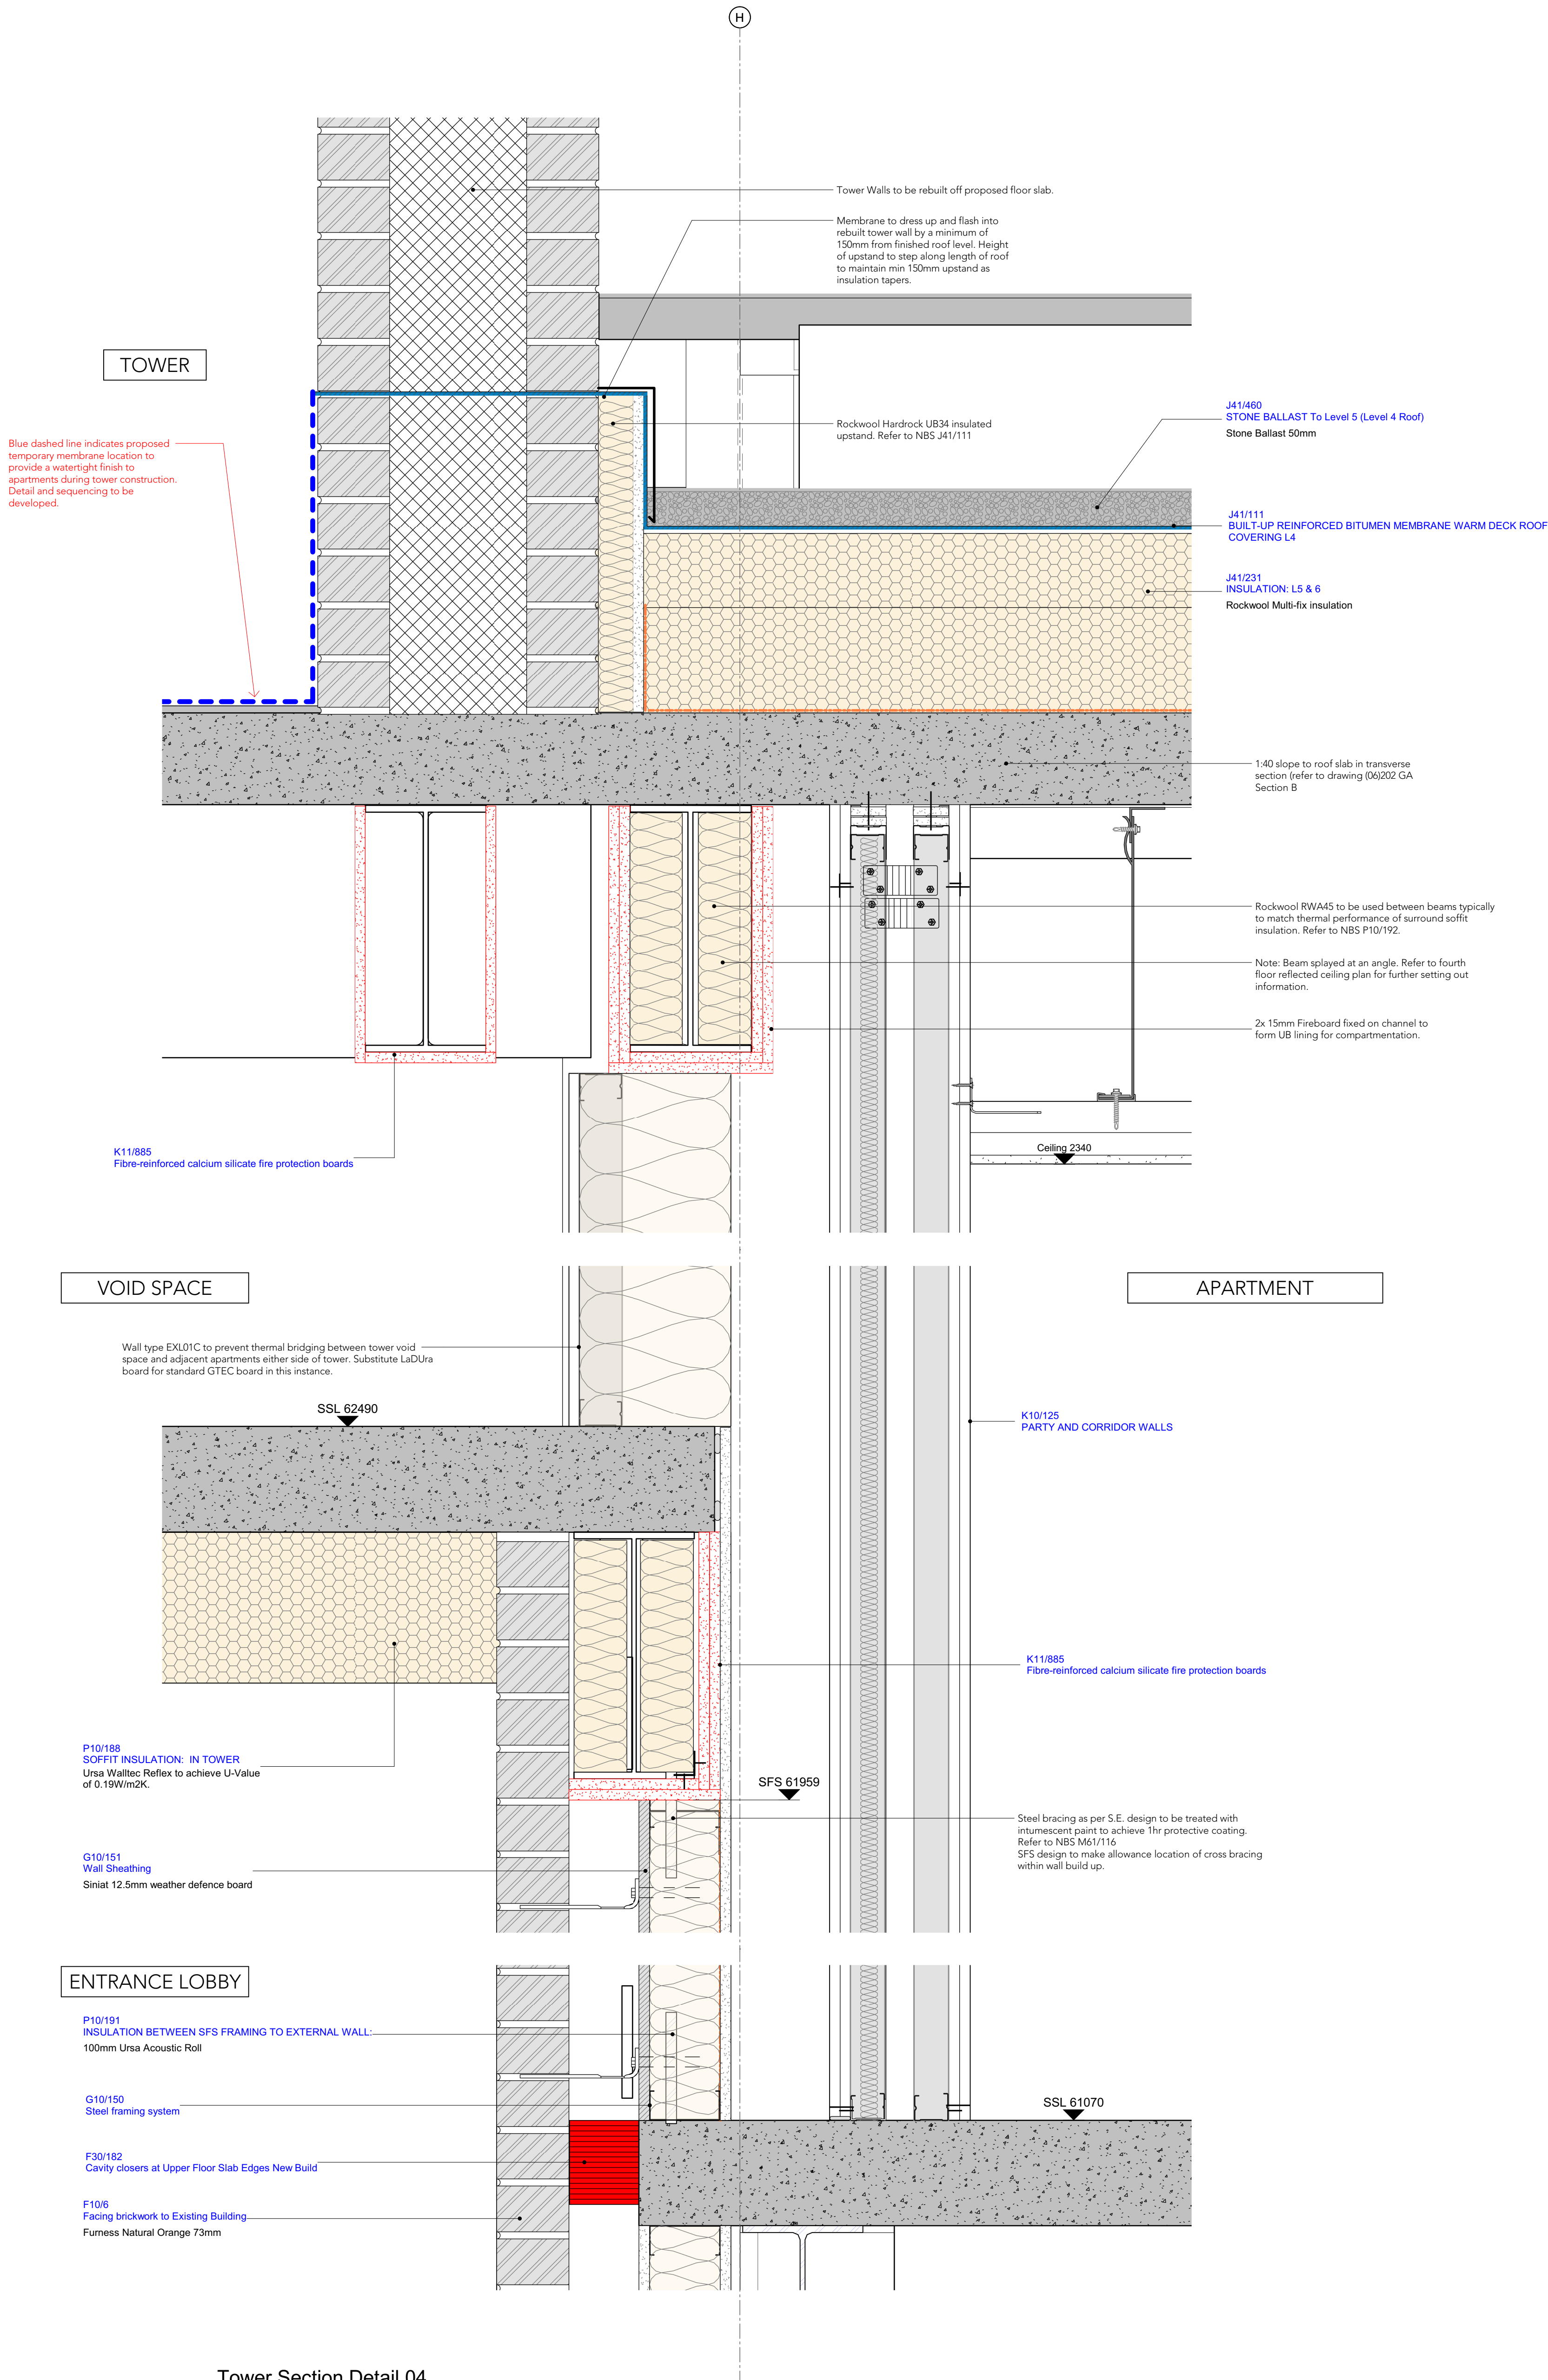

Tower Section Detail 04
1 : 5

C1 07.09.2022 PN Construction Issue

Rev	Date	Intls	Details
-----	------	-------	---------

© The moral rights of the author are hereby asserted.
This drawing and design is the sole property of Buttress Ltd and must not be reproduced without permission.
Buttress Ltd is Registered in England and Wales: 5363573

Buttress

41 Bengal Street
Manchester
M4 6AF

T 0161 236 3303
E contact@buttress.net
W www.buttress.net

Project Title	Ancoats Dispensary
Client	Great Places Housing Group
Location	Ancoats, Greater Manchester

Drawing ref	Tower Section Detail 04
-------------	-------------------------

Date	07/09/2022 16:57:34	Scale	1 : 5
Checker	AH	Orig Paper Size	A1

Job No:	210005	Status	CONSTRUCTION
---------	--------	--------	--------------

Project:	Origin:	Zone:	Level:	Type:	Disc:	Number:	Rev:
----------	---------	-------	--------	-------	-------	---------	------

210005-BA-XX-XX-DR-A-(21)006- C1